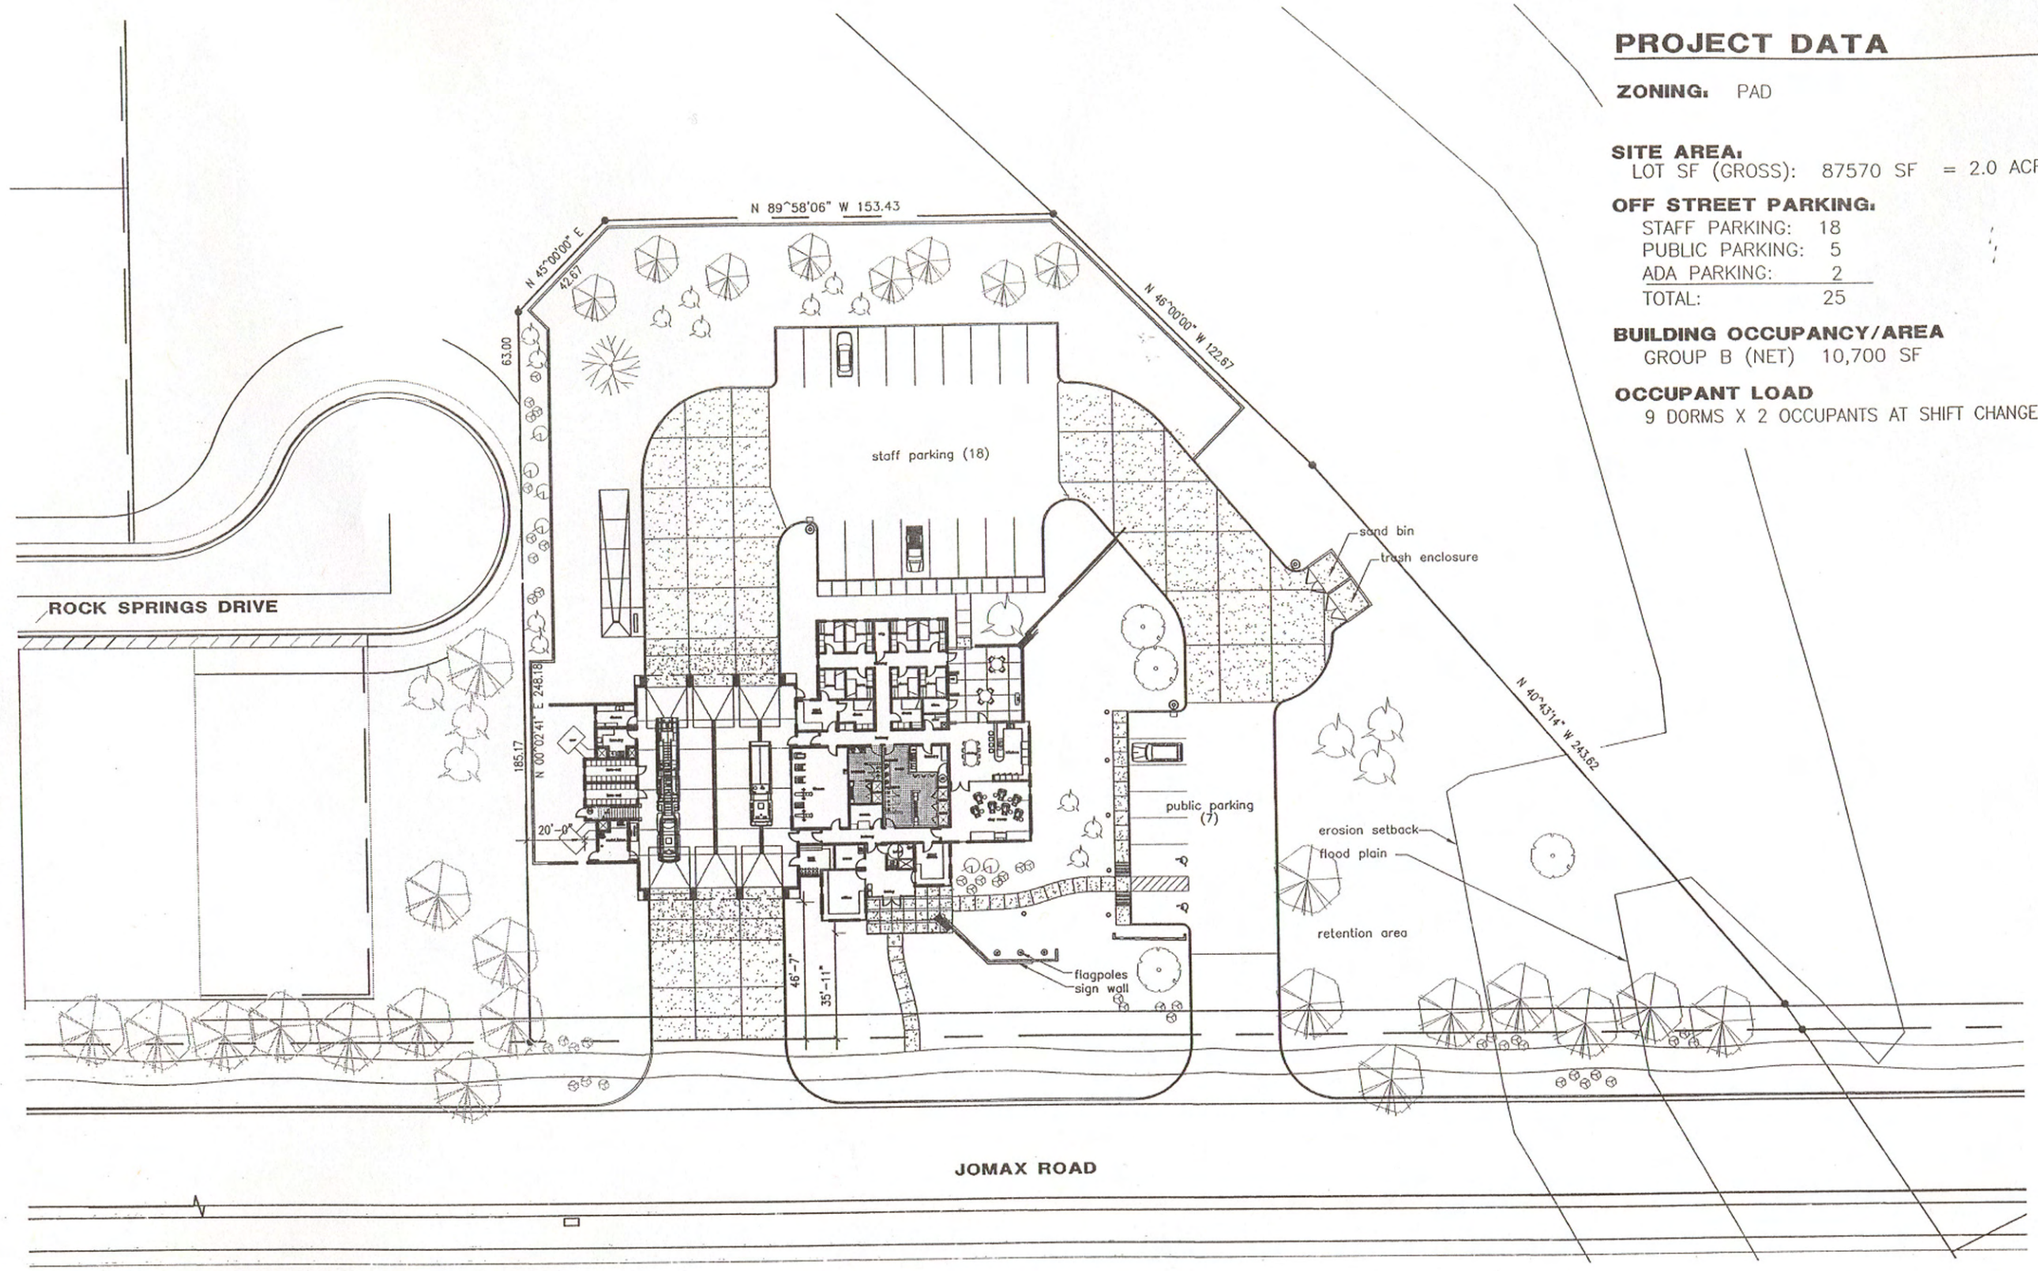

PROJECT DATA

ZONING: PAD

SITE AREA:
LOT SF (GROSS): 87570 SF = 2.0 ACRES

OFF STREET PARKING:

STAFF PARKING:	18
PUBLIC PARKING:	5
ADA PARKING:	2
TOTAL:	25

BUILDING OCCUPANCY/AREA
GROUP B (NET) 10,700 SF

OCCUPANT LOAD
9 DORMS X 2 OCCUPANTS AT SHIFT CHANGE = 18 (ACTUAL)

SITE PLAN

0' 25' 50' 100'

SCALE: 1" = 50'-0"

date 12-2-05	job no. 0540
drawn by sk	checked by LE/KU

SHEET TITLE

REVISION

THIS DRAWING IS AN INSTRUMENT OF SERVICE. IT REMAINS THE PROPERTY OF LAWRENCE EKHART, ARCHITECT. IT MAY NOT BE REPRODUCED OR COPIED IN WHOLE OR IN PART WITHOUT THE EXPRESSED WRITTEN PERMISSION OF LAWRENCE EKHART, ARCHITECT. IT MAY ONLY BE USED FOR THE ORIGINAL PURPOSE INTENDED. ALL RIGHTS RESERVED.
© Copyright 2005, LEA-Architects, LLC

PEORIA FIRE STATION NO. 7

Jomax Road near 75th Ave
Peoria, Arizona

LEA-ARCHITECTS, LLC
1730 EAST NORTHERN PHOENIX, AZ
ARCHITECTURE PLANNING INTERIORS CONSTRUCTION MGMT.

SCHEMATIC

1