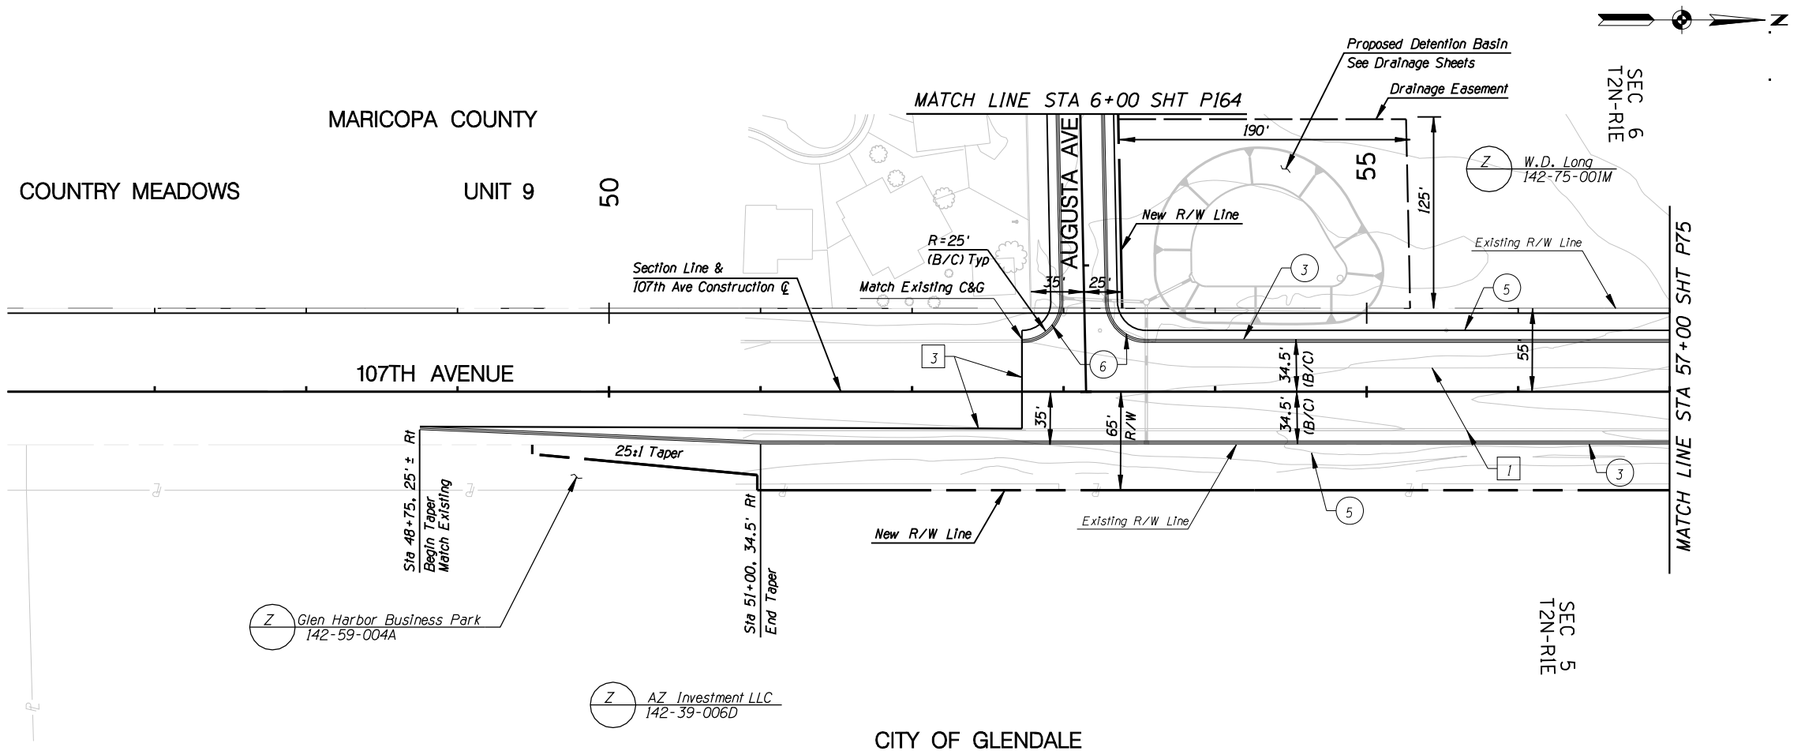

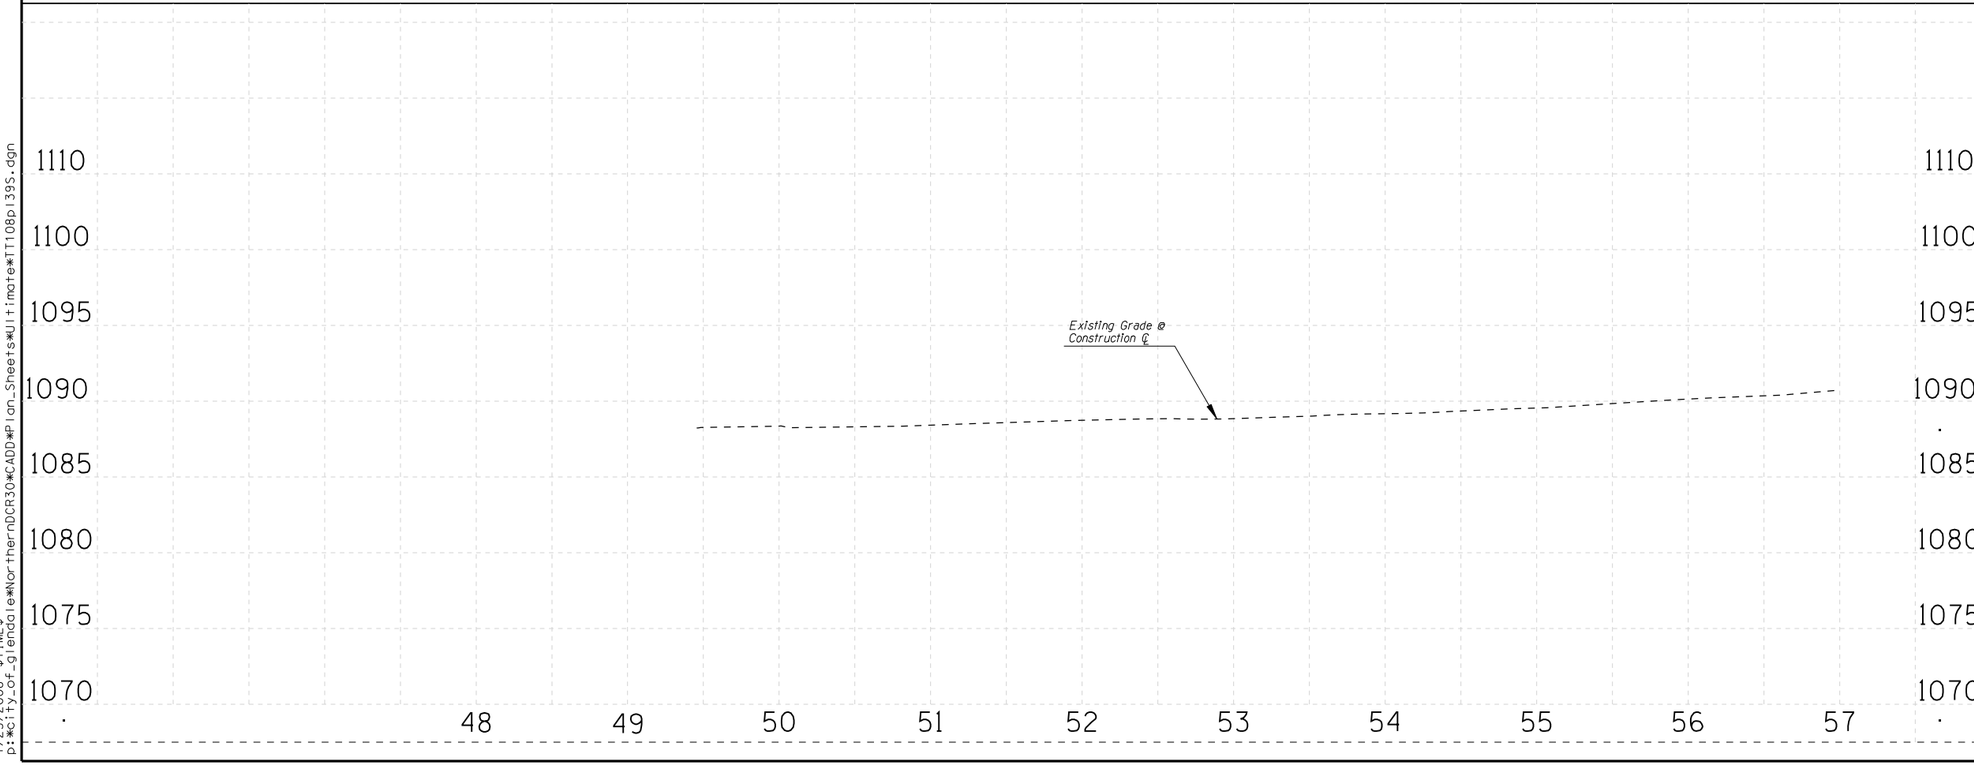

F.W.H.A. REGION	STATE	PROJECT NO.	SHEET NO.	TOTAL SHEETS	RECORD DRAWING
9	AZ.	T195	XX	XX	XXXXX

REMOVAL /RELOCATE

1. Remove Pvmt
2.
3. Sawcut

CONSTRUCTION

1.
2.
3. New Curb & Gutter
4.
5. New S/W
6. New S/W Ramp

NO.	REVISION	BY	DATE
3			
2			
1			

MARICOPA COUNTY
DEPARTMENT OF TRANSPORTATION
ENGINEERING DIVISION

NORTHERN PARKWAY
LOOP 303 to GRAND AVENUE
PROJECT NO. T195

PRELIMINARY
NOT FOR
CONSTRUCTION

DESIGNED	P T BACA/R HOOKEY	1/08
DRAWN	L WAGNER	1/08
CHECKED	R MILES	1/08

URS

107TH AVE PLAN & PROFILE SHEET
STA 50+00 TO STA 57+00

SHEET P143

TRACS NO. 0000 MA MMA SS593 OIC

1/25/2008 $TIME$
p:*city_of_glendale*NorthernDCR30*CADD*Plan_Sheets*Ultimate*TT108p139S.dgn

F.W.H.A. REGION	STATE	PROJECT NO.	SHEET NO.	TOTAL SHEETS	RECORD DRAWING
9	AZ.	T195	XX	XX	XXXXX

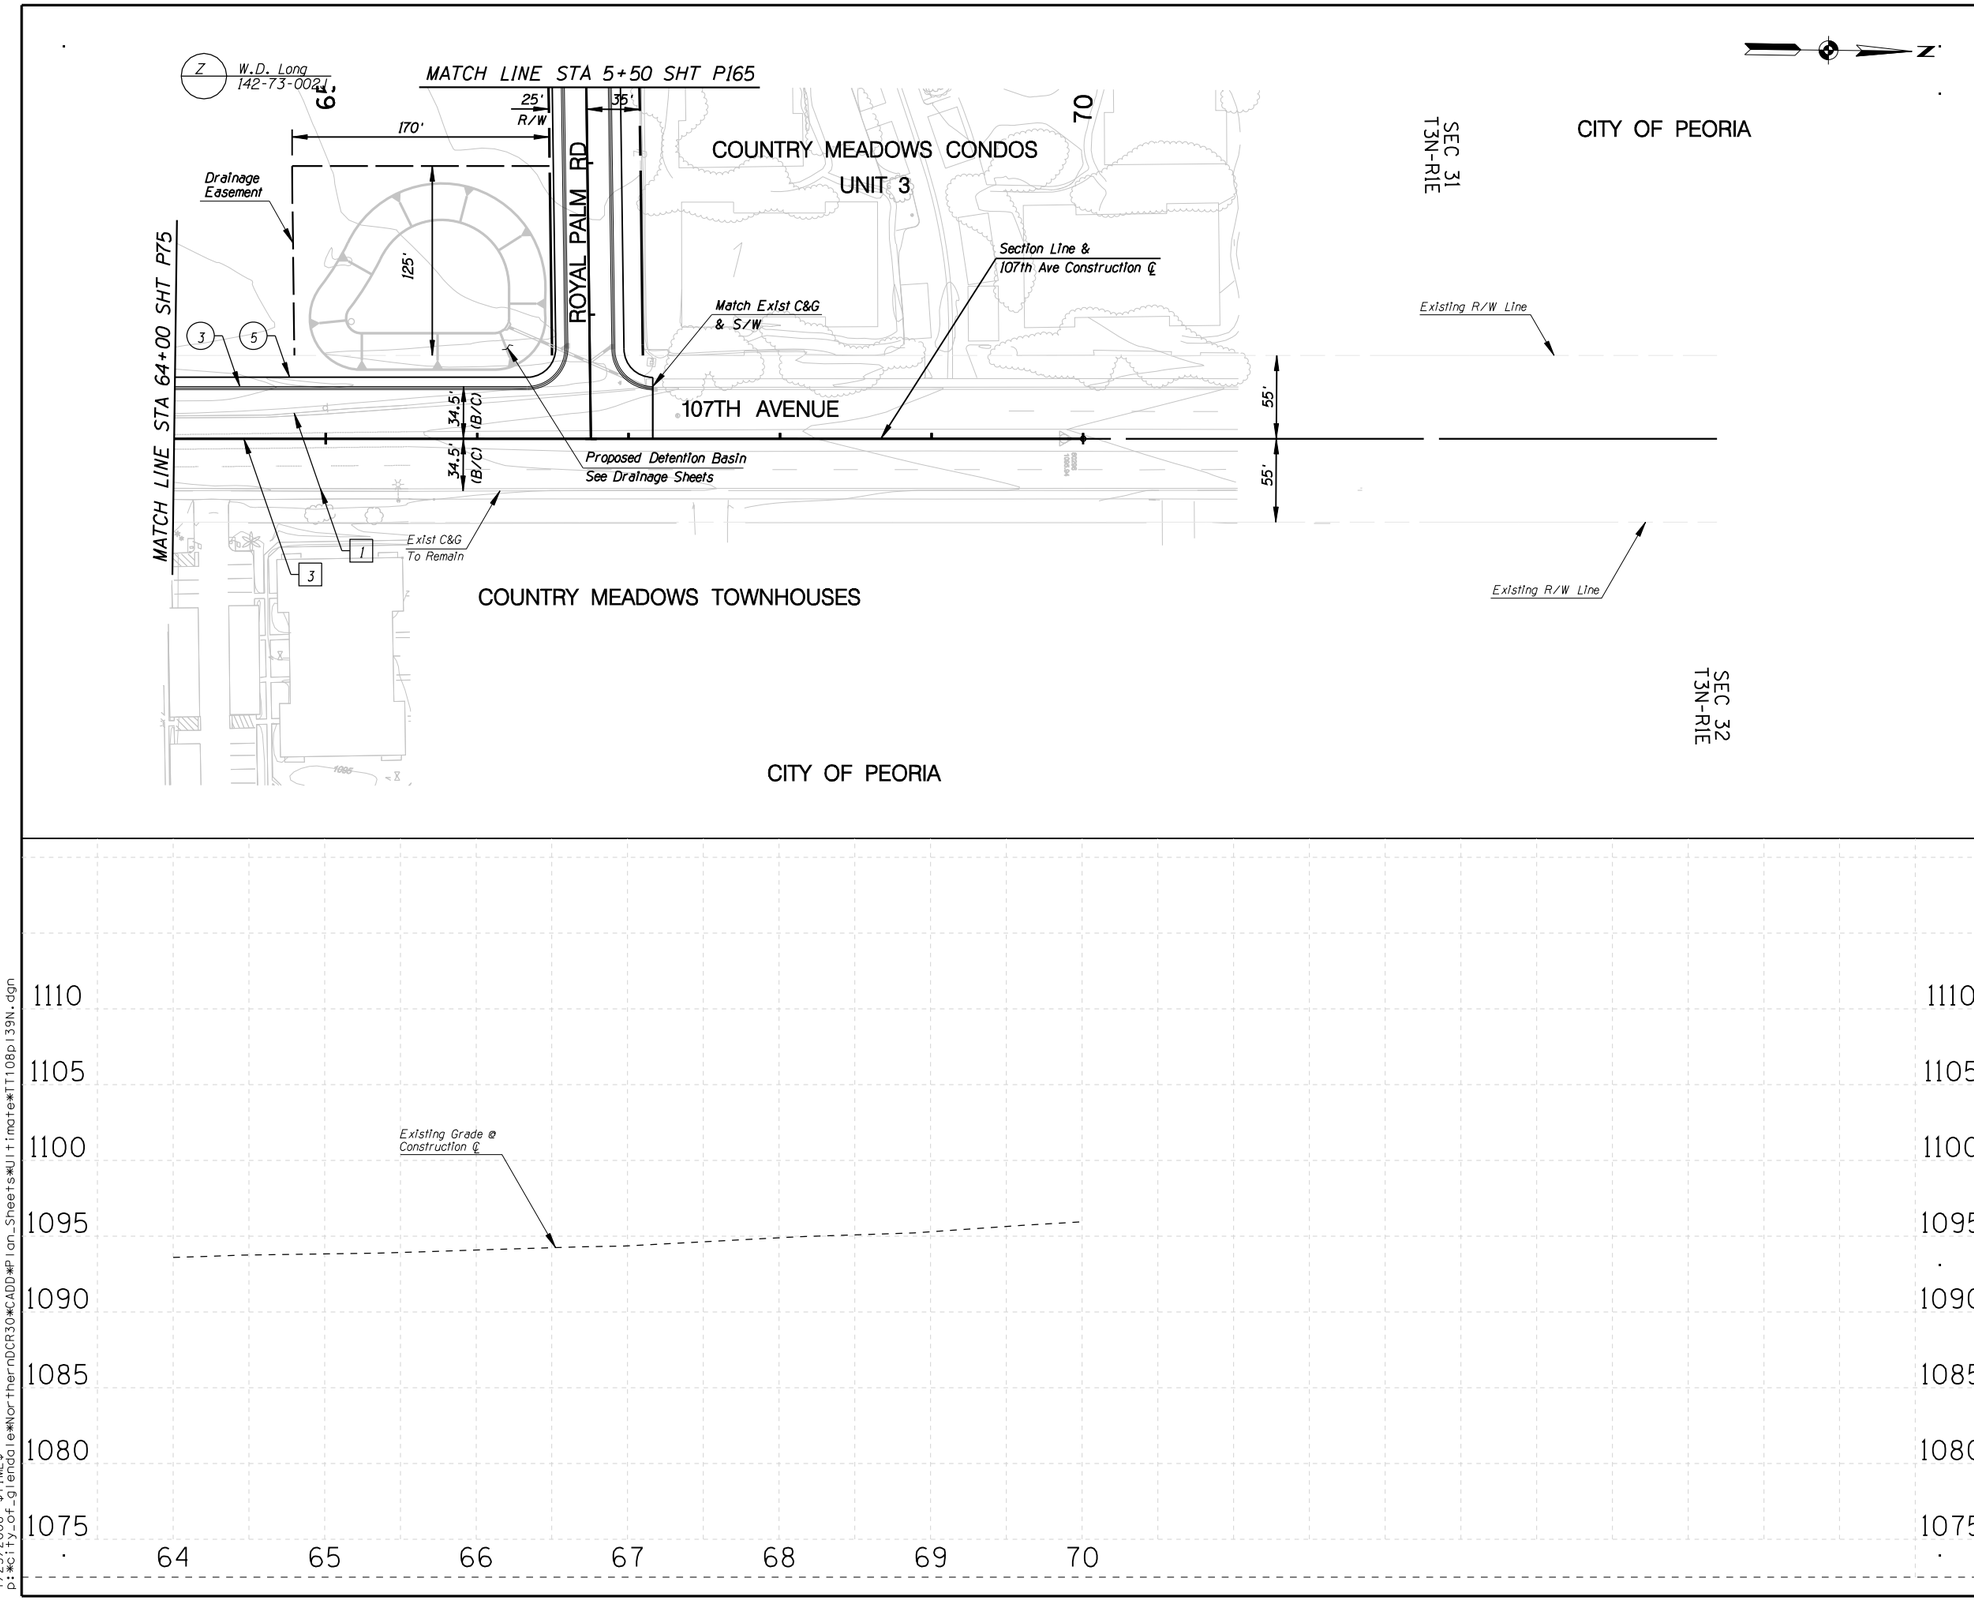

REMOVAL /RELOCATE

1. Remove Pvmt
2.
3. Sawcut

CONSTRUCTION

1.
2.
3. New Curb & Gutter
4. New Median Curb
5. New S/W
6. New S/W Ramp

NO.	REVISION	BY	DATE
3			
2			
1			

MARICOPA COUNTY
DEPARTMENT OF TRANSPORTATION
ENGINEERING DIVISION

NORTHERN PARKWAY
LOOP 303 to GRAND AVENUE
PROJECT NO. T195

PRELIMINARY
NOT FOR
CONSTRUCTION

DESIGNED	P T BACA/R HOOKEY	1/08
DRAWN	L WAGNER	1/08
CHECKED	R MILES	1/08

URS

107TH AVE PLAN & PROFILE SHEET
STA 64+00 TO STA 70+00

SHEET P144

TRACS NO. 0000 MA MMA SS593 01C

1/25/2008 $TIME$
p:*city_of_glendale*NorthernDCR30*CADD*Plan_Sheets*Ultimate*TT108p139N.dgn