F.W.H.A. REGION	STATE	PROJECT NO.	SHEET NO.	TOTAL SHEETS	RECORD DRAWING
9	AZ.	T195	XX	XX	XXXXX

☐ **REMOVAL /RELOCATE** ☐

1 Remove Pvmt

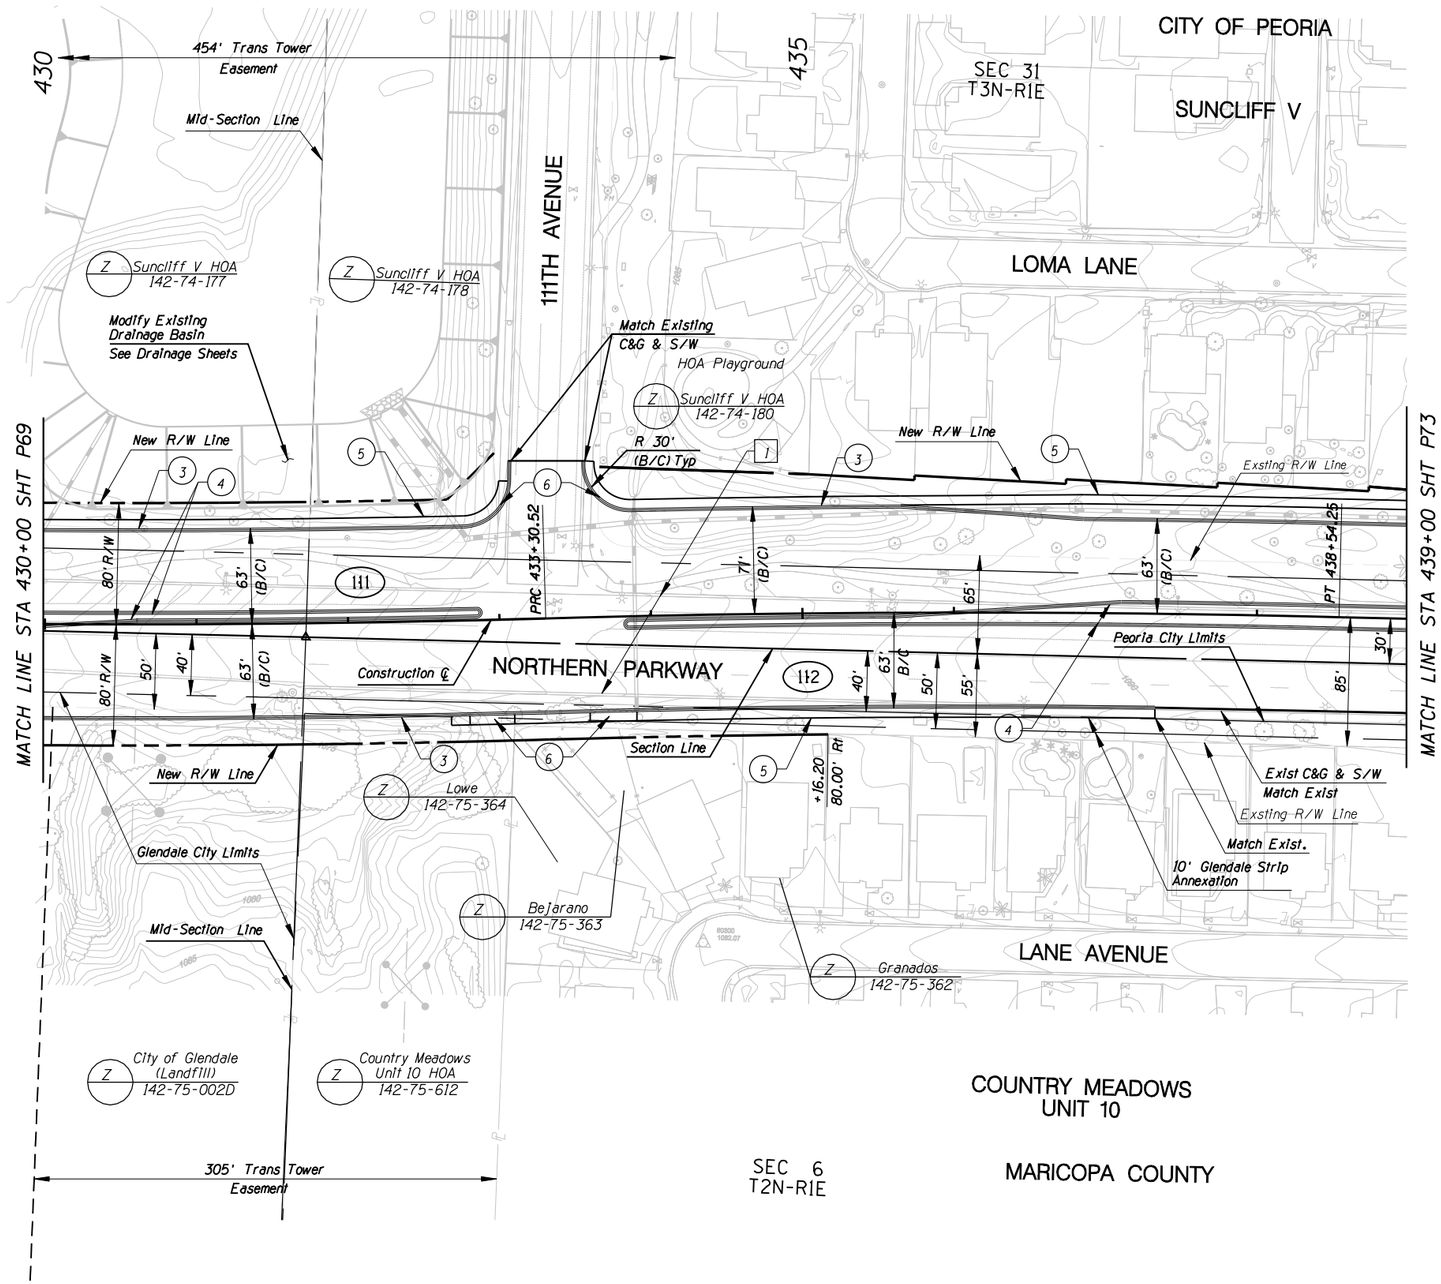

○ **CONSTRUCTION** ○

1
2
3 New Curb & Gutter
4 New Median Curb
5 New S/W
6 New S/W Ramp

NO.	REVISION	BY	DATE
3			
2			
1			

MARICOPA COUNTY
DEPARTMENT OF TRANSPORTATION
ENGINEERING DIVISION

NORTHERN PARKWAY
LOOP 303 to GRAND AVENUE
PROJECT NO. T195

PRELIMINARY NOT FOR CONSTRUCTION

DESIGNED	P T BACA/R HOOKEY	1/08
DRAWN	L WAGNER	1/08
CHECKED	R MILES	1/08

URS

PAVING PLAN SHEET
STA 430+00 TO STA 439+00

SHEET P71

TRACS NO. 0000 MA MMA SS593 OIC

English

1/25/2008 $TIME$
p:*city_of_glendale*NorthernDCR30*CADD*Plan_Sheets*Ultimate*TT108p137.dgn

F.W.H.A. REGION	STATE	PROJECT NO.	SHEET NO.	TOTAL SHEETS	RECORD DRAWING
9	AZ.	T195	XX	XX	XXXXX

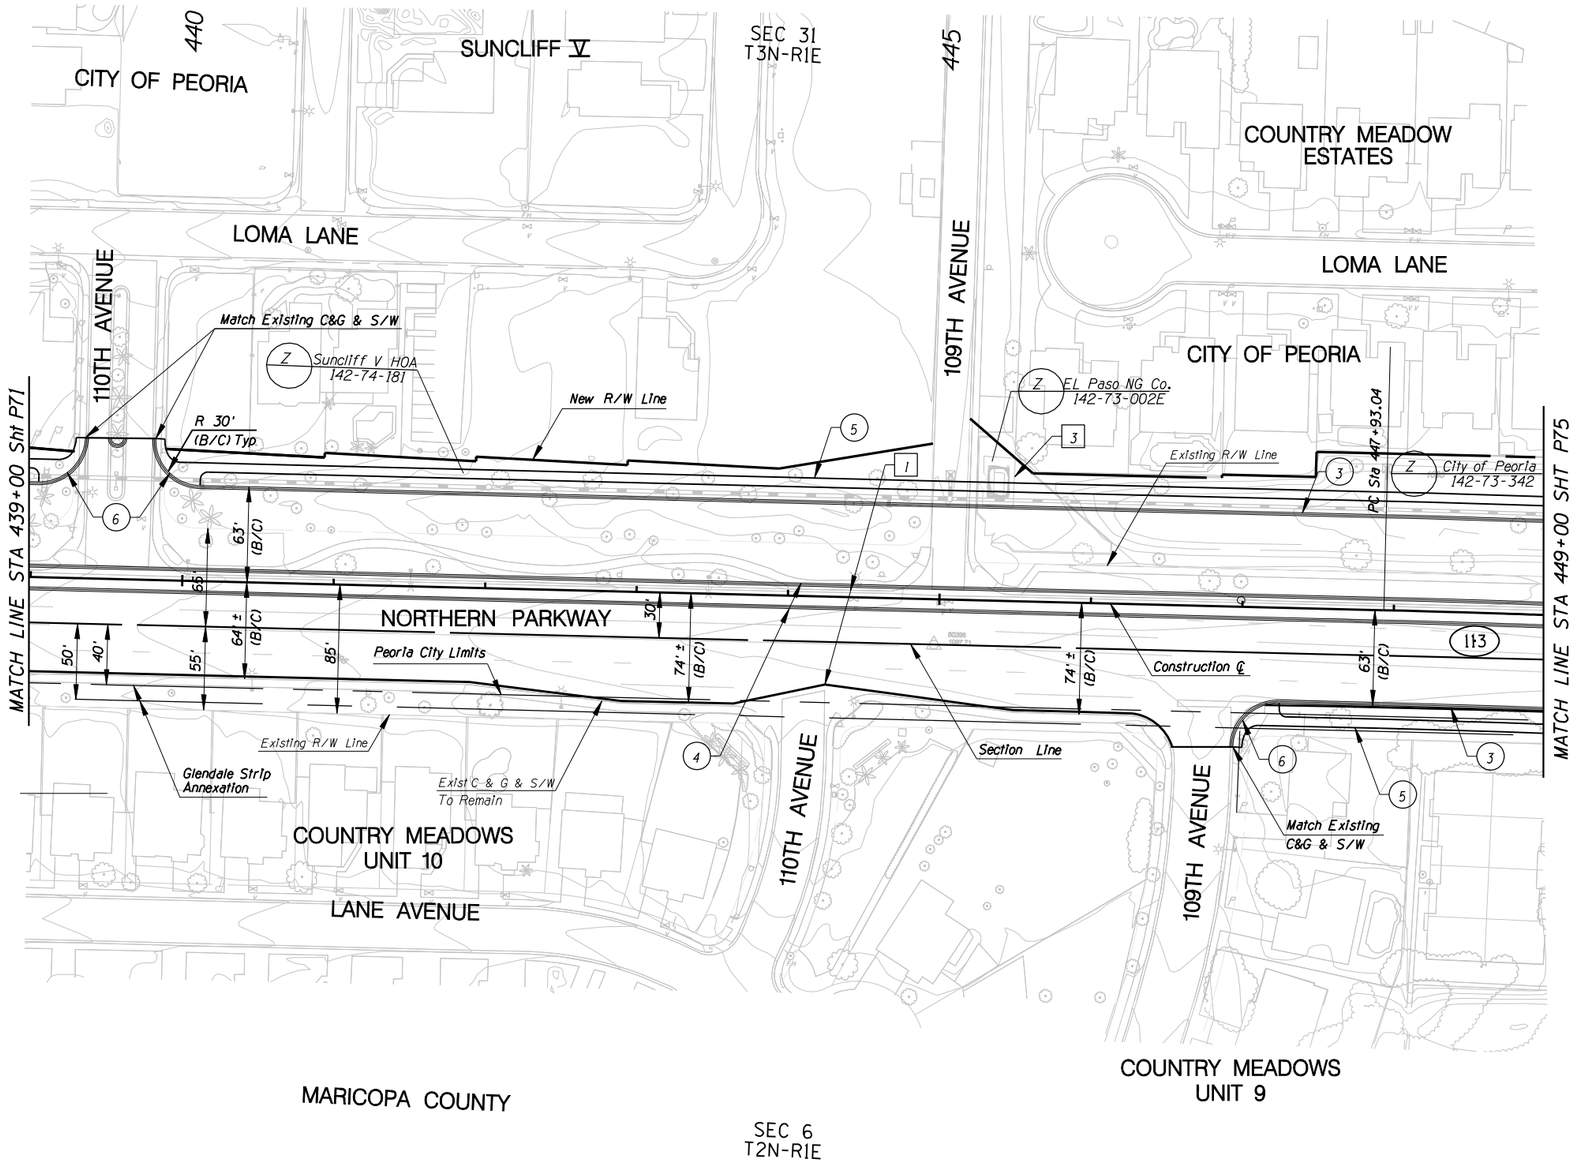

N

☐ **REMOVAL /RELOCATE** ☐

1. Remove Pvmt
2.
3. Relocate EPNG "Piglauncher" Facility

◯ **CONSTRUCTION** ◯

1.
2.
3. New Curb & Gutter
4. New Median Curb
5. New S/W
6. New S/W Ramp

NO.	REVISION	BY	DATE

MARICOPA COUNTY
DEPARTMENT OF TRANSPORTATION
ENGINEERING DIVISION

NORTHERN PARKWAY
LOOP 303 to GRAND AVENUE
PROJECT NO. T195

PRELIMINARY NOT FOR CONSTRUCTION

DESIGNED	P T BACA/R HOOKEY	1/08
DRAWN	L WAGNER	1/08
CHECKED	R MILES	1/08

URS

PAVING PLAN SHEET
STA 439+00 TO STA 449+00

SHEET P73

TRACS NO. 0000 MA MMA SS593 OIC

1/25/2008 $TIME$
p:\city_of_glendale\NorthernDCR30\CADD\Plan_Sheets\Ultimate\TT108p138.dgn

F.W.H.A. REGION	STATE	PROJECT NO.	SHEET NO.	TOTAL SHEETS	RECORD DRAWING
9	AZ.	T195	XX	XX	XXXXX

☐ **REMOVAL /RELOCATE** ☐

1. Remove Pvmt
2. Remove House
3. Sawcut

○ **CONSTRUCTION** ○

1.
2.
3. New Curb & Gutter
4. New Median Curb
5. New S/W
6. New S/W Ramp
7.
8.
9. New D/W at Existing D/W Location

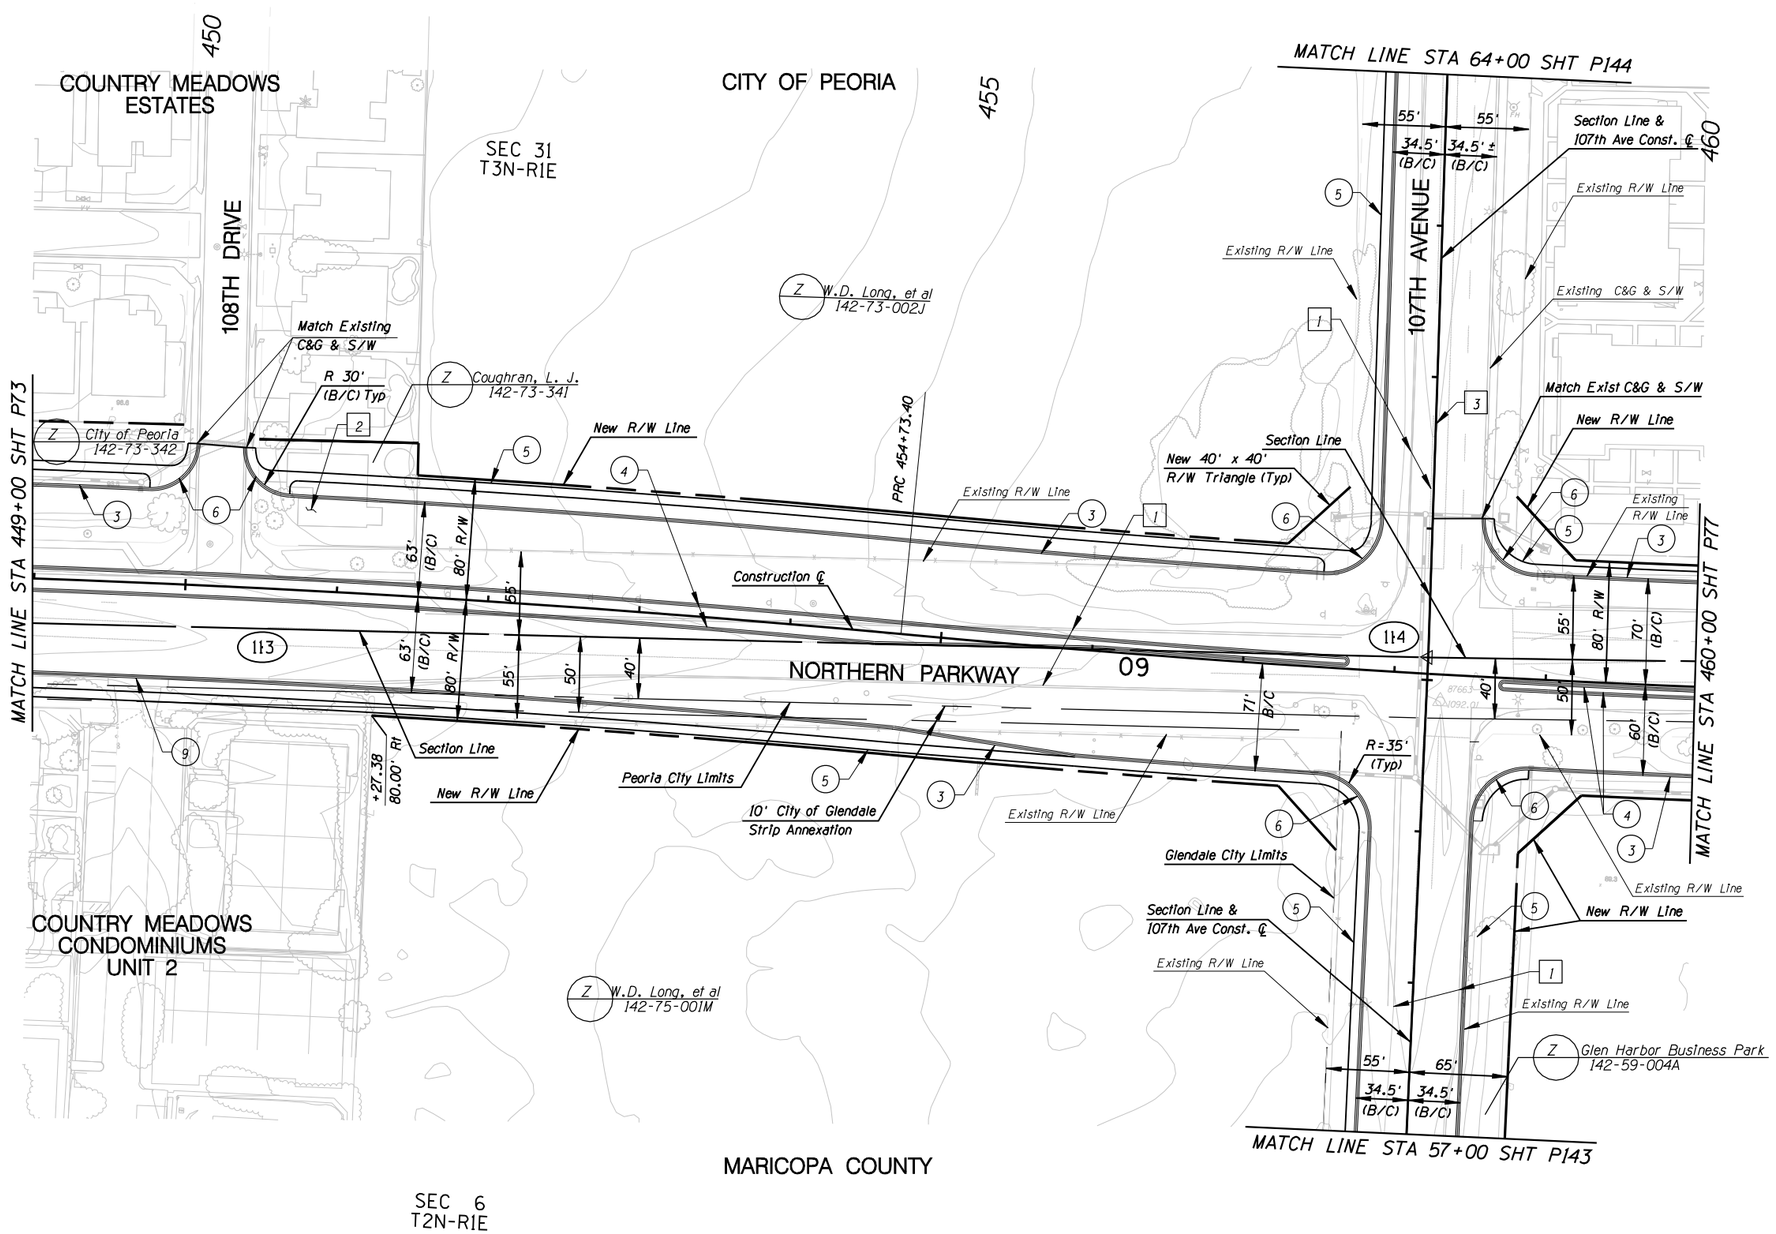

NO.	REVISION	BY	DATE
3			
2			
1			

MARICOPA COUNTY
DEPARTMENT OF TRANSPORTATION
ENGINEERING DIVISION

NORTHERN PARKWAY
LOOP 303 to GRAND AVENUE
PROJECT NO. T195

PRELIMINARY NOT FOR CONSTRUCTION

DESIGNED	P T BACA/R HOOKEY	1/08
DRAWN	L WAGNER	1/08
CHECKED	R MILES	1/08

URS

PAVING PLAN SHEET
STA 449+00 TO STA 460+00

SHEET P75

TRACS NO. 0000 MA MMA SS593 OIC

English

1/25/2008 $TIME$
p:*city_of_glendale*NorthernDCR30*CADD*Plan_Sheets*Ultimate*TT108p139.dgn