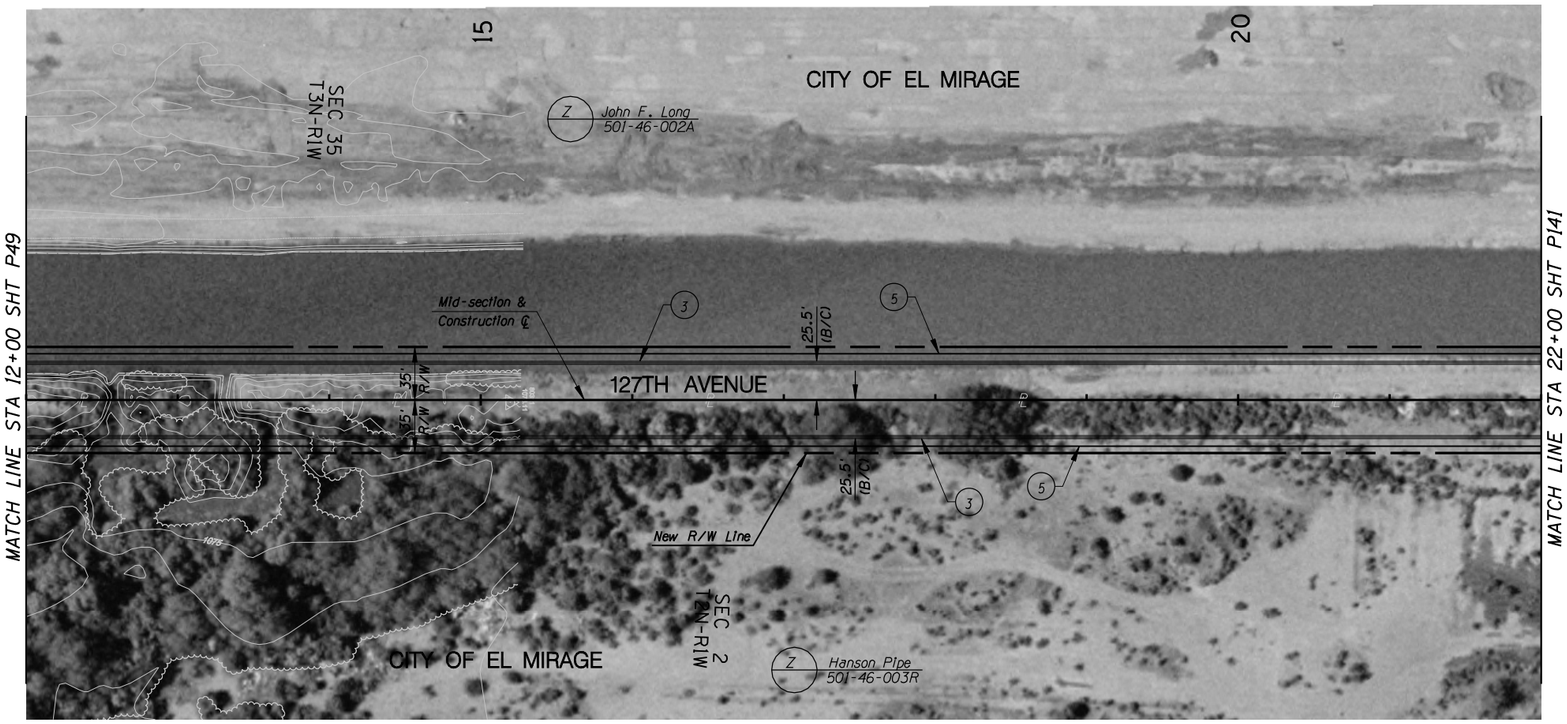

F.W.H.A. REGION	STATE	PROJECT NO.	SHEET NO.	TOTAL SHEETS	RECORD DRAWING
9	AZ.	T195	XX	XX	XXXXX

☐ **REMOVAL /RELOCATE** ☐

1

○ **CONSTRUCTION** ○

1
2
3 New Curb & Gutter
4
5 New S/W

NO.	REVISION	BY	DATE
3			
2			
1			

MARICOPA COUNTY
DEPARTMENT OF TRANSPORTATION
ENGINEERING DIVISION

NORTHERN PARKWAY
LOOP 303 to GRAND AVENUE
PROJECT NO. T195

DESIGNED	P T BACA/R HOOKEY	1/08
DRAWN	L WAGNER	1/08
CHECKED	R MILES	1/08

PRELIMINARY
NOT FOR
CONSTRUCTION

URS

127Th PLAN & PROFILE SHEET
STA 12+00 TO STA 22+00

SHEET P140

TRACS NO. 0000 MA MMA SS593 OIC

1/25/2008 $TIME$
p:*city_of_glendale*NorthernDCR30*CADD*Plan_Sheets*Ultimate\TT108pl81.dgn

English

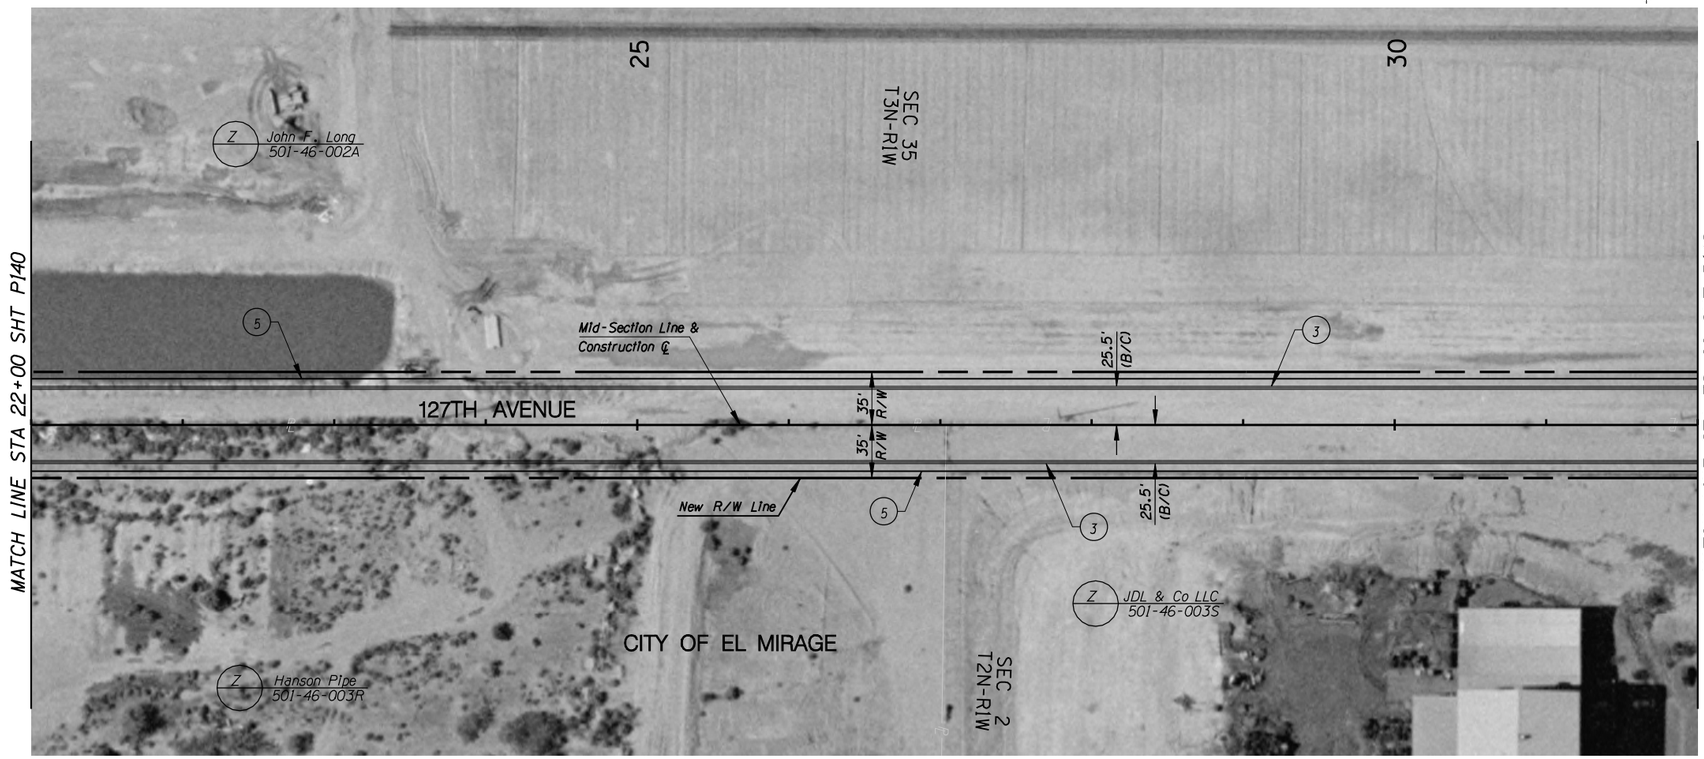

F.W.H.A. REGION	STATE	PROJECT NO.	SHEET NO.	TOTAL SHEETS	RECORD DRAWING
9	AZ.	T195	XX	XX	XXXXX

☐ **REMOVAL /RELOCATE** ☐

1

○ **CONSTRUCTION** ○

1
2
3 New Curb & Gutter
4
5 New S/W

NO.	REVISION	BY	DATE
3			
2			
1			

MARICOPA COUNTY
DEPARTMENT OF TRANSPORTATION
ENGINEERING DIVISION

NORTHERN PARKWAY
LOOP 303 to GRAND AVENUE
PROJECT NO. T195

DESIGNED	P T BACA/R HOOKEY	1/08
DRAWN	L WAGNER	1/08
CHECKED	R MILES	1/08

PRELIMINARY
NOT FOR
CONSTRUCTION

URS

127Th PLAN & PROFILE SHEET
STA 22+00 TO STA 32+00

SHEET P141

TRACS NO. 0000 MA MMA SS593 OIC

1/25/2008 $TIME$
p:*city_of_glendale*NorthernDCR30*CADD*Plan_Sheets*Ultimate*TT108p182.dgn

English

F.W.H.A. REGION	STATE	PROJECT NO.	SHEET NO.	TOTAL SHEETS	RECORD DRAWING
9	AZ.	T195	XX	XX	XXXXX

☐ REMOVAL /RELOCATE ☐

[1]

MATCH LINE STA 34+00 SHT P162

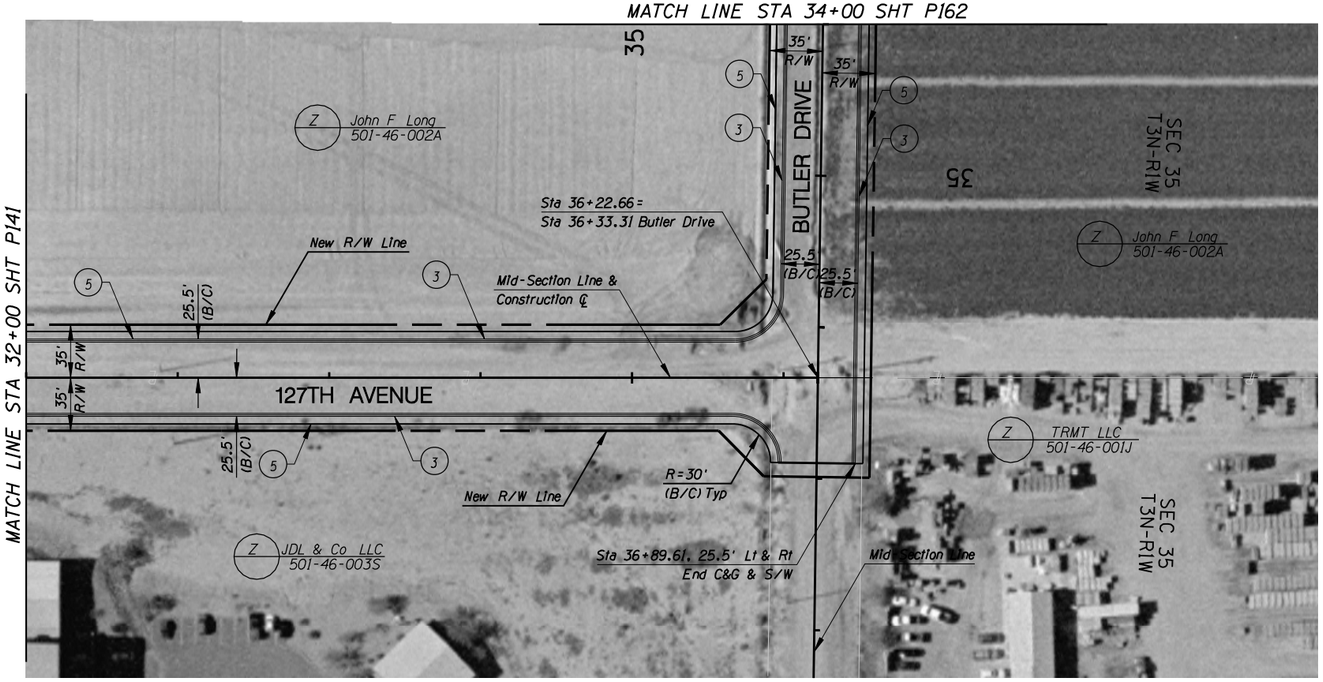

MATCH LINE STA 32+00 SHT P141

○ CONSTRUCTION ○

(1)
(2)
(3) New Curb & Gutter
(4)
(5) New S/W

NO.	REVISION	BY	DATE

MARICOPA COUNTY
DEPARTMENT OF TRANSPORTATION
ENGINEERING DIVISION

NORTHERN PARKWAY
LOOP 303 to GRAND AVENUE
PROJECT NO. T195

DESIGNED	P T BACA/R HOOKEY	1/08
DRAWN	L WAGNER	1/08
CHECKED	R MILES	1/08

PRELIMINARY NOT FOR CONSTRUCTION

URS

127Th PLAN & PROFILE SHEET
STA 32+00 TO STA 36+22

SHEET P142

TRACS NO. 0000 MA MMA SS593 OIC

1/25/2008 $TIME$
p:\city_of_glendale\NorthernDCR30\CADD\Plan_Sheets\Ultimate\T1108pl83.dgn

English