| F.W.H.A. REGION | STATE | PROJECT NO. | SHEET NO. | TOTAL SHEETS | RECORD DRAWING |
|---|---|---|---|---|---|
| 9 | AZ. | T195 | XX | XX | XXXXX |

☐ **REMOVAL /RELOCATE** ☐

1 Remove Pvmt

2 Remove House

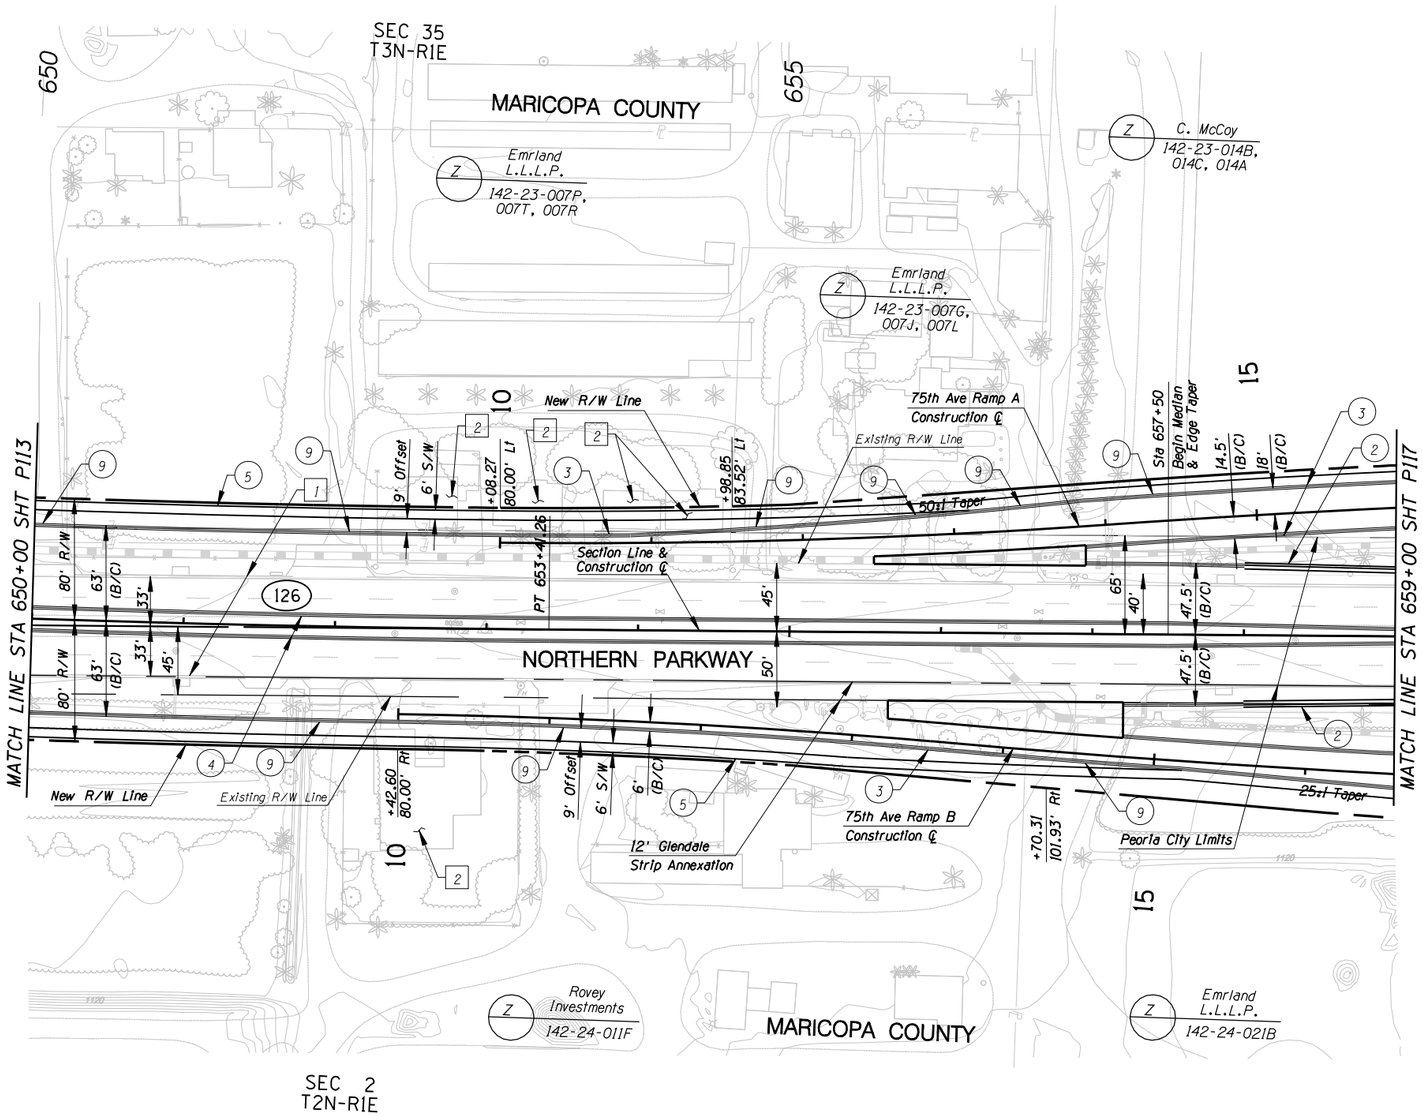


○ **CONSTRUCTION** ○

1
2 New Half Barrier
3 New Curb & Gutter
4 New Median Curb
5 New S/W
6
7
8
9 New D/W at Existing D/W Location

| NO. | REVISION | BY | DATE |
|---|---|---|---|
| | | | |
| | | | |
| | | | |

**MARICOPA COUNTY**
**DEPARTMENT OF TRANSPORTATION**
**ENGINEERING DIVISION**

NORTHERN PARKWAY
LOOP 303 to GRAND AVENUE
PROJECT NO. T195

PRELIMINARY NOT FOR CONSTRUCTION

| | | |
|---|---|---|
| DESIGNED | P T BACA/R HOOKEY | 1/08 |
| DRAWN | L WAGNER | 1/08 |
| CHECKED | R MILES | 1/08 |

**URS**

PAVING PLAN SHEET
STA 650+00 TO STA 659+00

SHEET P115

TRACS NO. 0000 MA MMA SS593 OIC

1/25/2008 $TIME$
p:\city_of_glendale\NorthernDCR30\CADD\Plan_Sheets\Ultimate\TT108p159.dgn

| F.W.H.A. REGION | STATE | PROJECT NO. | SHEET NO. | TOTAL SHEETS | RECORD DRAWING |
|---|---|---|---|---|---|
| 9 | AZ. | T195 | XX | XX | XXXXX |

☐ **REMOVAL /RELOCATE** ☐

1 Remove Pvmt

2 Remove House

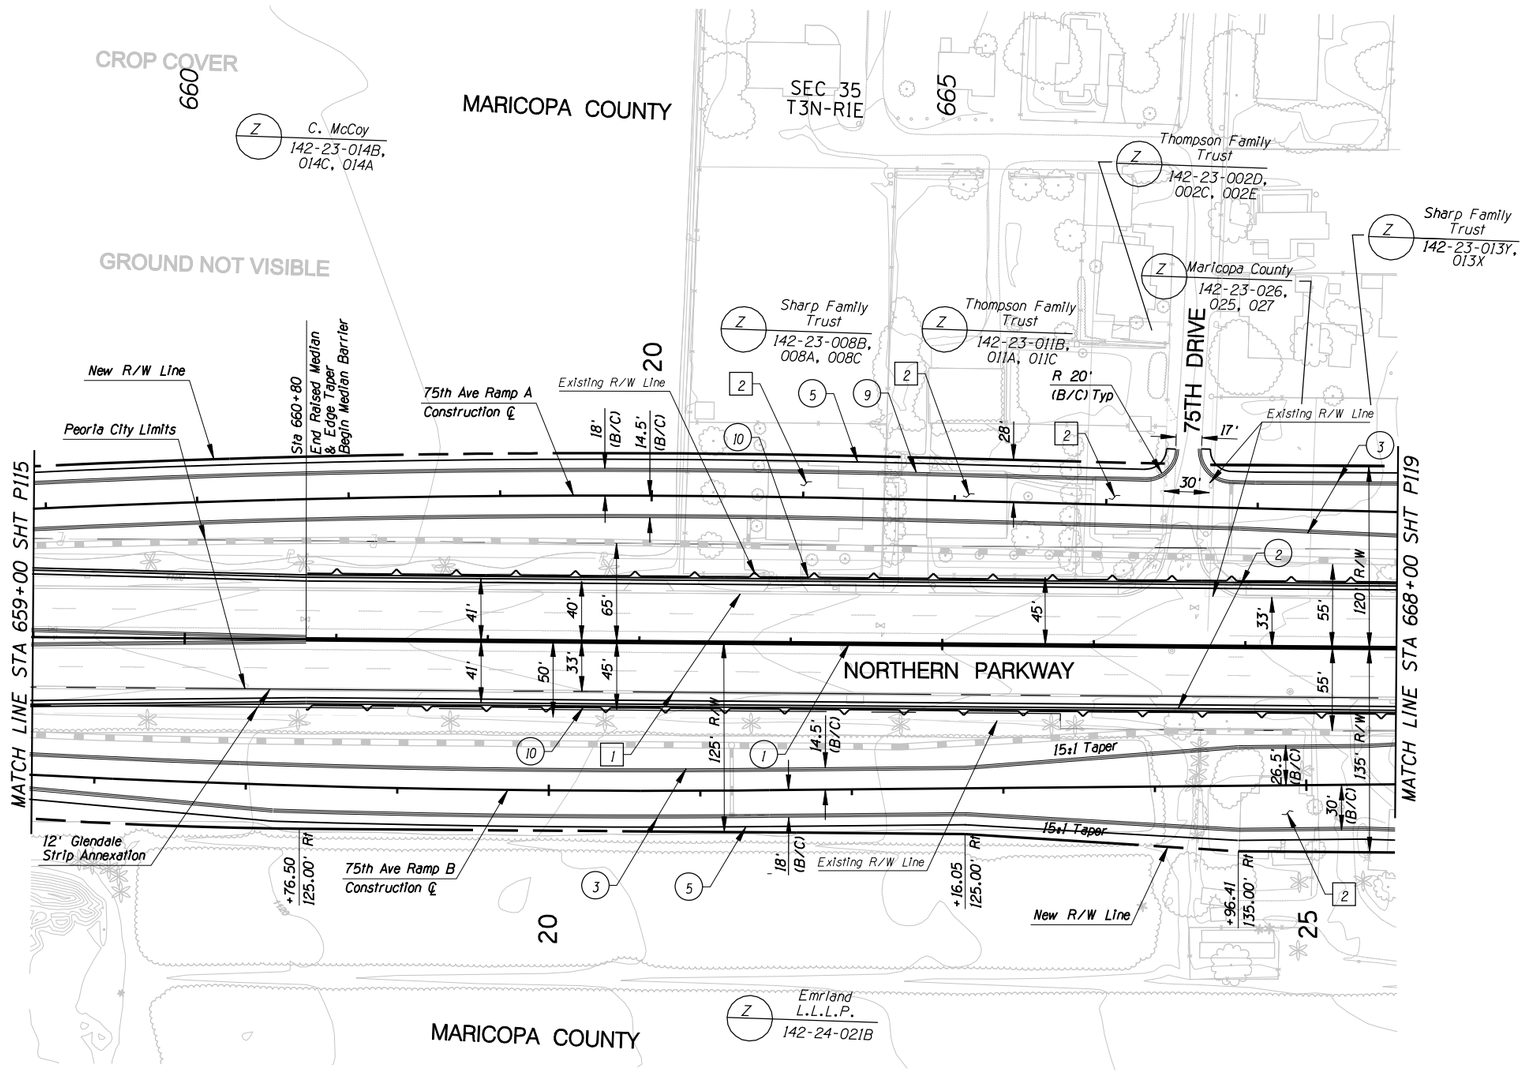


○ **CONSTRUCTION** ○

1. New Median Barrier
2. New Half Barrier
3. New Curb & Gutter
4. New Median Curb
5. New S/W
6.
7.
8.
9. New D/W at Existing D/W Location
10. New Retaining Wall

| NO. | REVISION | BY | DATE |
|---|---|---|---|
| 3 | | | |
| 2 | | | |
| 1 | | | |

**MARICOPA COUNTY**
**DEPARTMENT OF TRANSPORTATION**
**ENGINEERING DIVISION**

NORTHERN PARKWAY
LOOP 303 to GRAND AVENUE
PROJECT NO. T195

PRELIMINARY NOT FOR CONSTRUCTION

| | | |
|---|---|---|
| DESIGNED | P T BACA/R HOOKEY | 1/08 |
| DRAWN | L WAGNER | 1/08 |
| CHECKED | R MILES | 1/08 |

**URS**

PAVING PLAN SHEET
STA 659+00 TO STA 668+00

SHEET P117

TRACS NO. 0000 MA MMA SS593 01C

1/25/2008 $TIME$
p:*city_of_glendale*NorthernDCR30*CADD*Plan_Sheets*Ultimate*TT108pl60.dgn

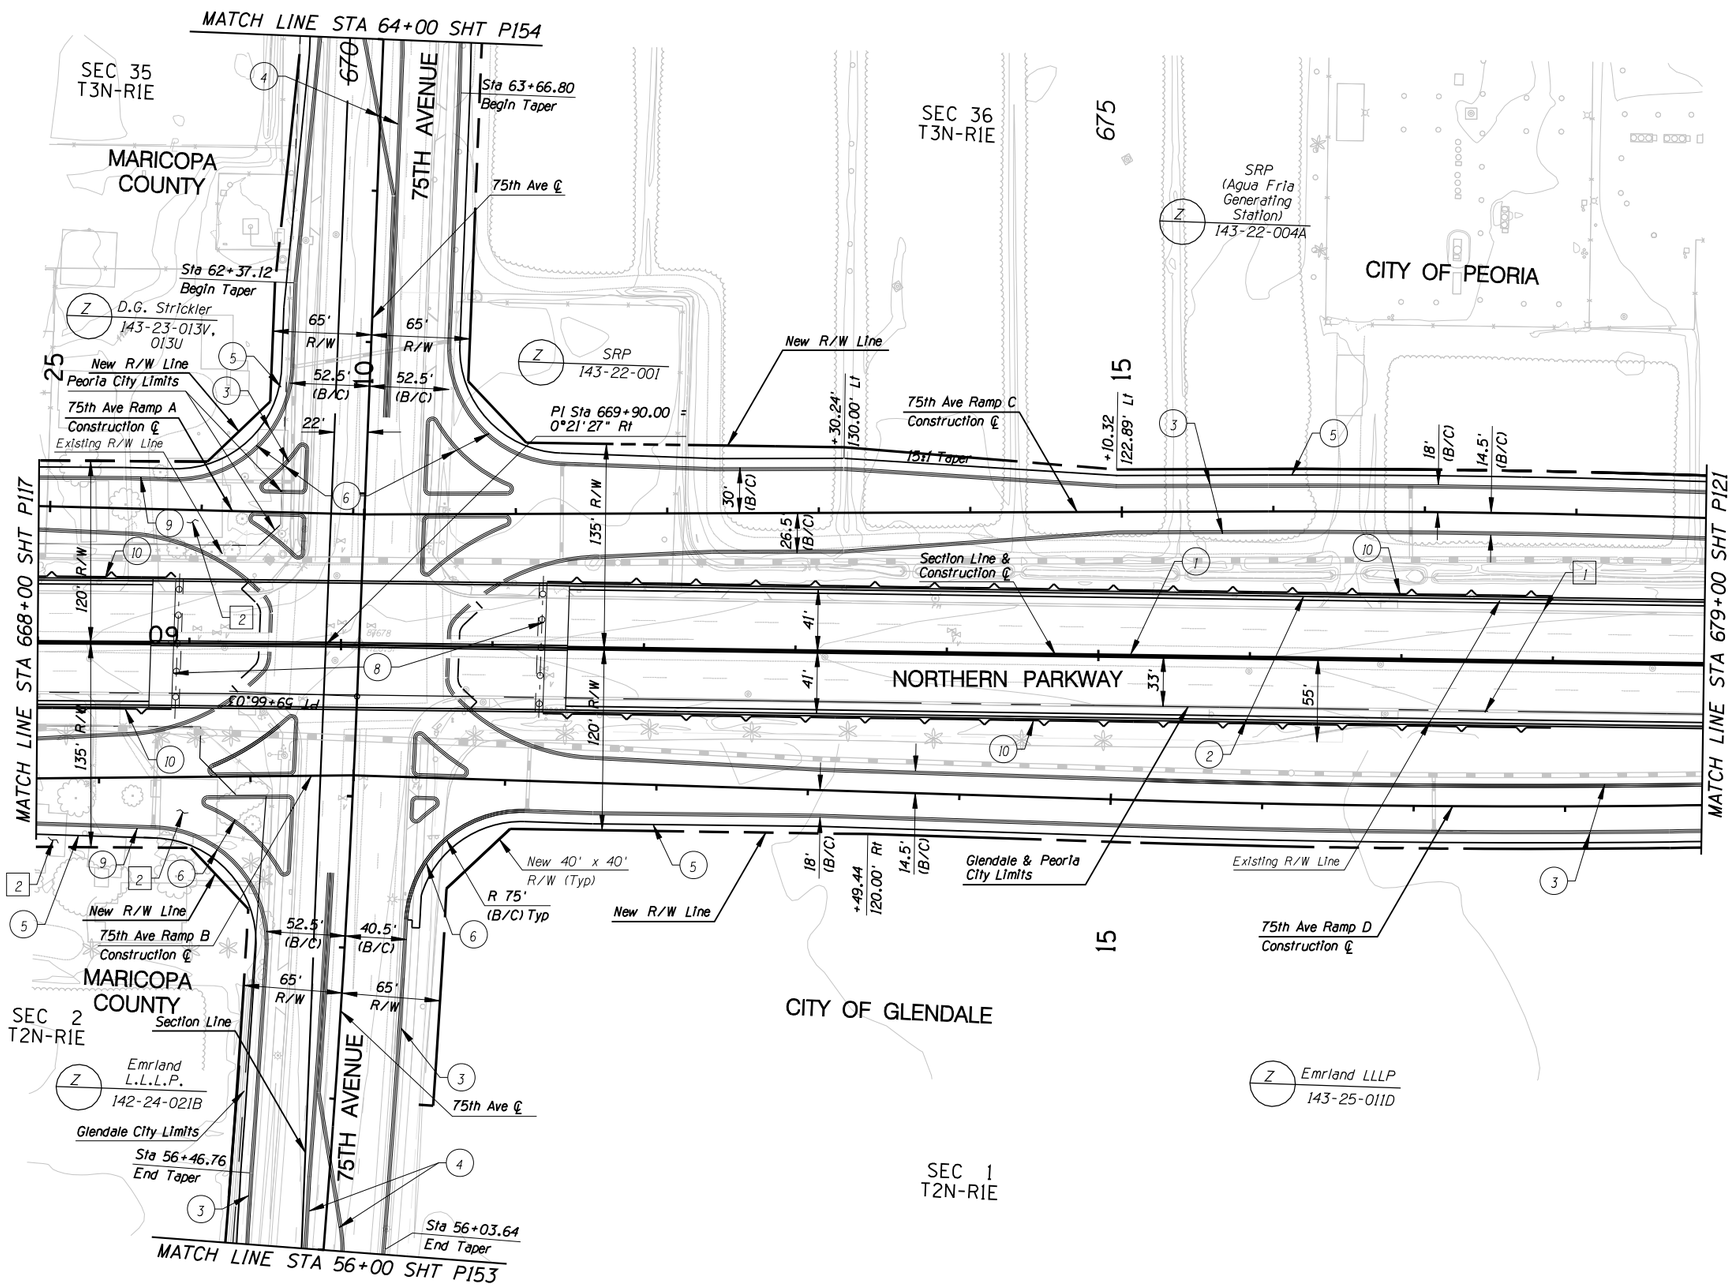


| F.W.H.A. REGION | STATE | PROJECT NO. | SHEET NO. | TOTAL SHEETS | RECORD DRAWING |
|---|---|---|---|---|---|
| 9 | AZ. | T195 | XX | XX | XXXXX |

☐ **REMOVAL /RELOCATE** ☐

1 Remove Pvmt

2 Remove House

○ **CONSTRUCTION** ○

1. New Median Barrier
2. New Half Barrier
3. New Curb & Gutter
4. New Median Curb
5. New S/W
6. New S/W Ramp
7. 
8. New Bridge
9. New D/W at Existing D/W Locations
10. New Retaining Wall

| NO. | REVISION | BY | DATE |
|---|---|---|---|
| 1 | | | |
| 2 | | | |
| 3 | | | |

**MARICOPA COUNTY**
**DEPARTMENT OF TRANSPORTATION**
**ENGINEERING DIVISION**

NORTHERN PARKWAY
LOOP 303 to GRAND AVENUE
PROJECT NO. T195

PRELIMINARY
NOT FOR
CONSTRUCTION

| | | |
|---|---|---|
| DESIGNED | P T BACA/R HOOKEY | 1/08 |
| DRAWN | L WAGNER | 1/08 |
| CHECKED | R MILES | 1/08 |

**URS**

PAVING PLAN SHEET
STA 668+00 TO STA 679+00

SHEET
P119

TRACS NO. 0000 MA MMA SS593 OIC

English

1/25/2008 $TIME$
p:\city_of_glendale\NorthernDCR30\CADD\Plan_Sheets\Ultimate\TT108p161.dgn

| F.W.H.A. REGION | STATE | PROJECT NO. | SHEET NO. | TOTAL SHEETS | RECORD DRAWING |
|---|---|---|---|---|---|
| 9 | AZ. | T195 | XX | XX | XXXXX |

☐ **REMOVAL /RELOCATE** ☐

1 Remove Pvmt

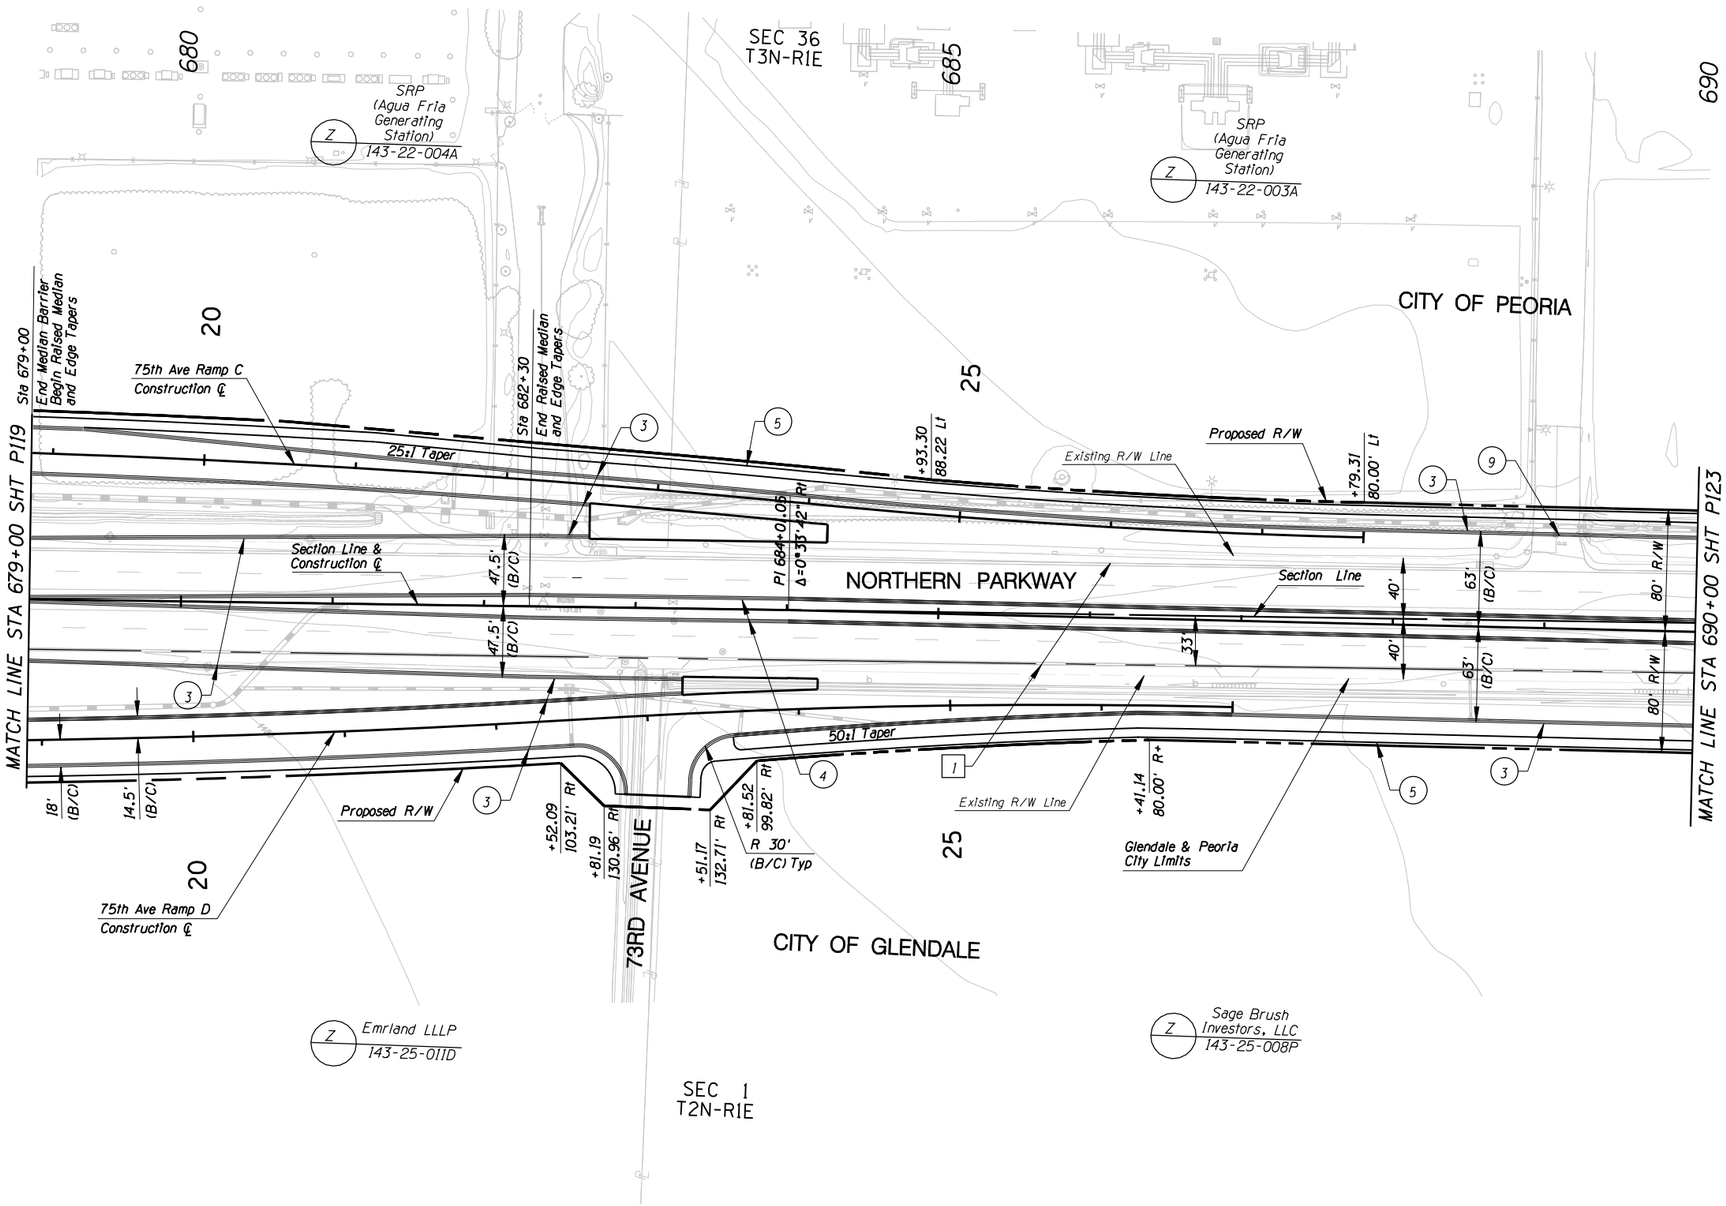


○ **CONSTRUCTION** ○

1
2 New Half Barrier
3 New Curb & Gutter
4 New Median Curb
5 New S/W
6
7
8
9 New D/W at Existing D/W Location

| NO. | REVISION | BY | DATE |
|---|---|---|---|
| 3 | | | |
| 2 | | | |
| 1 | | | |

**MARICOPA COUNTY**
**DEPARTMENT OF TRANSPORTATION**
**ENGINEERING DIVISION**

NORTHERN PARKWAY
LOOP 303 to GRAND AVENUE
PROJECT NO. T195

PRELIMINARY
NOT FOR
CONSTRUCTION

| | | |
|---|---|---|
| DESIGNED | P T BACA/R HOOKEY | 1/08 |
| DRAWN | L WAGNER | 1/08 |
| CHECKED | R MILES | 1/08 |

**URS**

PAVING PLAN SHEET
STA 679+00 TO STA 690+00

SHEET P121

TRACS NO. 0000 MA MMA SS593 01C

1/25/2008 $TIME$
p:*city_of_glendale*NorthernDCR30*CADD*Plan_Sheets*Ultimate*TT108p162.dgn

| F.W.H.A. REGION | STATE | PROJECT NO. | SHEET NO. | TOTAL SHEETS | RECORD DRAWING |
|---|---|---|---|---|---|
| 9 | AZ. | T195 | XX | XX | XXXXX |

☐ **REMOVAL /RELOCATE** ☐

1 Remove Pvmt

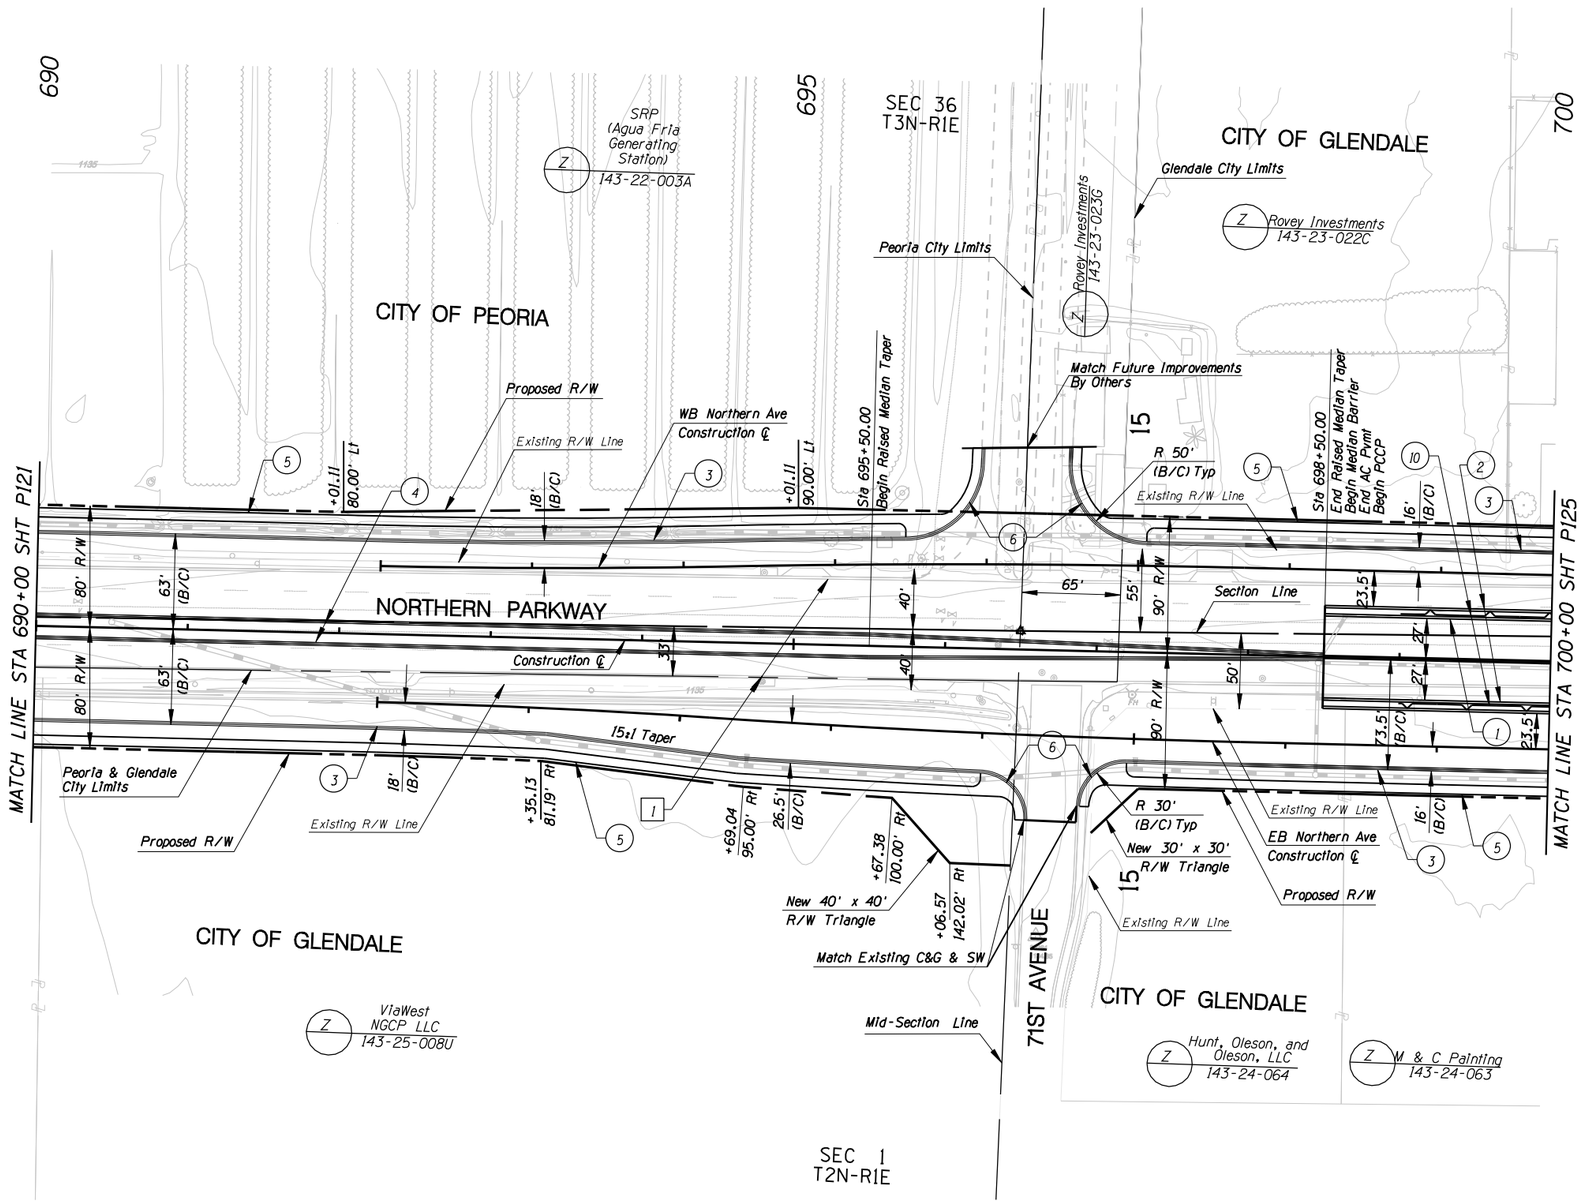


**CONSTRUCTION**

1. New Median Barrier
2. New Half Barrier
3. New Curb & Gutter
4. New Median Curb
5. New S/W
6. New S/W Ramp
7.
8.
9.
10. New Retaining Wall

| NO. | REVISION | BY | DATE |
|---|---|---|---|
| 3 | | | |
| 2 | | | |
| 1 | | | |

**MARICOPA COUNTY**
**DEPARTMENT OF TRANSPORTATION**
**ENGINEERING DIVISION**

NORTHERN PARKWAY
LOOP 303 to GRAND AVENUE
PROJECT NO. T195

PRELIMINARY NOT FOR CONSTRUCTION

| | | |
|---|---|---|
| DESIGNED | P T BACA/R HOOKEY | 1/08 |
| DRAWN | L WAGNER | 1/08 |
| CHECKED | R MILES | 1/08 |

URS

PAVING PLAN SHEET
STA 690+00 TO STA 700+00

SHEET P123

TRACS NO. 0000 MA MMA SS593 01C

1/25/2008 $TIME$
p:*city_of_glendal*NorthernDCR30*CADD*Plan_Sheets*Ultimate*TT108pl63.dgn