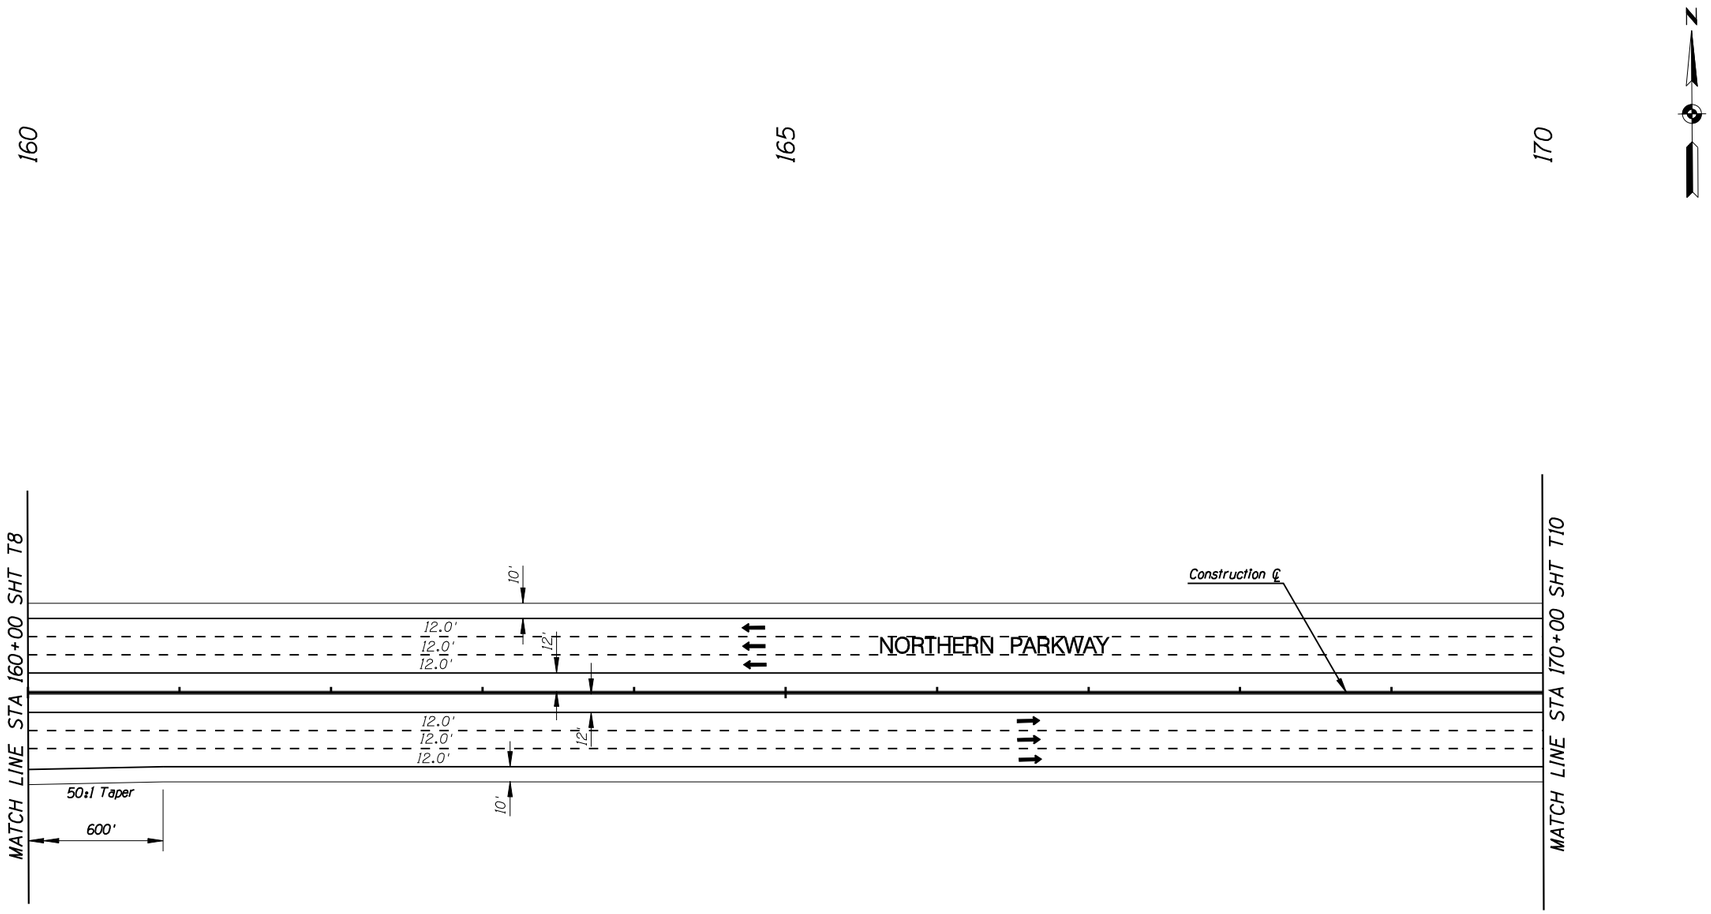

F.W.H.A. REGION	STATE	PROJECT NO.	SHEET NO.	TOTAL SHEETS	RECORD DRAWING
9	AZ.	T195	XX	XX	XXXXX

☐ **REMOVAL /RELOCATE** ☐

1

◯ **CONSTRUCTION** ◯

1

NO.	REVISION	BY	DATE
3			
2			
1			

MARICOPA COUNTY
DEPARTMENT OF TRANSPORTATION
ENGINEERING DIVISION

NORTHERN PARKWAY
LOOP 303 to GRAND AVENUE
PROJECT NO. T195

PRELIMINARY
NOT FOR
CONSTRUCTION

DESIGNED	P T BACA/R HOOKEY	1/08
DRAWN	L WAGNER	1/08
CHECKED	R MILES	1/08

URS

STRIPING PLAN
STA 160+00 TO STA 170+00

SHEET
T9

TRACS NO. 0000 MA MMA SS593 OIC

English

2/6/2008 $TIME$
P:\City_of_Glendale\NorthernDCR30\cadd\Plan_Sheets\Ultimate\striping\TT108tr10.dgn

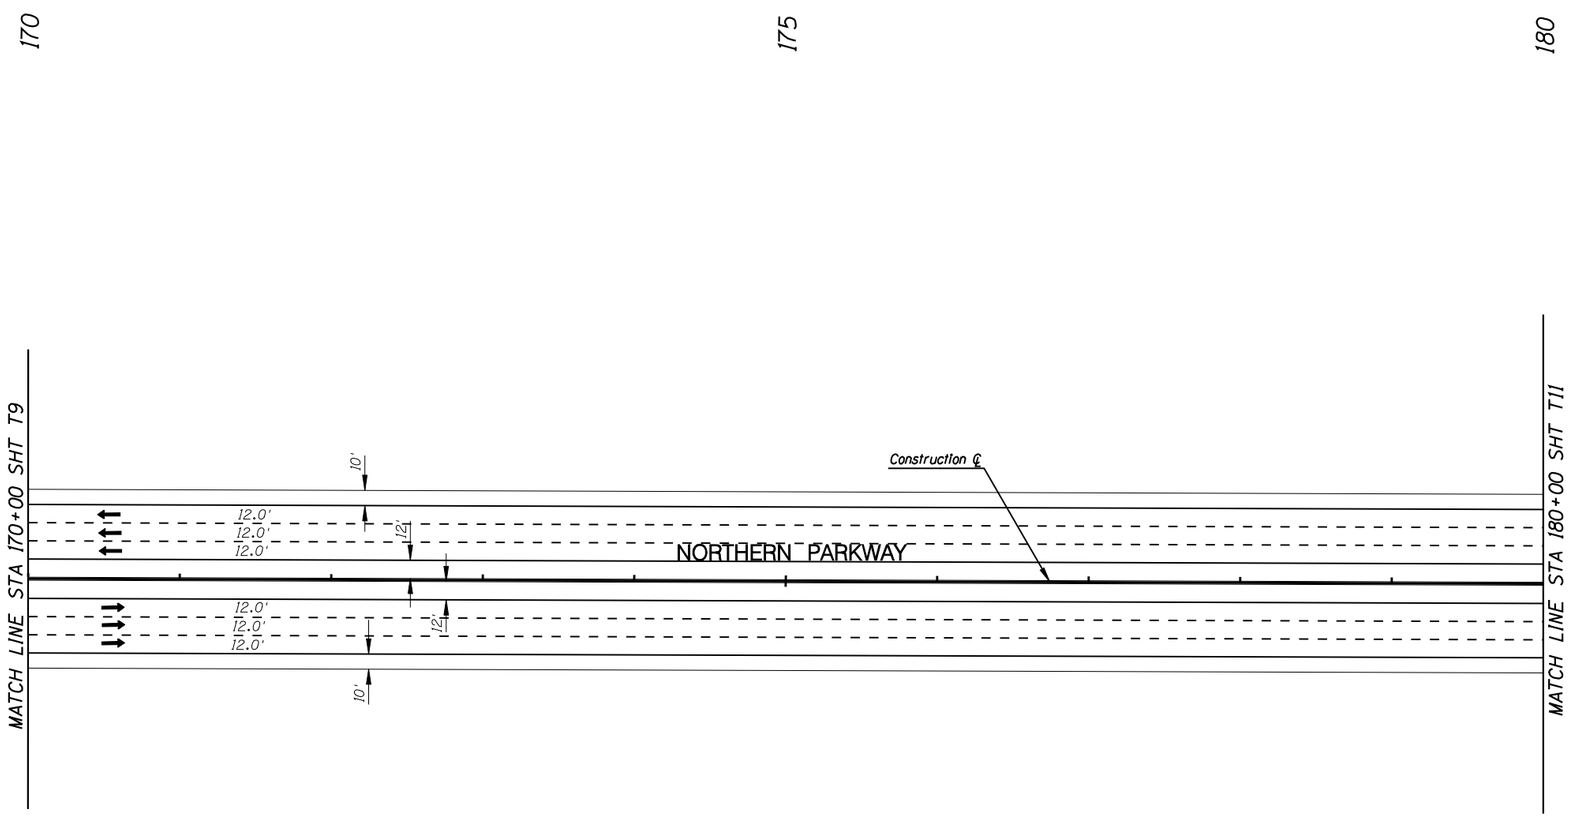

F.W.H.A. REGION	STATE	PROJECT NO.	SHEET NO.	TOTAL SHEETS	RECORD DRAWING
9	AZ.	T195	XX	XX	XXXXX

☐ **REMOVAL /RELOCATE** ☐

1

○ **CONSTRUCTION** ○

1

NO.	REVISION	BY	DATE
3			
2			
1			

MARICOPA COUNTY
DEPARTMENT OF TRANSPORTATION
ENGINEERING DIVISION

NORTHERN PARKWAY
LOOP 303 to GRAND AVENUE
PROJECT NO. T195

PRELIMINARY
NOT FOR
CONSTRUCTION

DESIGNED	P T BACA/R HOOKEY	1/08
DRAWN	L WAGNER	1/08
CHECKED	R MILES	1/08

URS

STRIPING PLAN
STA 170+00 TO STA 180+00

SHEET T10

TRACS NO. 0000 MA MMA SS593 01C

English

2/6/2008 $TIME$
P:*City_of_Glendale\NorthernDCR30\cadd\Plan_Sheets\Ultimate\striping\TT108tr11.dgn

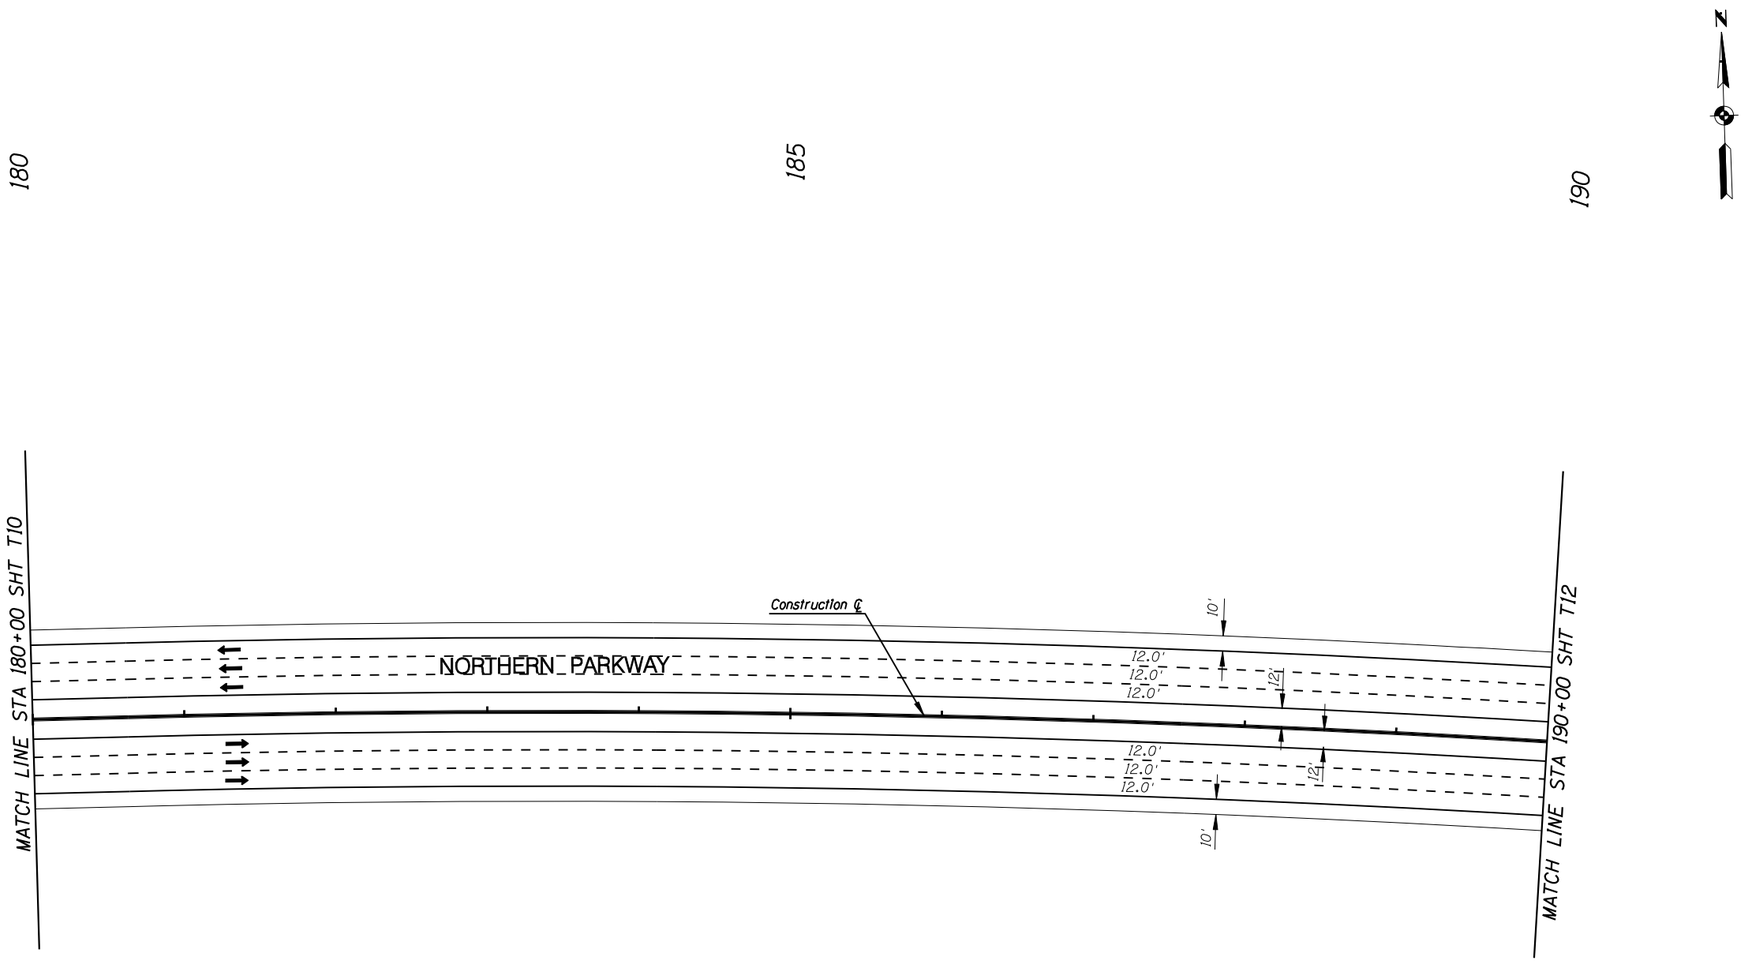

F.W.H.A. REGION	STATE	PROJECT NO.	SHEET NO.	TOTAL SHEETS	RECORD DRAWING
9	AZ.	T195	XX	XX	XXXXX

☐ **REMOVAL /RELOCATE** ☐

1

○ **CONSTRUCTION** ○

1

NO.	REVISION	BY	DATE
3			
2			
1			

MARICOPA COUNTY
DEPARTMENT OF TRANSPORTATION
ENGINEERING DIVISION

NORTHERN PARKWAY
LOOP 303 to GRAND AVENUE
PROJECT NO. T195

PRELIMINARY
NOT FOR
CONSTRUCTION

DESIGNED	P T BACA/R HOOKEY	1/08
DRAWN	L WAGNER	1/08
CHECKED	R MILES	1/08

URS

STRIPING PLAN
STA 180+00 TO STA 190+00

SHEET
T11

TRACS NO. 0000 MA MMA SS593 01C

English

2/6/2008 $TIME$
P:*City_of_Glendale*NorthernDCR30*cadd*Plan_Sheets*Ultimate*striping*TT108tr12.dgn

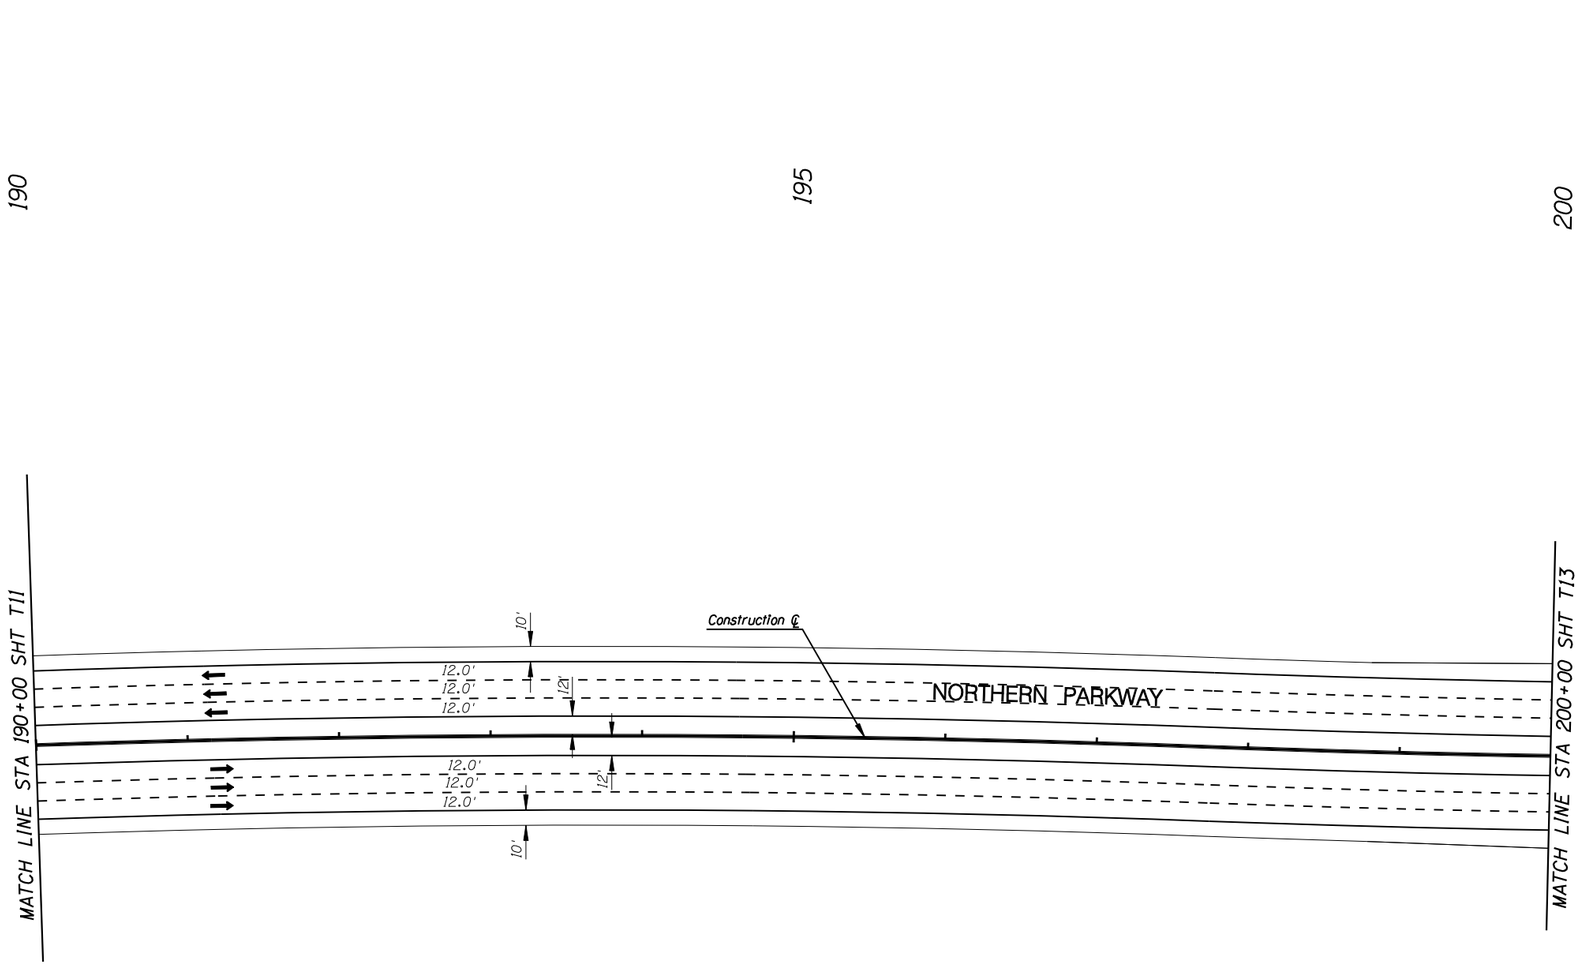

F.W.H.A. REGION	STATE	PROJECT NO.	SHEET NO.	TOTAL SHEETS	RECORD DRAWING
9	AZ.	T195	XX	XX	XXXXX

☐ **REMOVAL /RELOCATE** ☐

1

◯ **CONSTRUCTION** ◯

1

NO.	REVISION	BY	DATE
3			
2			
1			

MARICOPA COUNTY
DEPARTMENT OF TRANSPORTATION
ENGINEERING DIVISION

NORTHERN PARKWAY
LOOP 303 to GRAND AVENUE
PROJECT NO. T195

PRELIMINARY
NOT FOR
CONSTRUCTION

DESIGNED	P T BACA/R HOOKEY	1/08
DRAWN	L WAGNER	1/08
CHECKED	R MILES	1/08

URS

STRIPING PLAN
STA 190+00 TO STA 200+00

SHEET T12

TRACS NO. 0000 MA MMA SS593 01C

English

2/6/2008 $TIME$
P:\City_of_Glendale\NorthernDCR30\cadd\Plan_Sheets\Ultimate\striping\TT108tr13.dgn

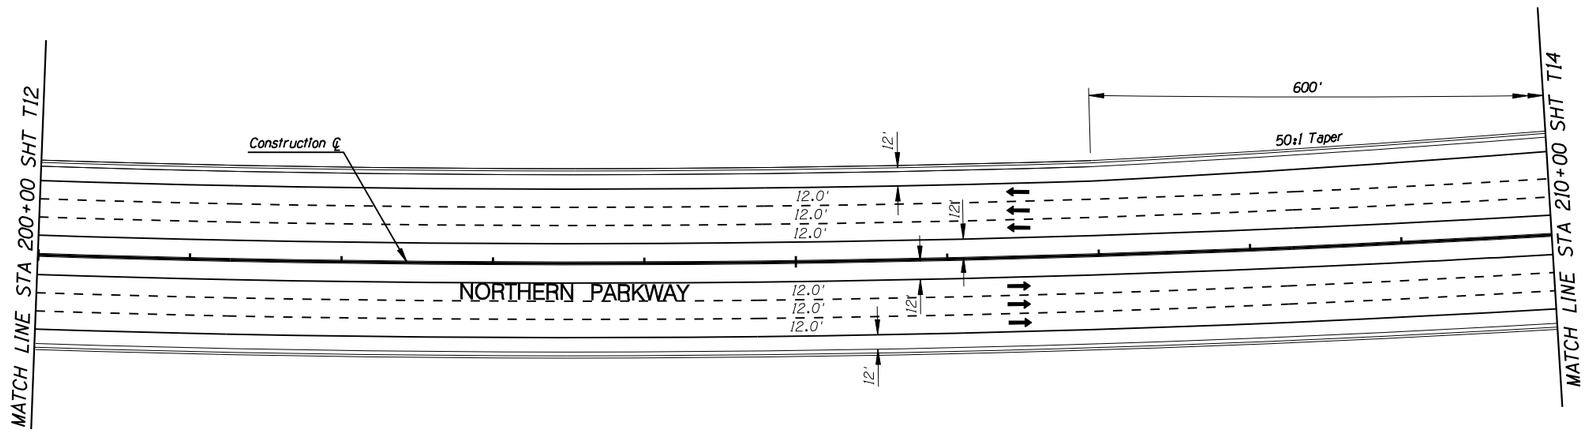

F.W.H.A. REGION	STATE	PROJECT NO.	SHEET NO.	TOTAL SHEETS	RECORD DRAWING
9	AZ.	T195	XX	XX	XXXXX

☐ **REMOVAL /RELOCATE** ☐

1

◯ **CONSTRUCTION** ◯

1

NO.	REVISION	BY	DATE
3			
2			
1			

MARICOPA COUNTY
DEPARTMENT OF TRANSPORTATION
ENGINEERING DIVISION

NORTHERN PARKWAY
LOOP 303 to GRAND AVENUE
PROJECT NO. T195

PRELIMINARY NOT FOR CONSTRUCTION

DESIGNED	P T BACA/R HOOKEY	1/08
DRAWN	L WAGNER	1/08
CHECKED	R MILES	1/08

URS

STRIPING PLAN
STA 200+00 TO STA 210+00

SHEET T13

TRACS NO. 0000 MA MMA SS593 OIC

English

2/6/2008 $TIME$
P:\City_of_Glendale\NorthernDCR30\cadd\Plan_Sheets\Ultimate\striping\TT108tr14.dgn