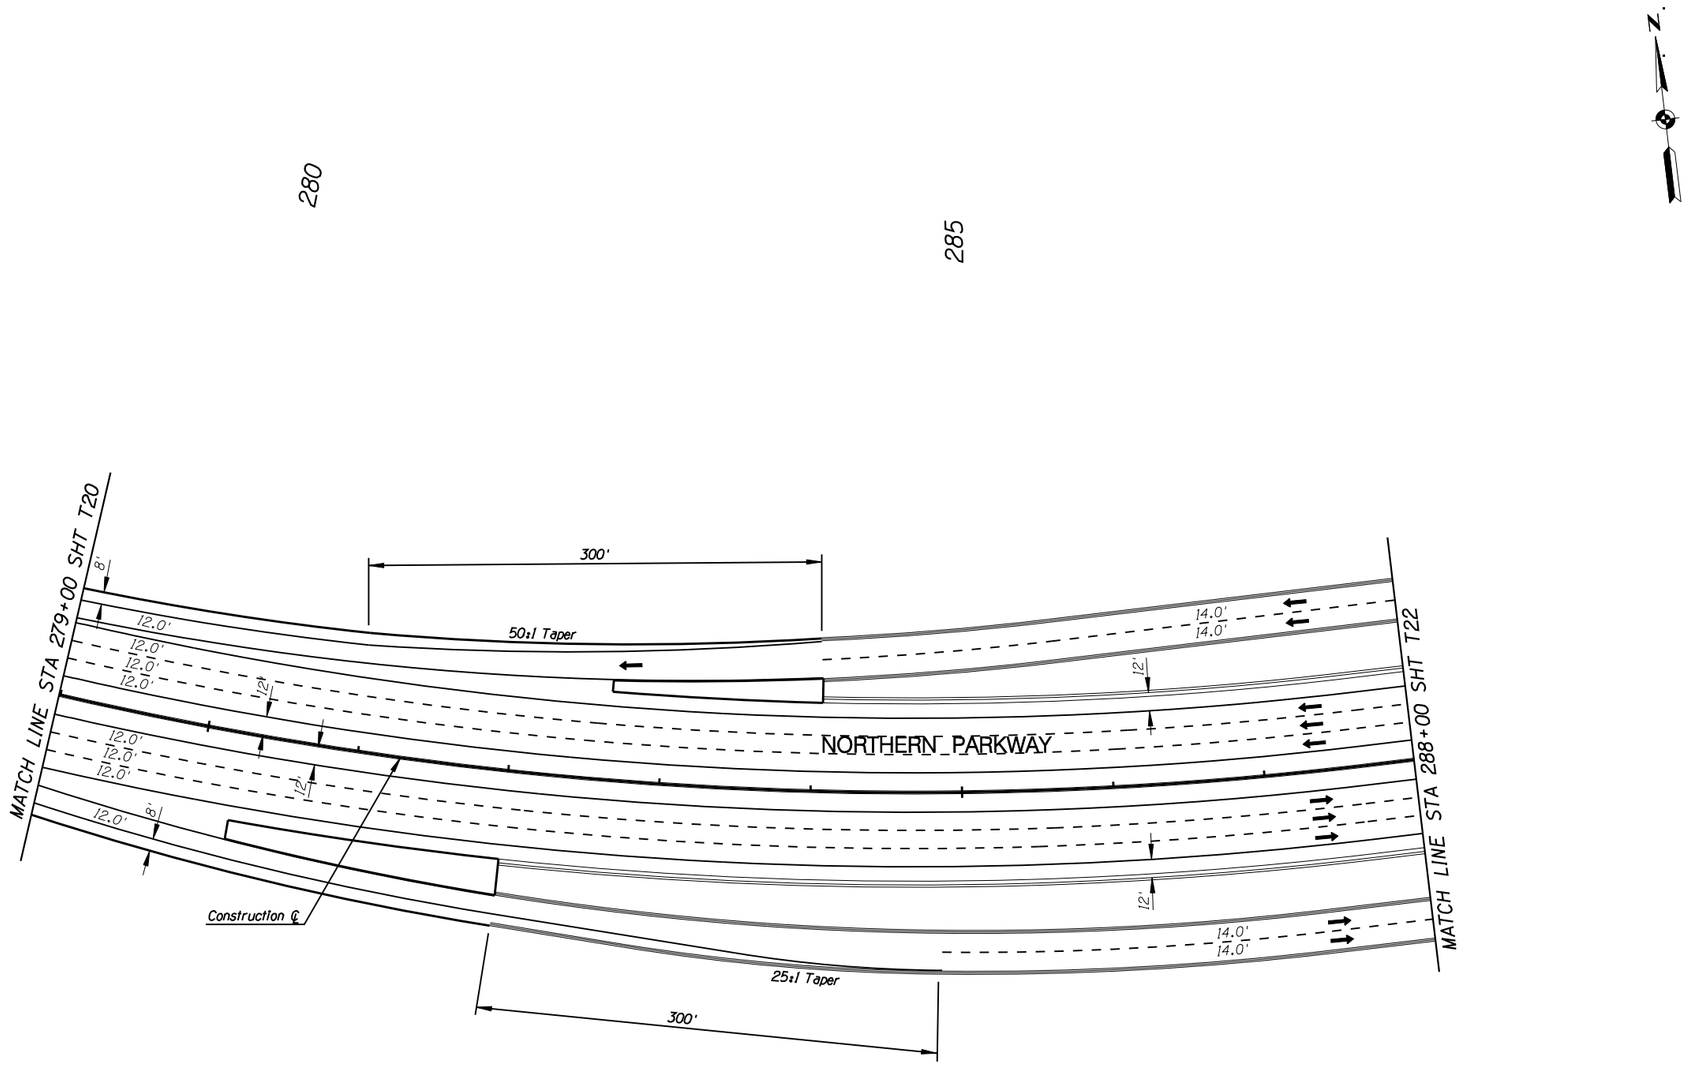

F.W.H.A. REGION	STATE	PROJECT NO.	SHEET NO.	TOTAL SHEETS	RECORD DRAWING
9	AZ.	T195	XX	XX	XXXXX

☐ **REMOVAL /RELOCATE** ☐

1

◯ **CONSTRUCTION** ◯

1

NO.	REVISION	BY	DATE
3			
2			
1			

MARICOPA COUNTY
DEPARTMENT OF TRANSPORTATION
ENGINEERING DIVISION

NORTHERN PARKWAY
LOOP 303 to GRAND AVENUE
PROJECT NO. T195

PRELIMINARY
NOT FOR
CONSTRUCTION

DESIGNED	P T BACA/R HOOKEY	1/08
DRAWN	L WAGNER	1/08
CHECKED	R MILES	1/08

URS

STRIPING PLAN
STA 279+00 TO STA 288+00

SHEET T21

TRACS NO. 0000 MA MMA SS593 01C

2/6/2008 $TIME$
P:\City_of_Glendale\NorthernDCR30\cadd\Plan_Sheets\Ultimate\striping\TT108tr22.dgn

F.W.H.A. REGION	STATE	PROJECT NO.	SHEET NO.	TOTAL SHEETS	RECORD DRAWING
9	AZ.	T195	XX	XX	XXXXX

☐ **REMOVAL /RELOCATE** ☐

1

○ **CONSTRUCTION** ○

1

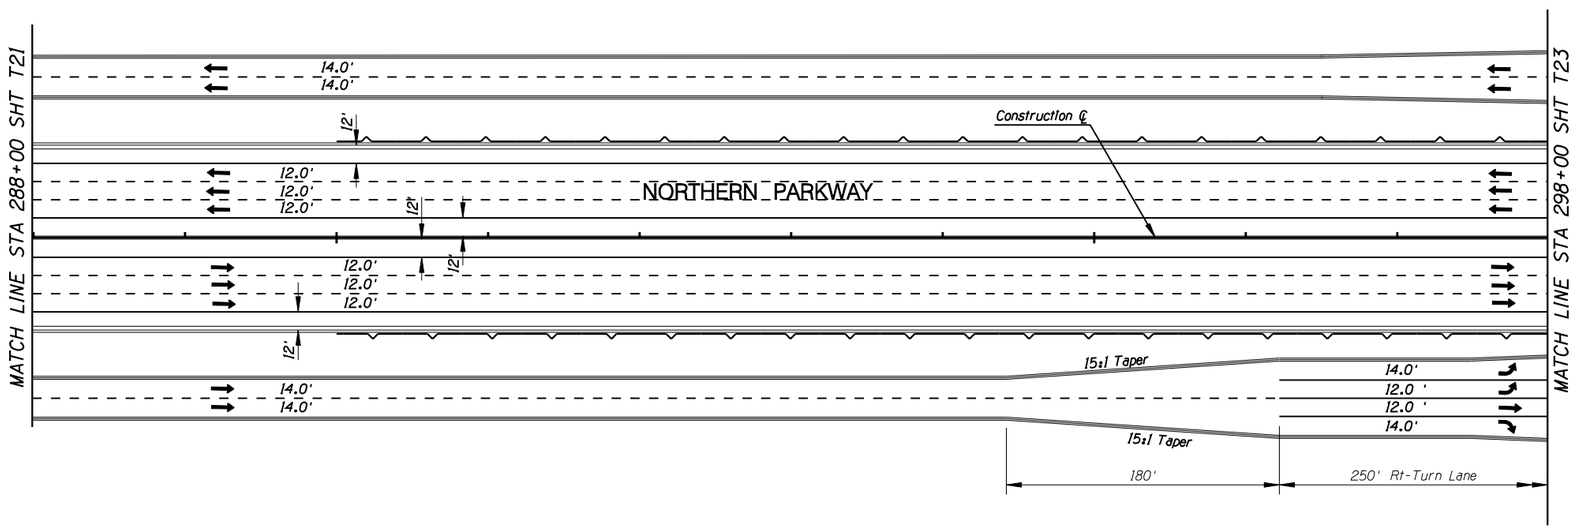

NO.	REVISION	BY	DATE
3			
2			
1			

MARICOPA COUNTY
DEPARTMENT OF TRANSPORTATION
ENGINEERING DIVISION

NORTHERN PARKWAY
LOOP 303 to GRAND AVENUE
PROJECT NO. T195

PRELIMINARY
NOT FOR
CONSTRUCTION

DESIGNED	P T BACA/R HOOKEY	1/08
DRAWN	L WAGNER	1/08
CHECKED	R MILES	1/08

URS

STRIPING PLAN
STA 288+00 TO STA 298+00

SHEET T22

TRACS NO. 0000 MA MMA SS593 OIC

2/6/2008 $TIME$
P:\City_of_Glendale\NorthernDCR30\cadd\Plan_Sheets\Ultimate\striping\TT108tr23.dgn

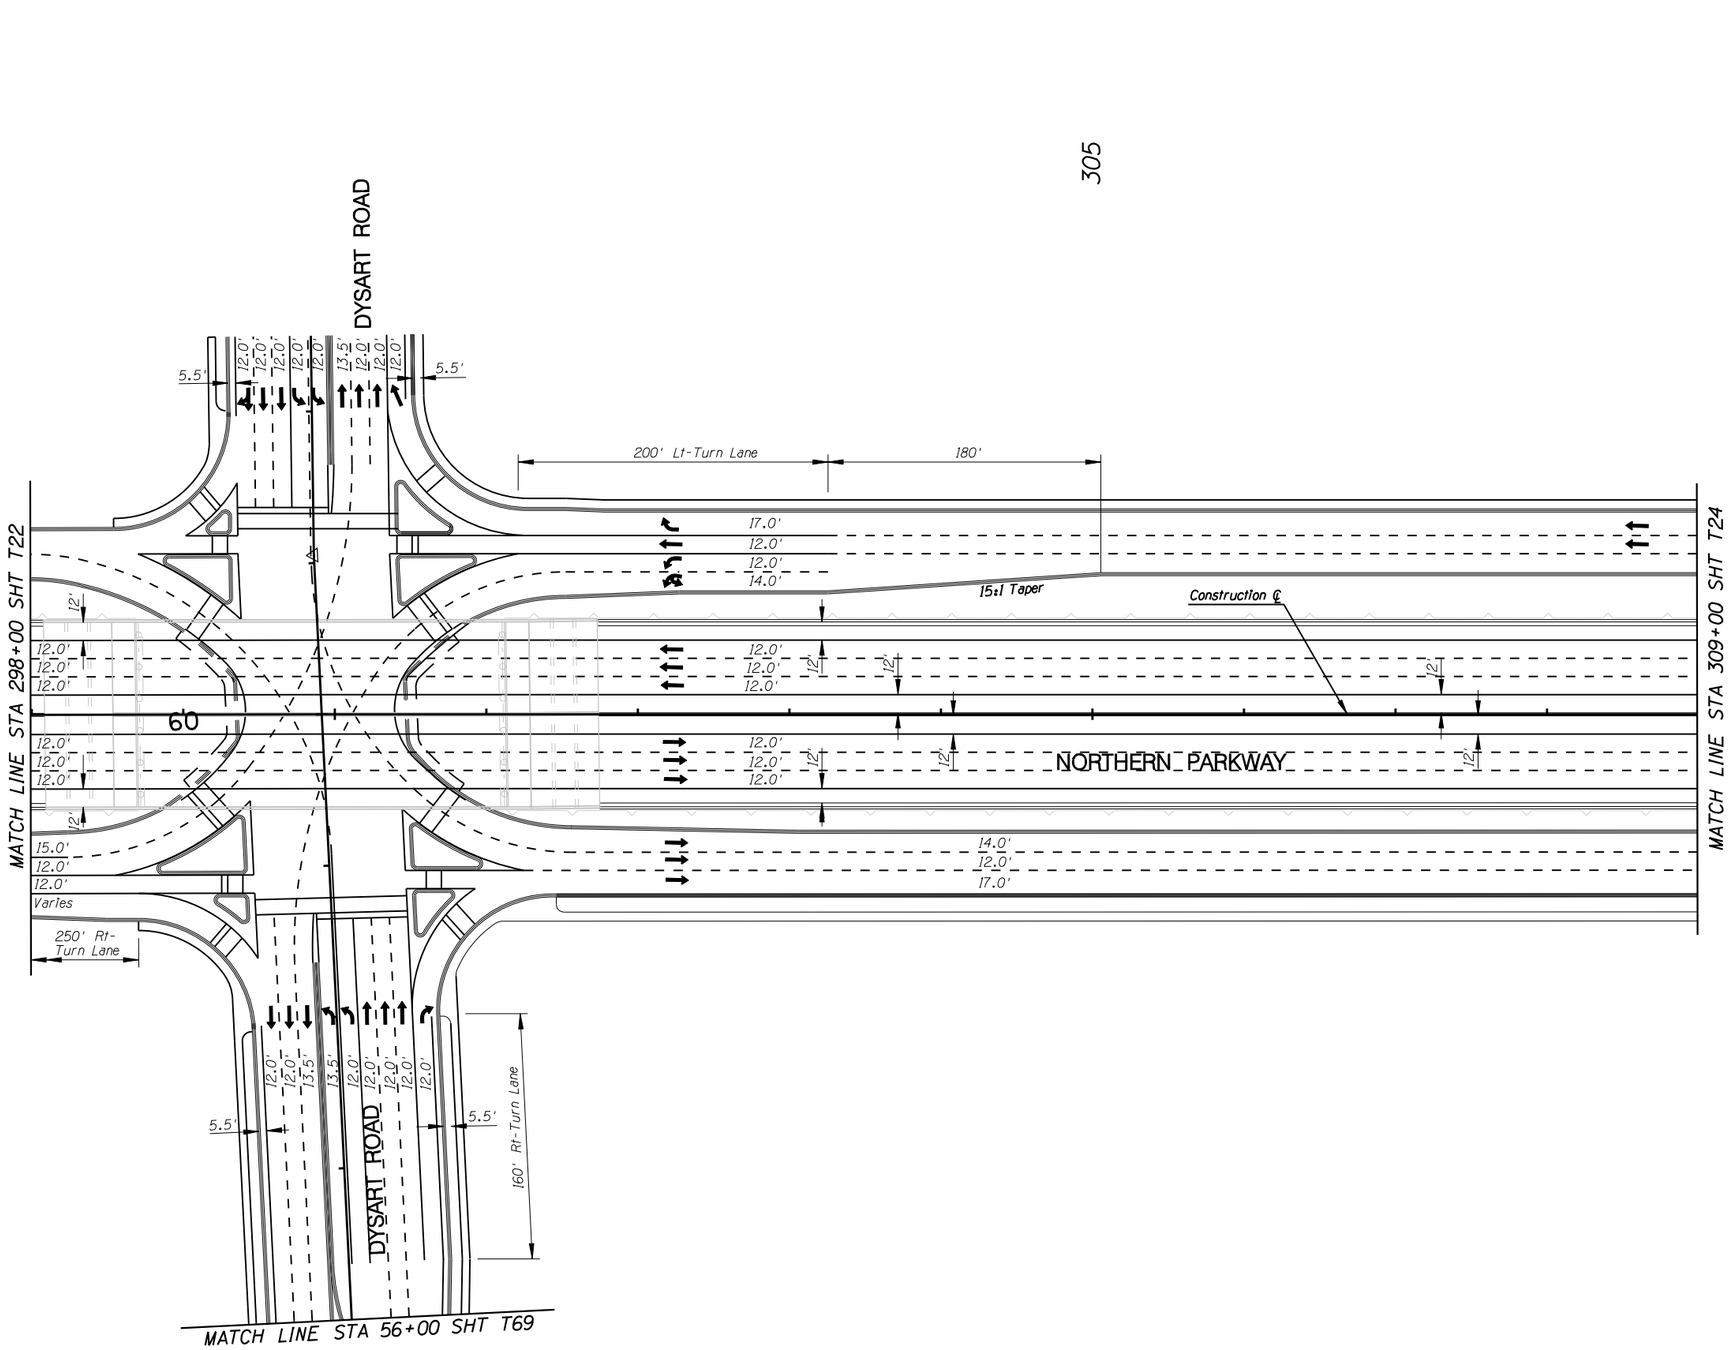

F.W.H.A. REGION	STATE	PROJECT NO.	SHEET NO.	TOTAL SHEETS	RECORD DRAWING
9	AZ.	T195	XX	XX	XXXXX

☐ **REMOVAL /RELOCATE** ☐

1

○ **CONSTRUCTION** ○

1

NO.	REVISION	BY	DATE
3			
2			
1			

MARICOPA COUNTY
DEPARTMENT OF TRANSPORTATION
ENGINEERING DIVISION

NORTHERN PARKWAY
LOOP 303 to GRAND AVENUE
PROJECT NO. T195

PRELIMINARY NOT FOR CONSTRUCTION

DESIGNED	P T BACA/R HOOKEY	1/08
DRAWN	L WAGNER	1/08
CHECKED	R MILES	1/08

URS

STRIPING PLAN
STA 298+00 TO STA 309+00

SHEET T23

TRACS NO. 0000 MA MMA SS593 OIC

2/6/2008 $TIME$
P:\City_of_Glendale\NorthernDCR30\cadd\Plan_Sheets\Ultimate\striping\TT108tr24.dgn

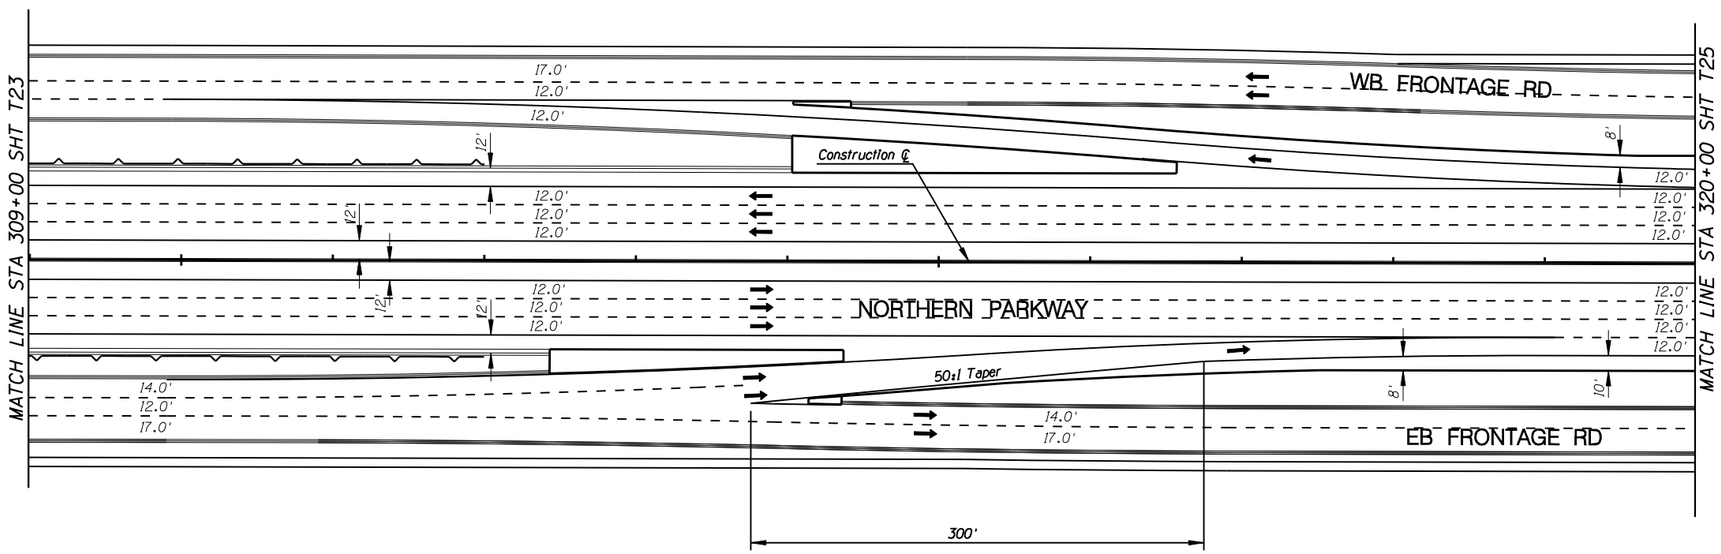

F.W.H.A. REGION	STATE	PROJECT NO.	SHEET NO.	TOTAL SHEETS	RECORD DRAWING
9	AZ.	T195	XX	XX	XXXXX

☐ **REMOVAL /RELOCATE** ☐

1

◯ **CONSTRUCTION** ◯

1

NO.	REVISION	BY	DATE
3			
2			
1			

MARICOPA COUNTY
DEPARTMENT OF TRANSPORTATION
ENGINEERING DIVISION

NORTHERN PARKWAY
LOOP 303 to GRAND AVENUE
PROJECT NO. T195

PRELIMINARY
NOT FOR
CONSTRUCTION

DESIGNED	P T BACA/R HOOKEY	1/08
DRAWN	L WAGNER	1/08
CHECKED	R MILES	1/08

URS

STRIPING PLAN
STA 309+00 TO STA 320+00

SHEET
T24

TRACS NO. 0000 MA MMA SS593 OIC

2/6/2008 $TIME$
P:\City_of_Glendale\NorthernDCR30\cadd\Plan_Sheets\Ultimate\striping\TT108tr25.dgn

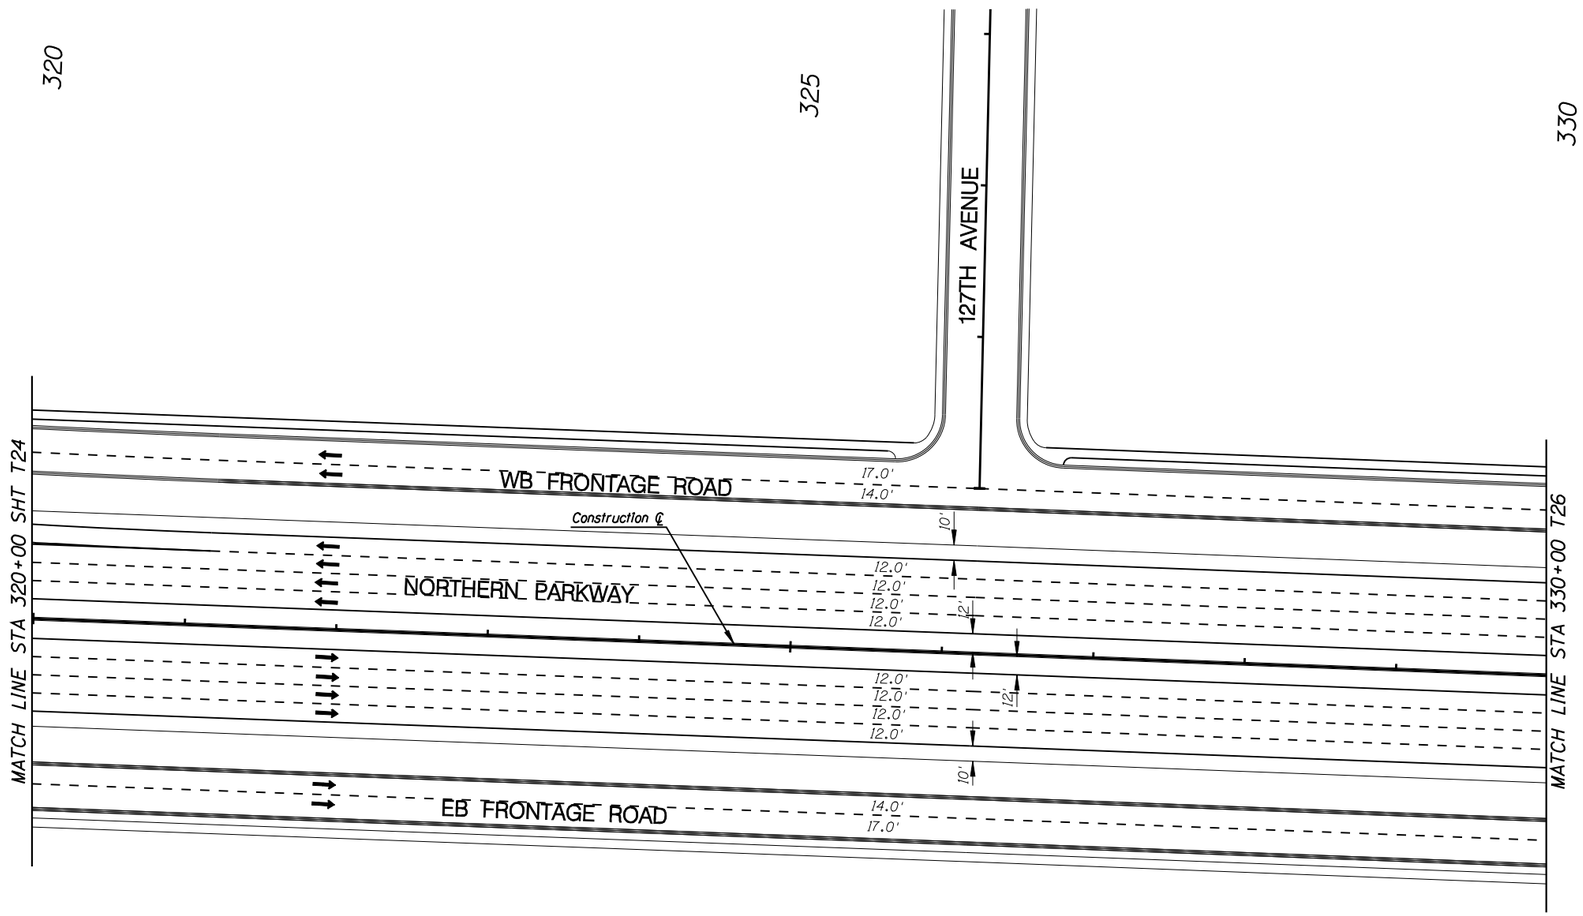

F.W.H.A. REGION	STATE	PROJECT NO.	SHEET NO.	TOTAL SHEETS	RECORD DRAWING
9	AZ.	T195	XX	XX	XXXXX

☐ **REMOVAL /RELOCATE** ☐

1

◯ **CONSTRUCTION** ◯

1

NO.	REVISION	BY	DATE
3			
2			
1			

MARICOPA COUNTY
DEPARTMENT OF TRANSPORTATION
ENGINEERING DIVISION

NORTHERN PARKWAY
LOOP 303 to GRAND AVENUE
PROJECT NO. T195

PRELIMINARY
NOT FOR
CONSTRUCTION

DESIGNED	P T BACA/R HOOKEY	1/08
DRAWN	L WAGNER	1/08
CHECKED	R MILES	1/08

URS

STRIPING PLAN
STA 320+00 TO STA 330+00

SHEET T25

TRACS NO. 0000 MA MMA SS593 OIC

English

2/6/2008 $TIME$
P:\city_of_Glendale\NorthernDCR30\cadd\Plan_Sheets\Ultimate\striping\TT108tr26.dgn