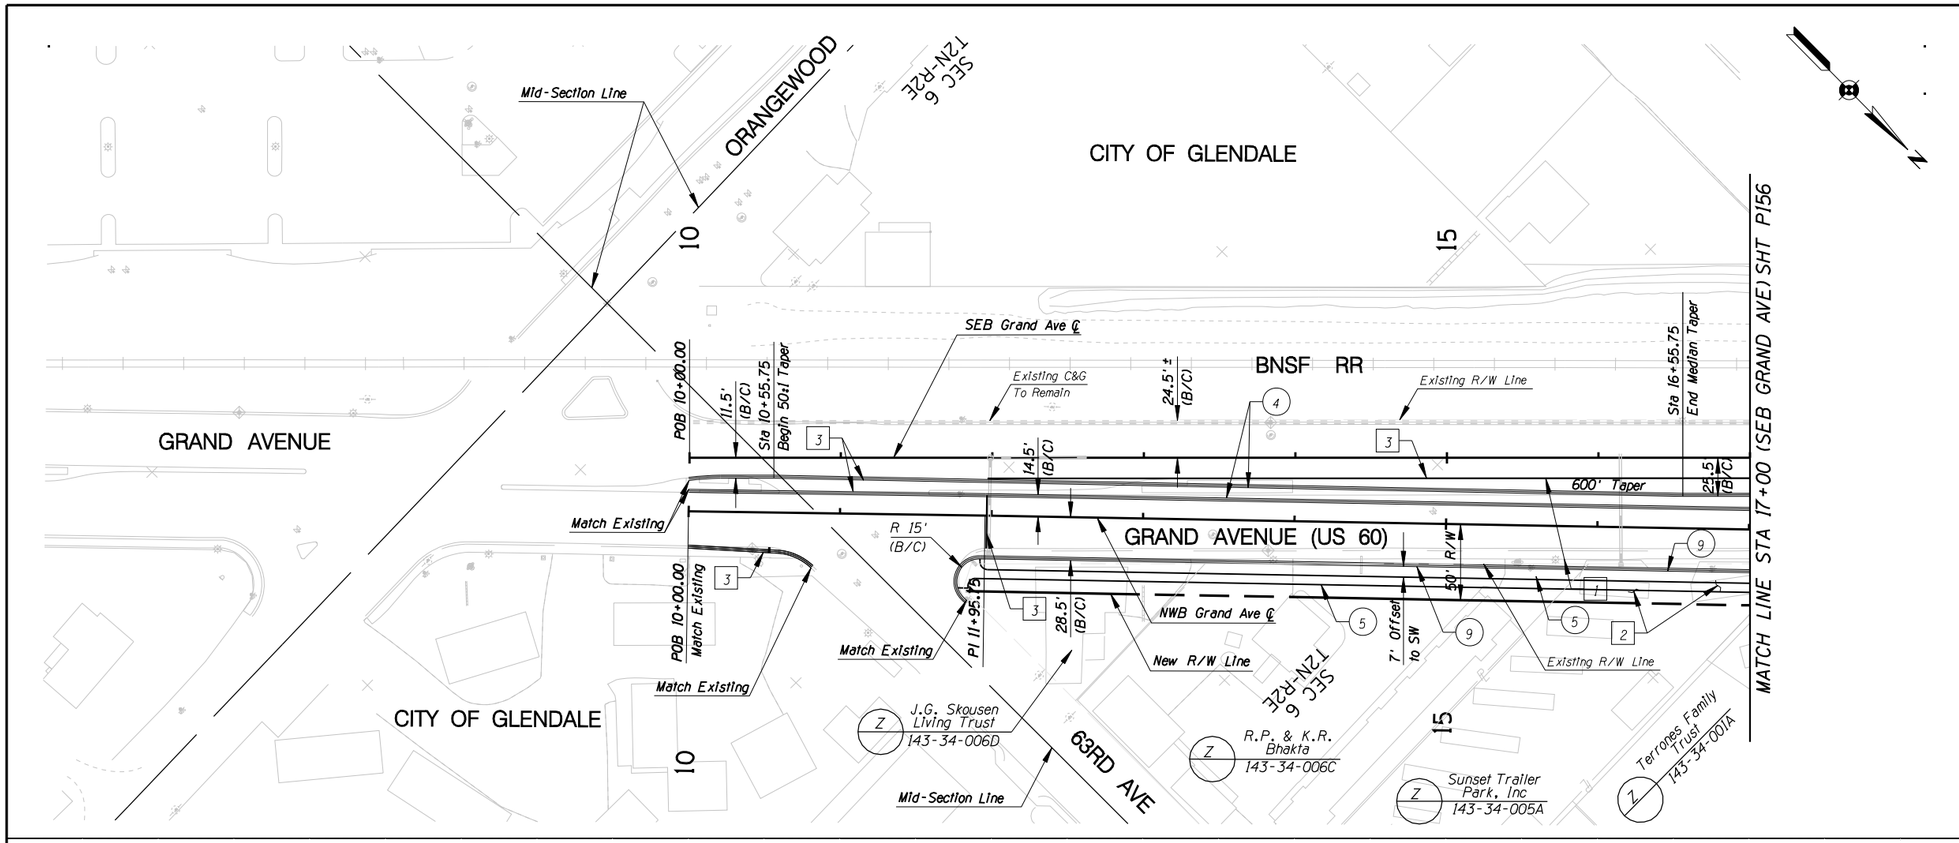

F.W.H.A. REGION	STATE	PROJECT NO.	SHEET NO.	TOTAL SHEETS	RECORD DRAWING
9	AZ.	T195	XX	XX	XXXXX

REMOVAL /RELOCATE

1. Remove Pvmt
2. Remove House
3. Sawcut

CONSTRUCTION

1.
2.
3. New Curb & Gutter
4. New Median Curb
5. New S/W
6.
7.
8.
9. New D/W at Existing D/W Location

NO.	REVISION	BY	DATE

MARICOPA COUNTY
DEPARTMENT OF TRANSPORTATION
ENGINEERING DIVISION

NORTHERN PARKWAY
LOOP 303 to GRAND AVENUE
PROJECT NO. T195

PRELIMINARY NOT FOR CONSTRUCTION

DESIGNED	P T BACA/R HOOKEY	1/08
DRAWN	L WAGNER	1/08
CHECKED	R MILES	1/08

URS

GRAND AVE PLAN & PROFILE SHEET
STA 10 +00 TO STA 17+00

SHEET P155

TRACS NO. 0000 MA MMA SS593 01C

English

1/25/2008 $TIME$
p:*city_of_glendale*NorthernDCR30*CADD*Plan_Sheets*Ultimate*TT108p169.dgn

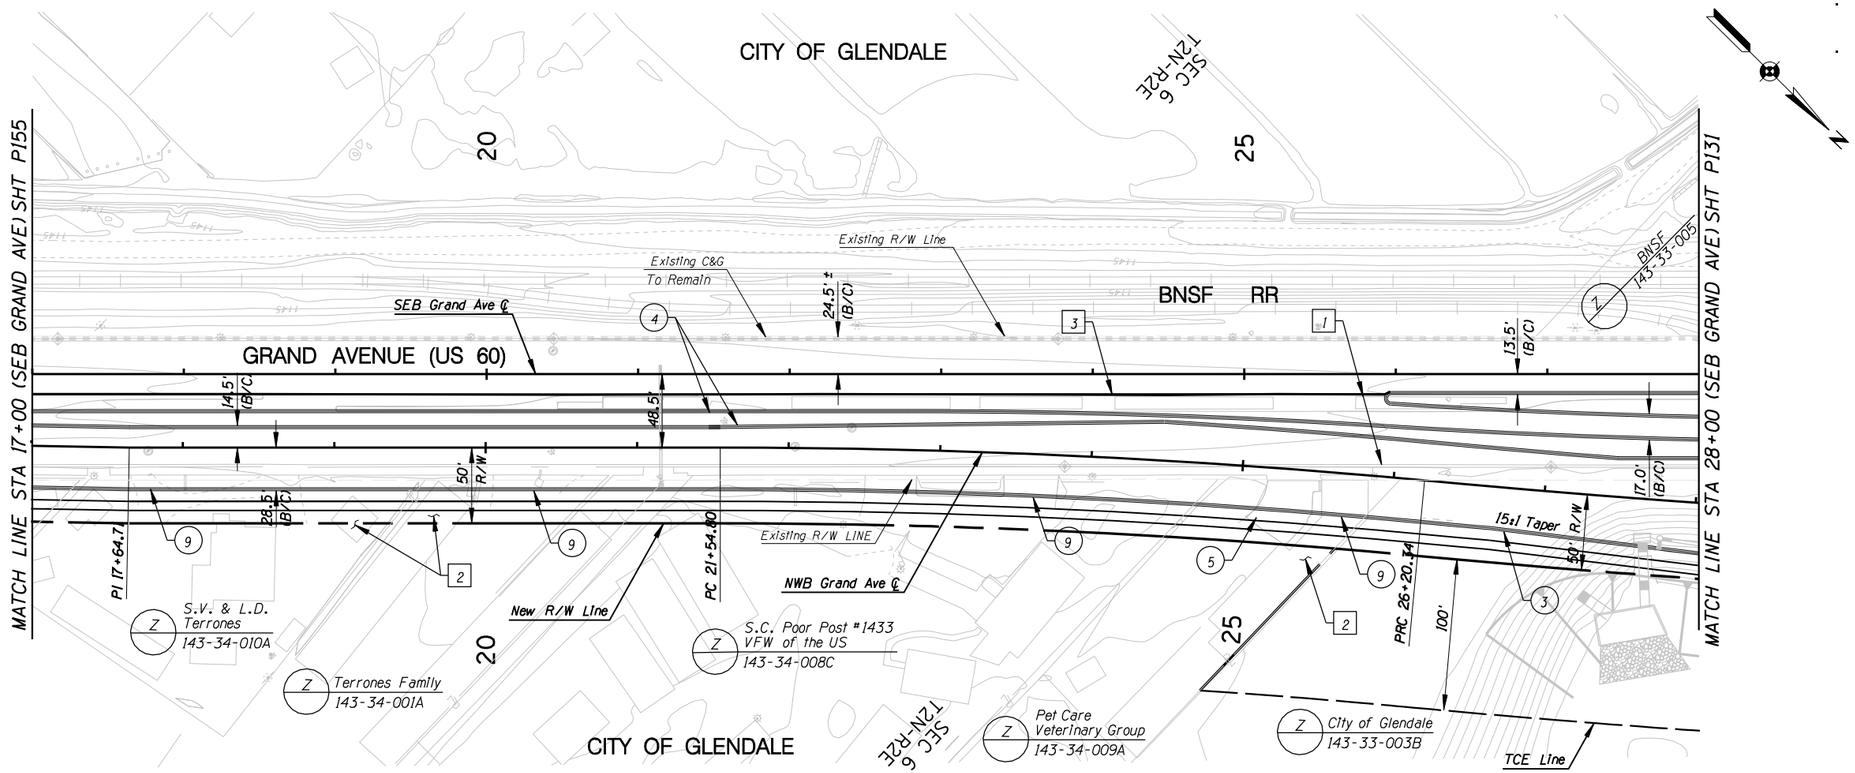

F.W.H.A. REGION	STATE	PROJECT NO.	SHEET NO.	TOTAL SHEETS	RECORD DRAWING
9	AZ.	T195	XX	XX	XXXXX

REMOVAL /RELOCATE

1. Remove Pvmt
2. Relocate Business
3. Sawcut

CONSTRUCTION

1.
2.
3. New Curb & Gutter
4. New Median Curb
5. New S/W
6.
7.
8.
9. New D/W at Existing D/W Location

NO.	REVISION	BY	DATE

MARICOPA COUNTY
DEPARTMENT OF TRANSPORTATION
ENGINEERING DIVISION

NORTHERN PARKWAY
LOOP 303 to GRAND AVENUE
PROJECT NO. T195

PRELIMINARY NOT FOR CONSTRUCTION

DESIGNED	P T BACA/R HOOKEY	1/08
DRAWN	L WAGNER	1/08
CHECKED	R MILES	1/08

URS

GRAND AVE PLAN & PROFILE SHEET
STA 17+00 TO STA 28+00

SHEET P156

TRACS NO. 0000 MA MMA SS593 01C

1/25/2008 $TIME$
p:*city_of_glendale*NorthernDCR30*CADD*Plan_Sheets*Ultimate*TT108p168.dgn

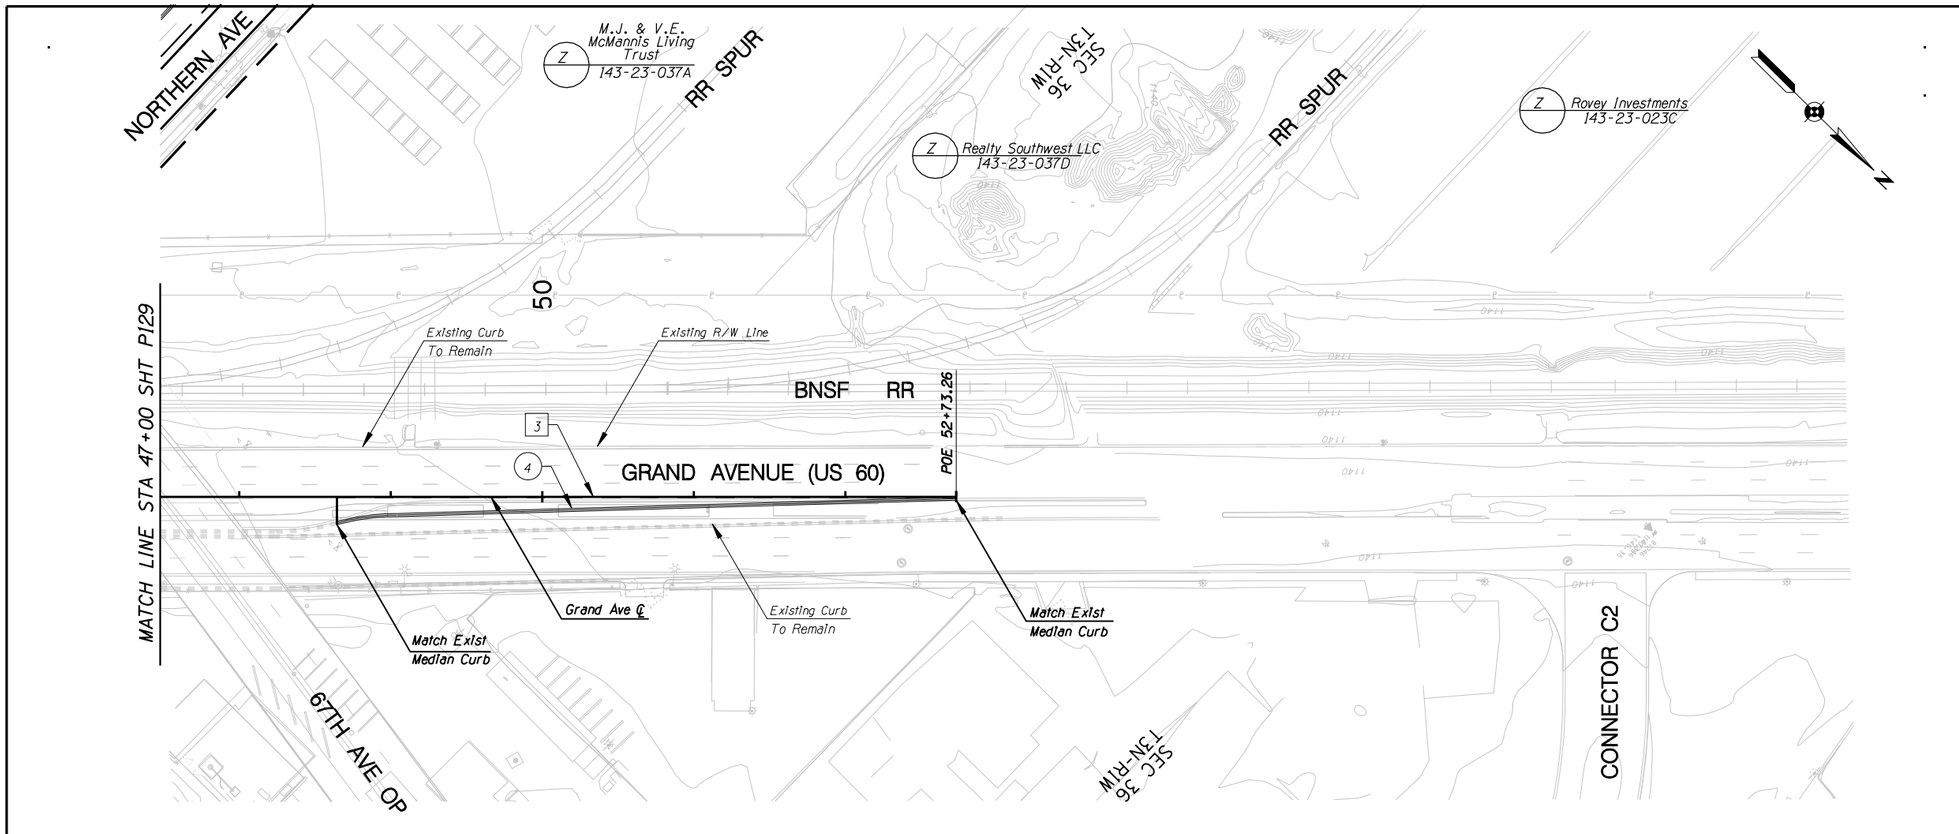

F.W.H.A. REGION	STATE	PROJECT NO.	SHEET NO.	TOTAL SHEETS	RECORD DRAWING
9	AZ.	T195	XX	XX	XXXXX

REMOVAL /RELOCATE

1
2
3 Sawcut

CONSTRUCTION

1
2
3
4 New Median Curb

NO.	REVISION	BY	DATE
3			
2			
1			

MARICOPA COUNTY
DEPARTMENT OF TRANSPORTATION
ENGINEERING DIVISION

NORTHERN PARKWAY
LOOP 303 to GRAND AVENUE
PROJECT NO. T195

PRELIMINARY NOT FOR CONSTRUCTION

DESIGNED	P T BACA/R HOOKEY	1/08
DRAWN	L WAGNER	1/08
CHECKED	R MILES	1/08

URS

GRAND AVENUE PLAN & PROFILE SHEET
STA 47+00 TO STA 52+75

SHEET P157

TRACS NO. 0000 MA MMA SS593 01C

English

1/25/2008 $TIME$
p:*city_of_glendale*NorthernDCR30*CADD*Plan_Sheets*Ultimate*TT108p171.dgn