F.W.H.A. REGION	STATE	PROJECT NO.	SHEET NO.	TOTAL SHEETS	RECORD DRAWING
9	AZ.	T195	XX	XX	XXXXX

☐ REMOVAL /RELOCATE ☐

[1] Remove Pvmt

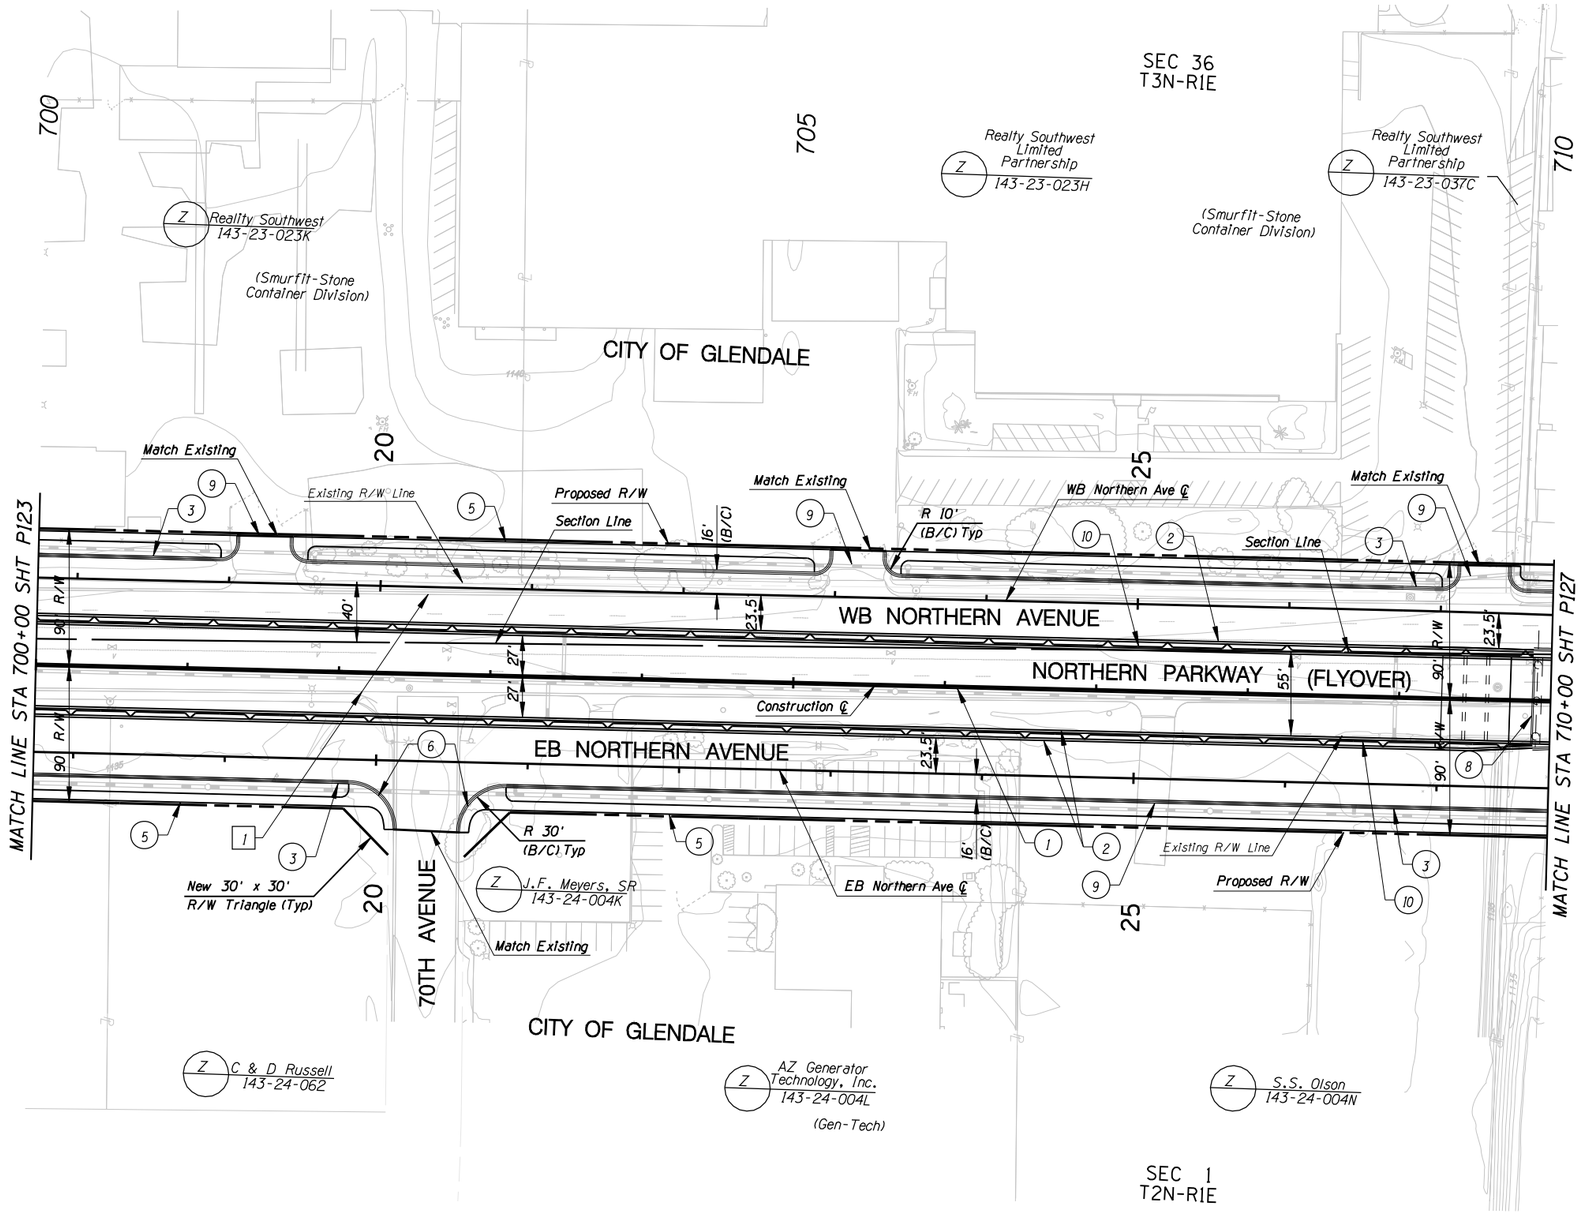

○ CONSTRUCTION ○

(1) New Median Barrier
(2) New Median Half Barrier
(3) New Curb & Gutter
(4)
(5) New S/W
(6) New S/W Ramp
(7)
(8) New Bridge
(9) New D/W at Existing D/W Location
(10) New Retaining Wall

NO.	REVISION	BY	DATE

MARICOPA COUNTY
DEPARTMENT OF TRANSPORTATION
ENGINEERING DIVISION

NORTHERN PARKWAY
LOOP 303 to GRAND AVENUE
PROJECT NO. T195

DESIGNED	P T BACA/R HOOKEY	1/08
DRAWN	L WAGNER	1/08
CHECKED	R MILES	1/08

PRELIMINARY NOT FOR CONSTRUCTION

URS

PAVING PLAN SHEET
STA 700+00 TO STA 710+00

SHEET P125

TRACS NO. 0000 MA MMA SS593 01C

1/25/2008 $TIME$
p:*city_of_glendale*NorthernDCR30*CADD*Plan_Sheets*Ultimate\T108p164.dgn

F.W.H.A. REGION	STATE	PROJECT NO.	SHEET NO.	TOTAL SHEETS	RECORD DRAWING
9	AZ.	T195	XX	XX	XXXXX

☐ REMOVAL /RELOCATE ☐

[1] *Remove Pvmt*

[2] *Remove Business*

◯ CONSTRUCTION ◯

(1) *New Median Barrier*
(2) *New Median Half Barrier*
(3) *New Curb & Gutter*
(4) *New Median Curb*
(5) *New S/W*
(6) *New S/W Ramp*
(7)
(8) *New Bridge*
(9) *New D/W at Existing D/W Location*

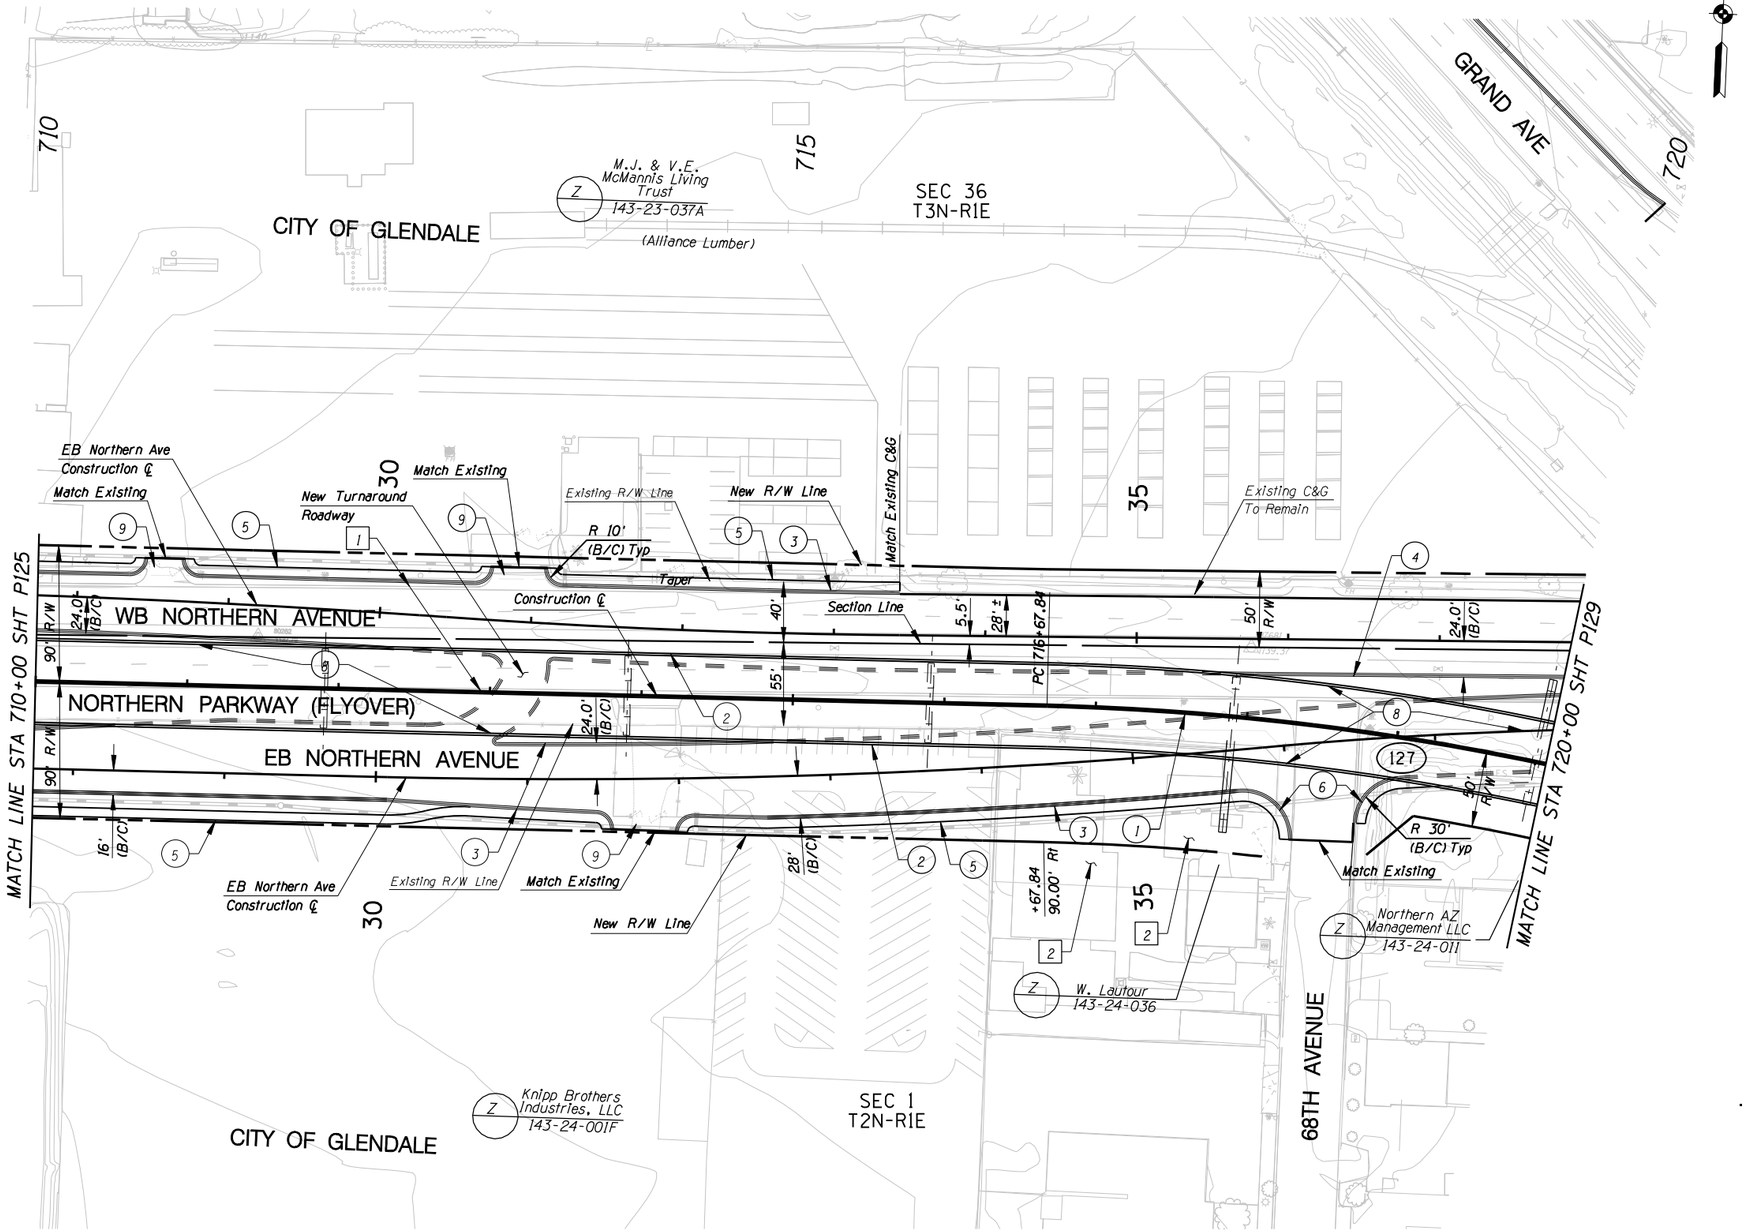

NO.	REVISION	BY	DATE

MARICOPA COUNTY
DEPARTMENT OF TRANSPORTATION
ENGINEERING DIVISION

NORTHERN PARKWAY
LOOP 303 to GRAND AVENUE
PROJECT NO. T195

PRELIMINARY
NOT FOR
CONSTRUCTION

DESIGNED	P T BACA/R HOOKEY	1/08
DRAWN	L WAGNER	1/08
CHECKED	R MILES	1/08

URS

PAVING PLAN SHEET
STA 710+00 TO STA 720+00

SHEET P127

TRACS NO. 0000 MA MMA SS593 01C

1/25/2008 $TIME$
p:\city_of_glendale\NorthernDCR30\CADD\Plan_Sheets\Ultimate\T1108p165.dgn

English

F.W.H.A. REGION	STATE	PROJECT NO.	SHEET NO.	TOTAL SHEETS	RECORD DRAWING
9	AZ.	T195	XX	XX	XXXXX

☐ REMOVAL /RELOCATE ☐

1. Remove Pvmt
2. Remove Business
3. Sawcut

◯ CONSTRUCTION ◯

1. New Median Barrier
2. New Half Barrier
3. New Curb & Gutter
4. New Median Curb
5. New S/W
6. New S/W Ramp
7.
8. New Bridge
9. New D/W at Existing D/W Location
10. New Retaining Wall

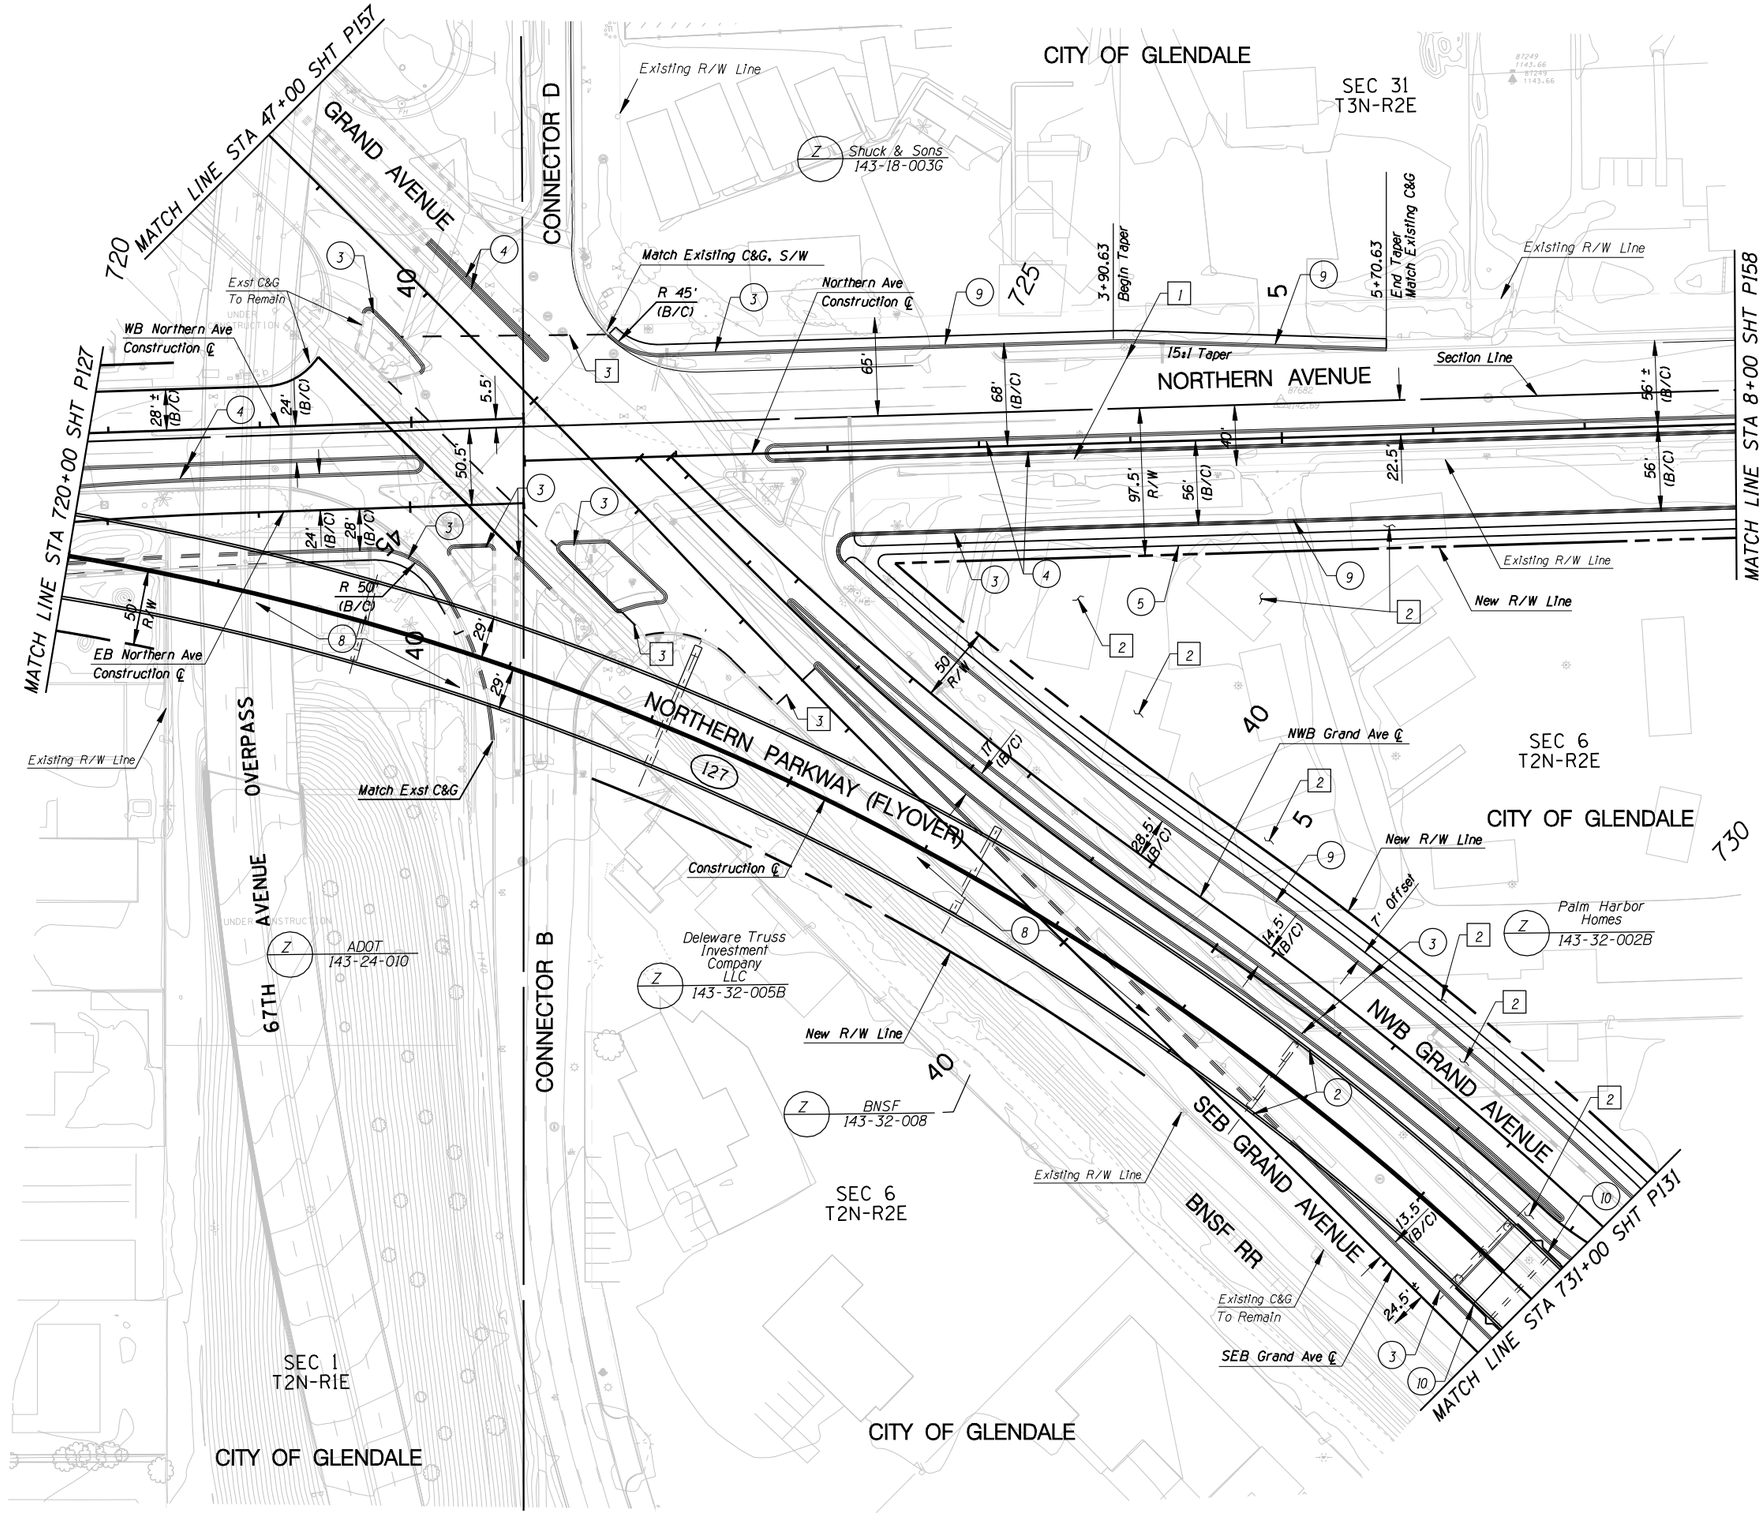

NO.	REVISION	BY	DATE
1			
2			
3			

MARICOPA COUNTY
DEPARTMENT OF TRANSPORTATION
ENGINEERING DIVISION

NORTHERN PARKWAY
LOOP 303 to GRAND AVENUE
PROJECT NO. T195

DESIGNED	P T BACA/R HOOKEY	1/08
DRAWN	L WAGNER	1/08
CHECKED	R MILES	1/08

PRELIMINARY
NOT FOR
CONSTRUCTION

URS

PAVING PLAN SHEET
STA 720+00 TO STA 731+00

SHEET P129

TRACS NO. 0000 MA MMA SS593 01C

1/25/2008 $TIME$
p:\city_of_glendale\NorthernDCR30\CADD\Plan_Sheets\Ultimate\TT108pl66.dgn

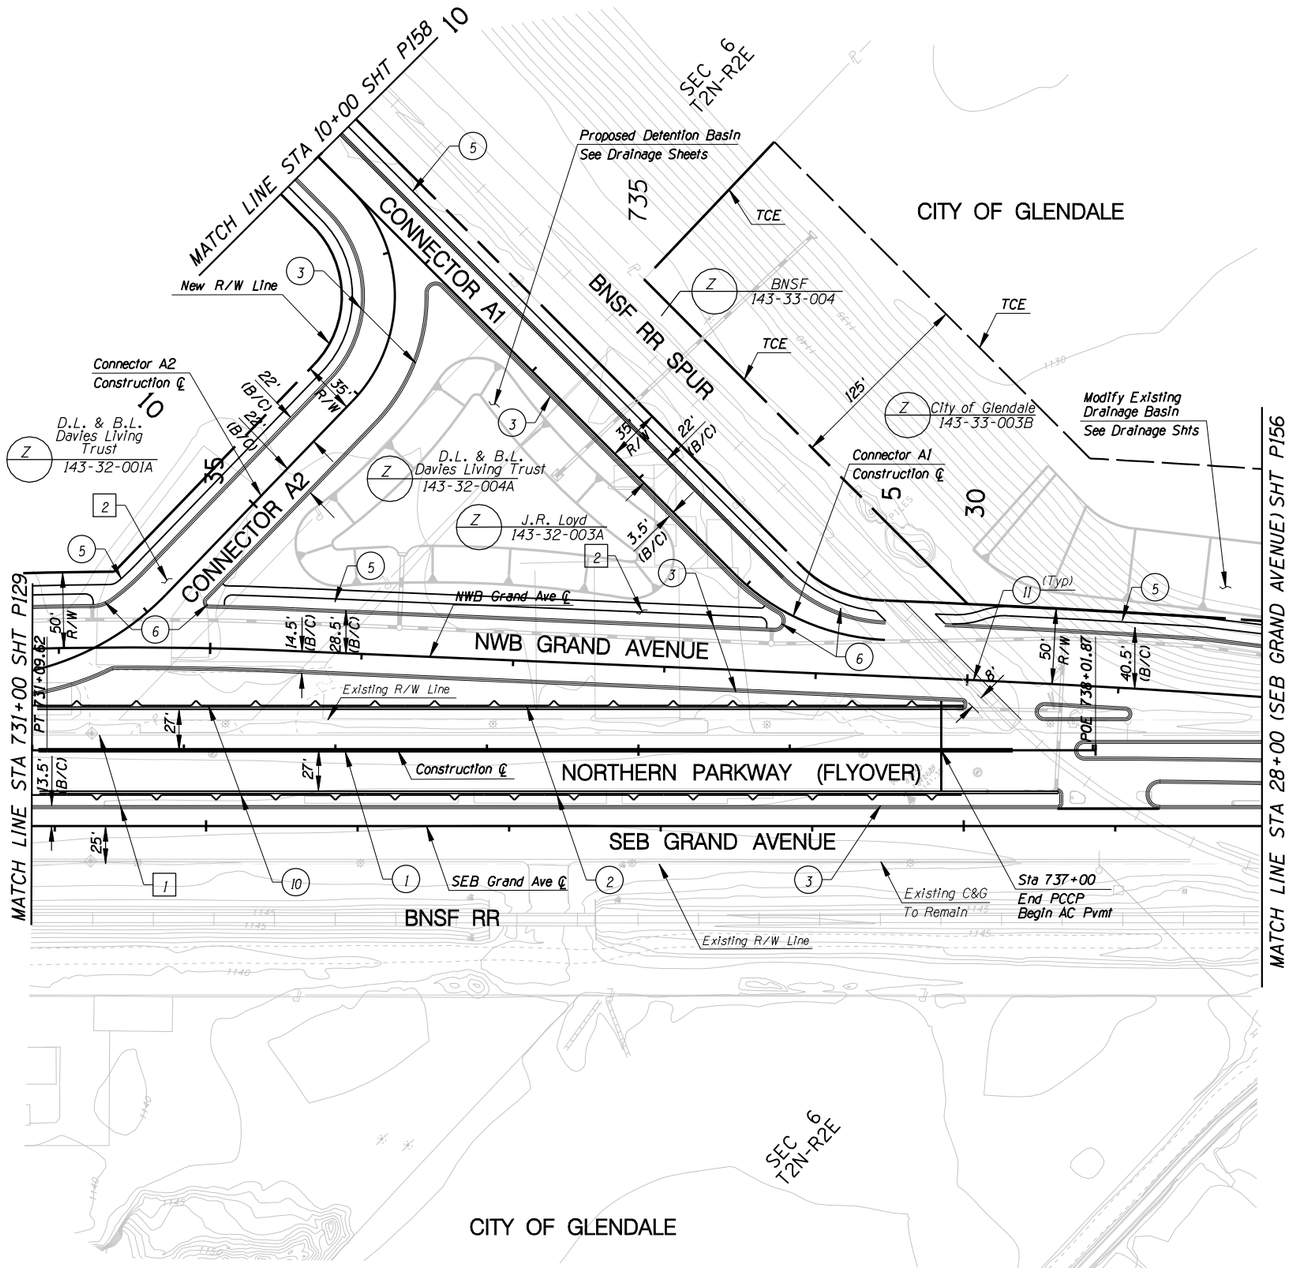

F.W.H.A. REGION	STATE	PROJECT NO.	SHEET NO.	TOTAL SHEETS	RECORD DRAWING
9	AZ.	T195	XX	XX	XXXXX

☐ REMOVAL /RELOCATE ☐

[1] Remove Pvmt
[2] Remove Business

◯ CONSTRUCTION ◯

(1) New Median Barrier
(2) New Half Barrier
(3) New Curb & Gutter
(4)
(5) New S/W
(6) New S/W Ramp
(7)
(8)
(9)
(10) New Retaining Wall
(11) New RR Crossing

NO.	REVISION	BY	DATE
1			
2			
3			

MARICOPA COUNTY
DEPARTMENT OF TRANSPORTATION
ENGINEERING DIVISION

NORTHERN PARKWAY
LOOP 303 to GRAND AVENUE
PROJECT NO. T195

PRELIMINARY NOT FOR CONSTRUCTION

DESIGNED	P T BACA/R HOOKEY	1/08
DRAWN	L WAGNER	1/08
CHECKED	R MILES	1/08

URS

PAVING PLAN SHEET
STA 731+00 TO STA 738+00

SHEET P131

TRACS NO. 0000 MA MMA SS593 OIC

1/25/2008 $TIME$
p:\city_of_glendale\NorthernDCR30\CADD\Plan_Sheets\Ultimate\T108p167.dgn

English