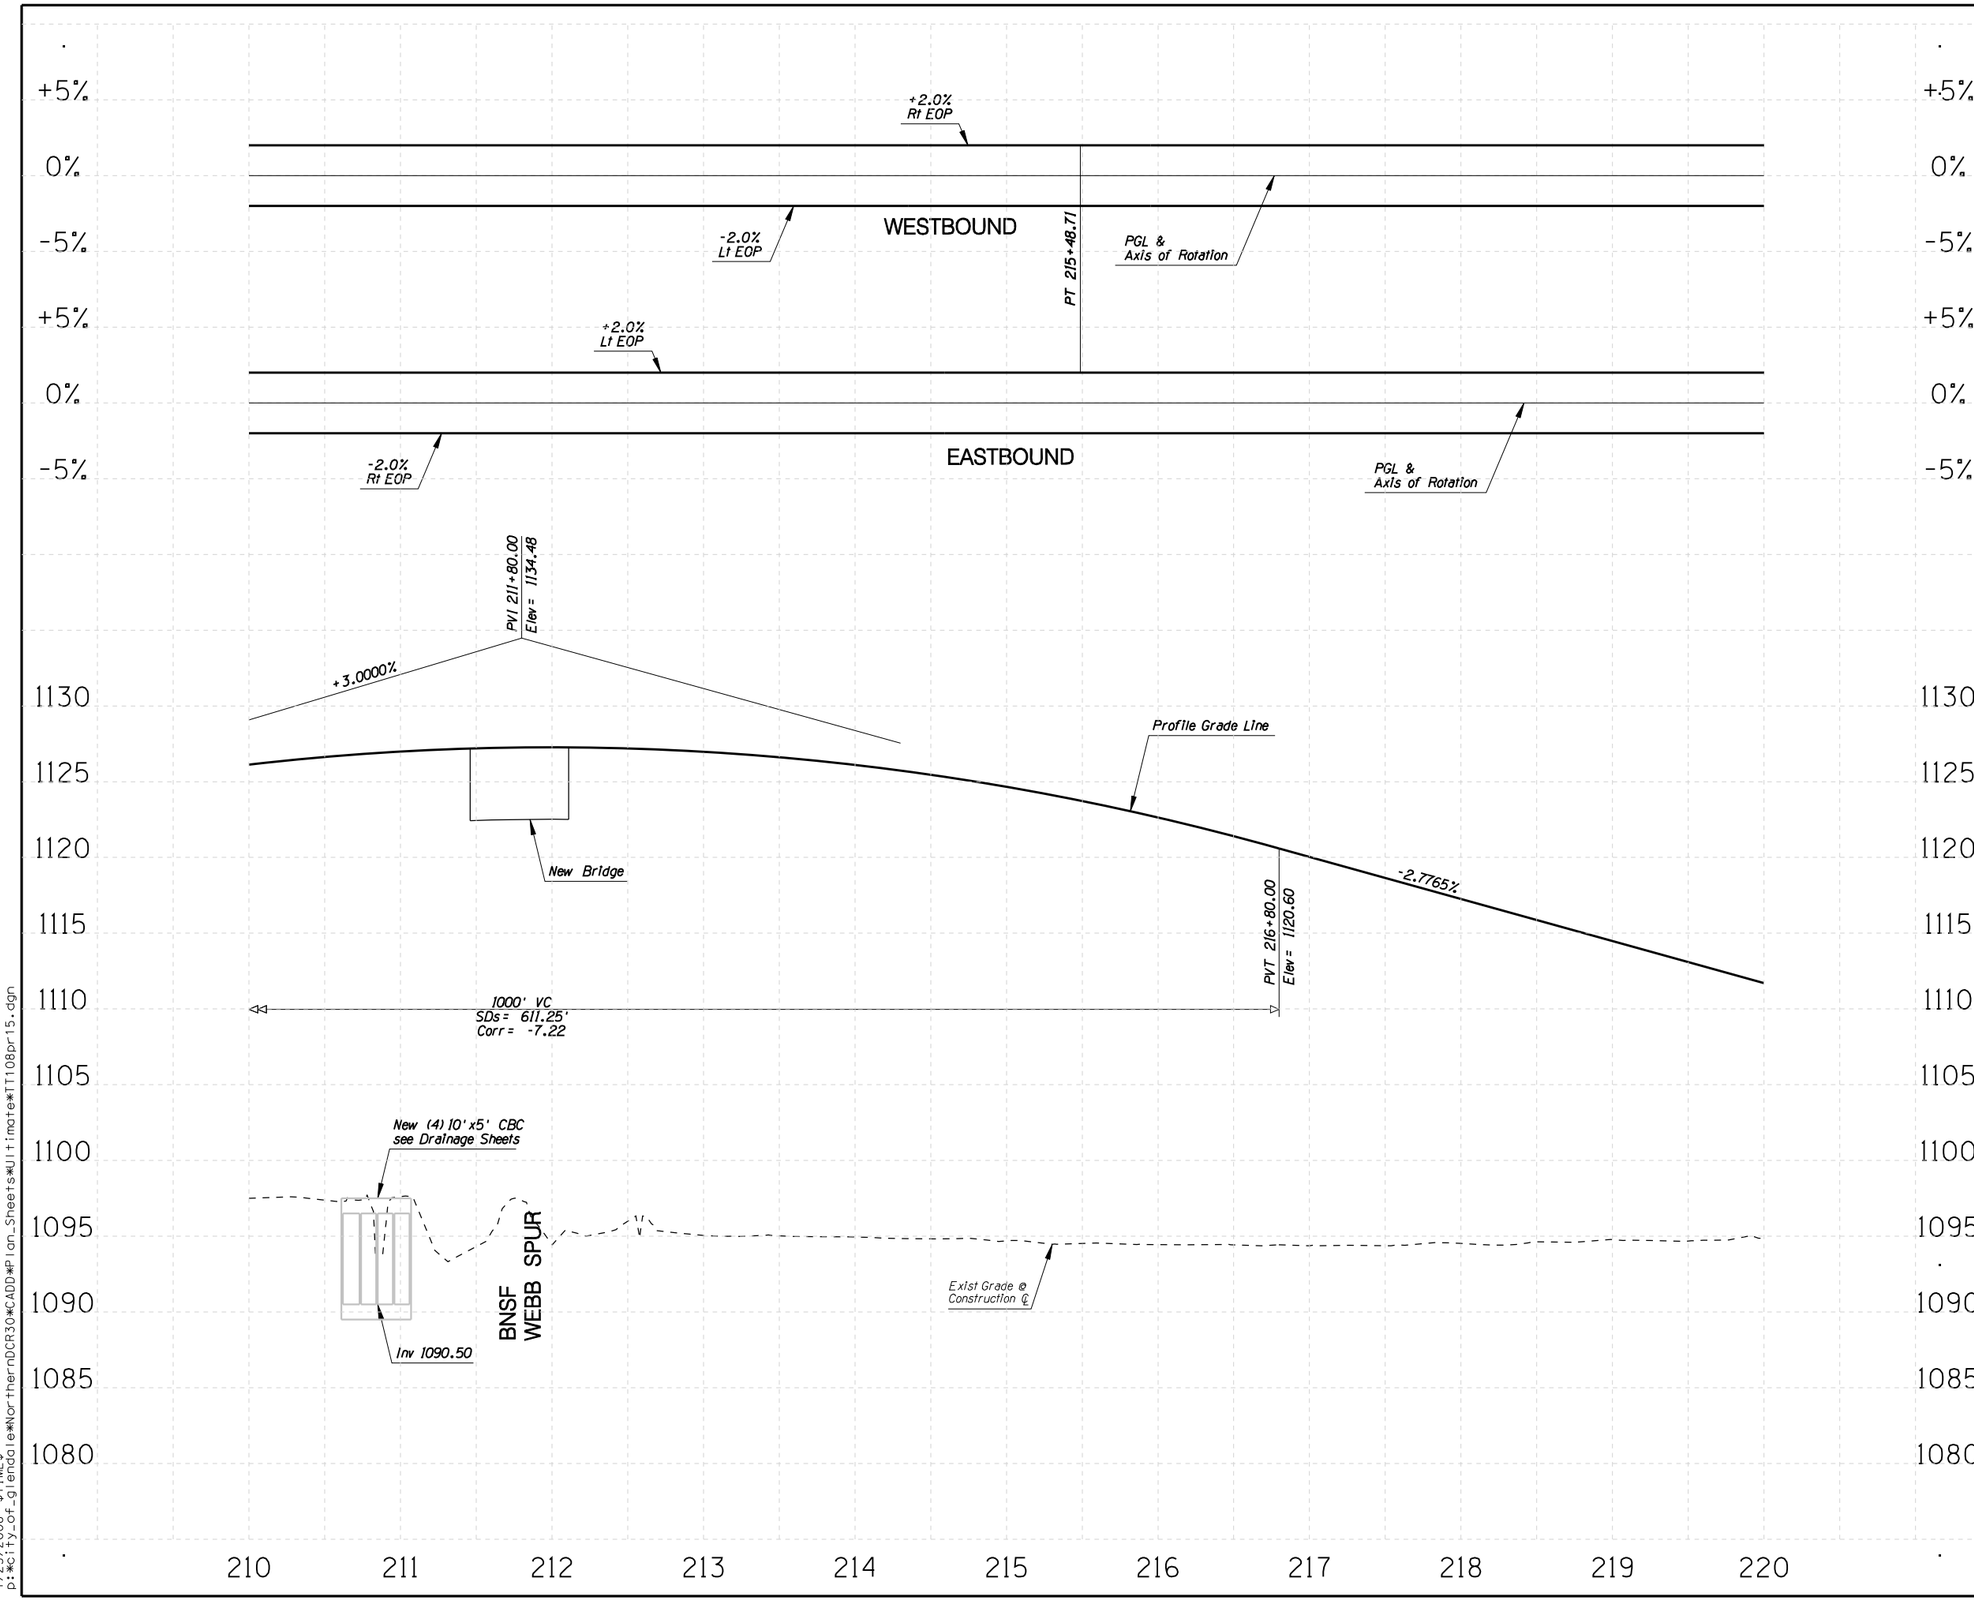

F.W.H.A. REGION	STATE	PROJECT NO.	SHEET NO.	TOTAL SHEETS	RECORD DRAWING
9	AZ.	T195	XX	XX	XXXXX

☐ **REMOVAL /RELOCATE** ☐

1

○ **CONSTRUCTION** ○

1

NO.	REVISION	BY	DATE
3			
2			
1			

MARICOPA COUNTY
DEPARTMENT OF TRANSPORTATION
ENGINEERING DIVISION

NORTHERN PARKWAY
LOOP 303 to GRAND AVENUE
PROJECT NO. T195

PRELIMINARY
NOT FOR
CONSTRUCTION

DESIGNED	R HOOKEY	1/08
DRAWN	R HOOKEY	1/08
CHECKED	R MILES	1/08

URS

PROFILE SHEET
STA 210+00 TO STA 220+00

SHEET
P28

TRACS NO. 0000 MA MMA SS593 01C

English

1/25/2008 $TIME$
p:\city_of_glendale\NorthernDCR30\CADD\Plan_Sheets\Ultimate\TT108pr15.dgn

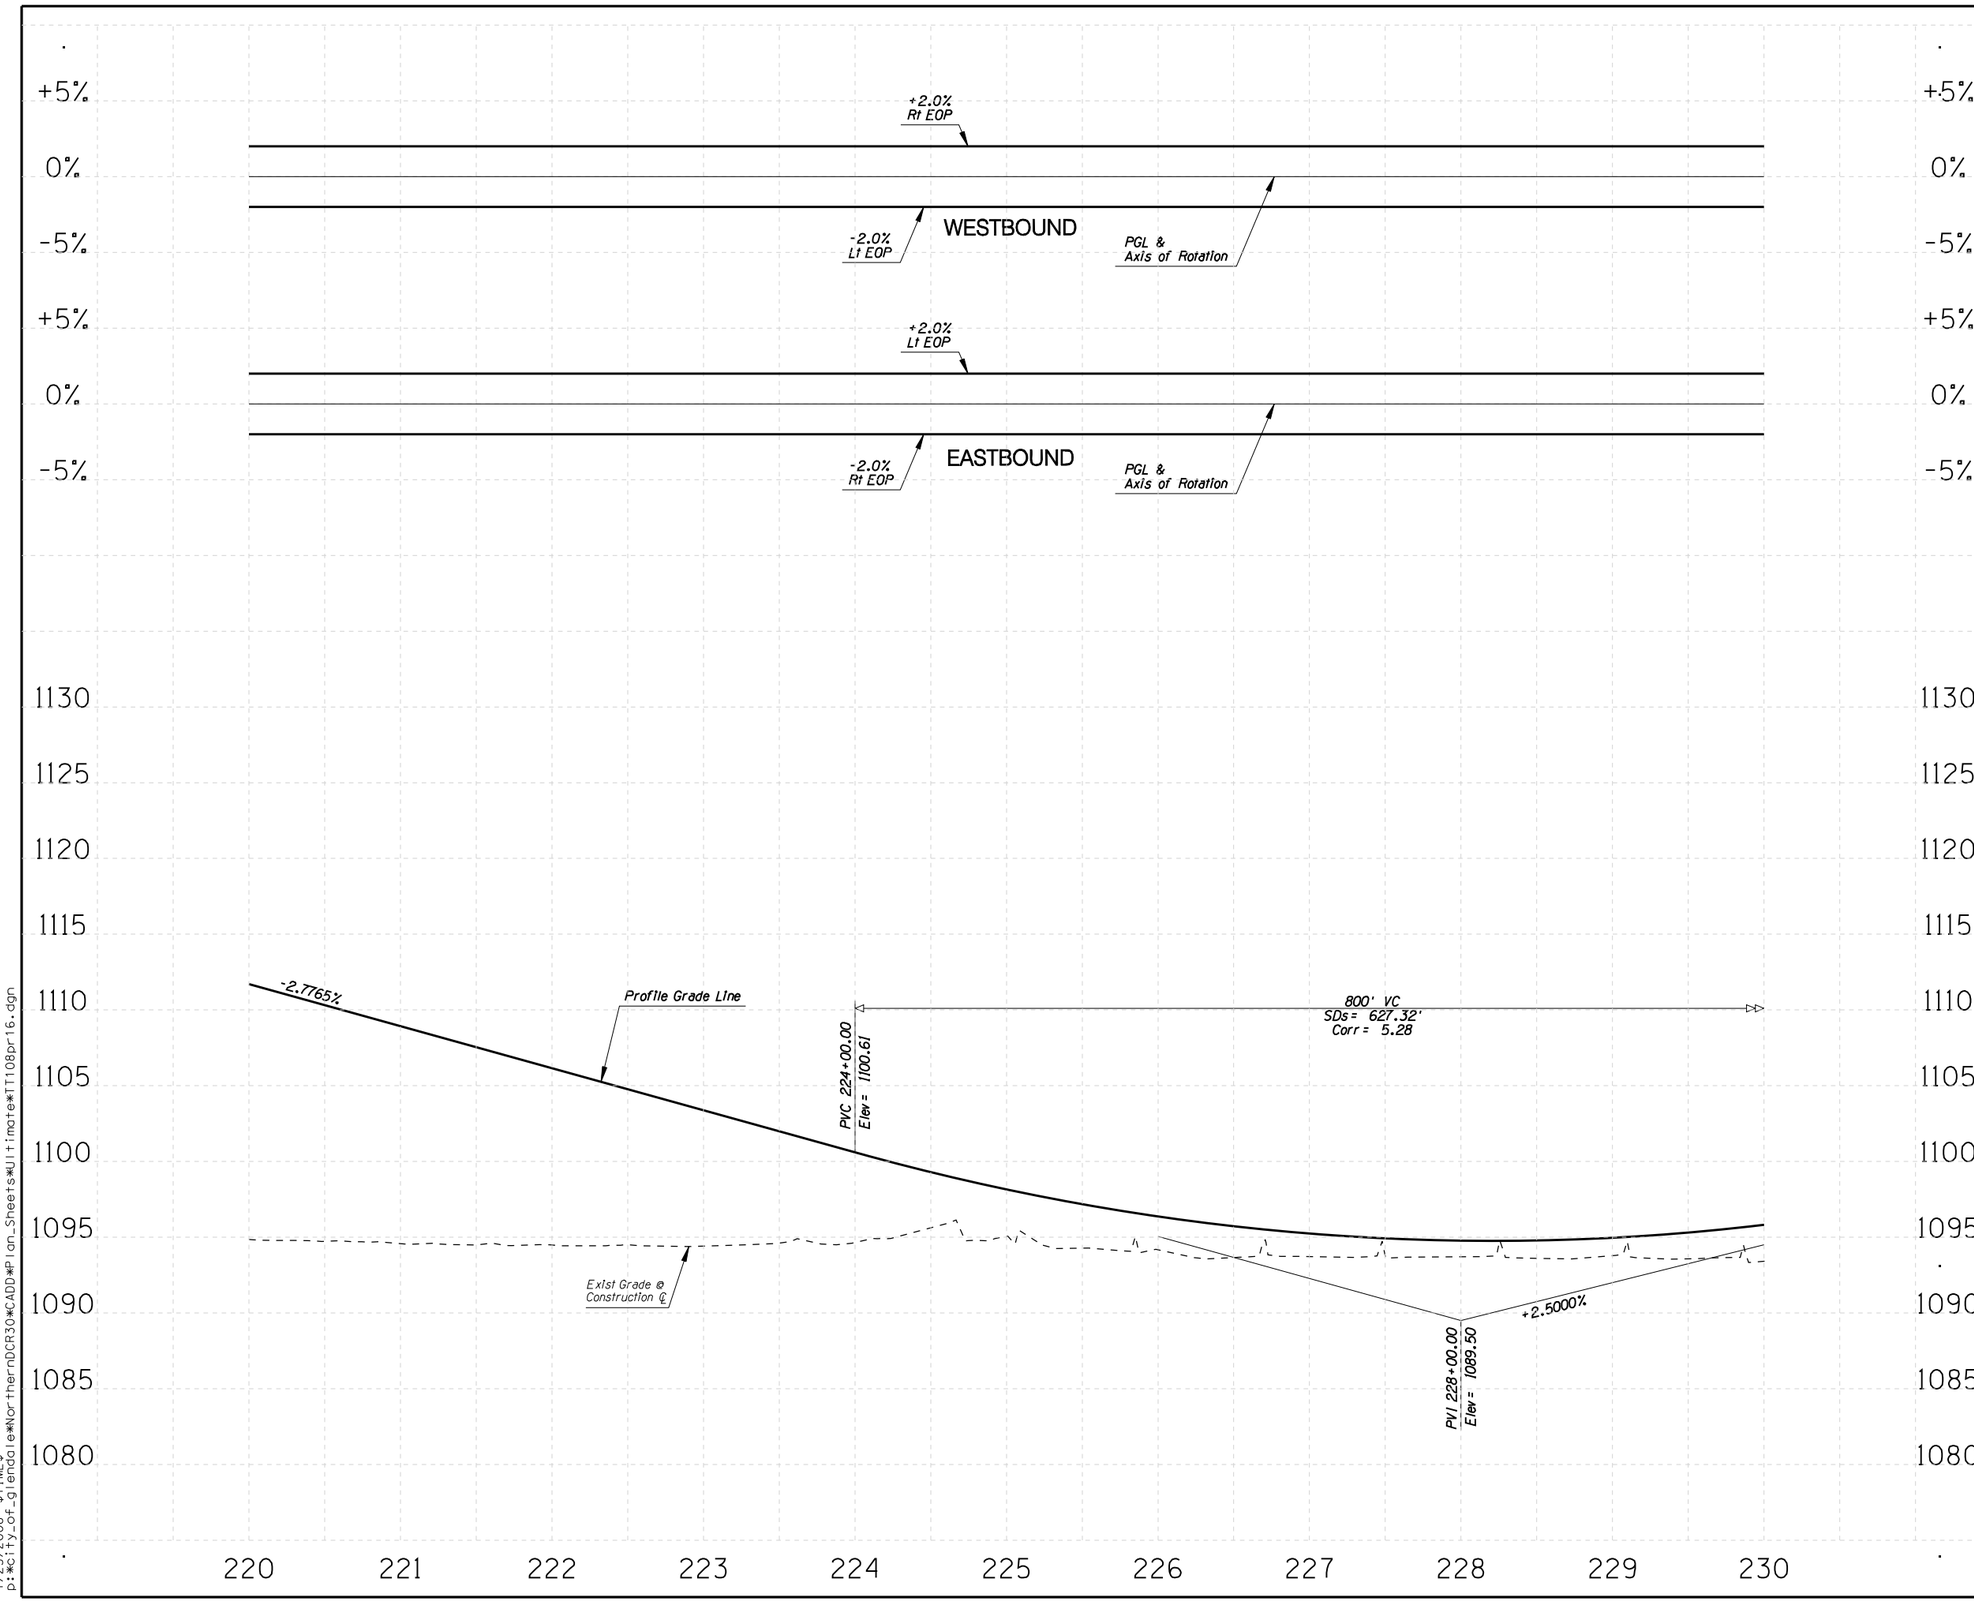

F.W.H.A. REGION	STATE	PROJECT NO.	SHEET NO.	TOTAL SHEETS	RECORD DRAWING
9	AZ.	T195	XX	XX	XXXXX

☐ **REMOVAL /RELOCATE** ☐

1

○ **CONSTRUCTION** ○

1

NO.	REVISION	BY	DATE
3			
2			
1			

MARICOPA COUNTY
DEPARTMENT OF TRANSPORTATION
ENGINEERING DIVISION

NORTHERN PARKWAY
LOOP 303 to GRAND AVENUE
PROJECT NO. T195

PRELIMINARY
NOT FOR
CONSTRUCTION

DESIGNED	R HOOKEY	1/08
DRAWN	R HOOKEY	1/08
CHECKED	R MILES	1/08

URS

PROFILE SHEET
STA 220+00 TO STA 230+00

SHEET
P30

TRACS NO. 0000 MA MMA SS593 01C

1/25/2008 $TIME$
p:\city_of_glendale\NorthernDCR30\CADD\Plan_Sheets\Ultimate\TT108pr16.dgn

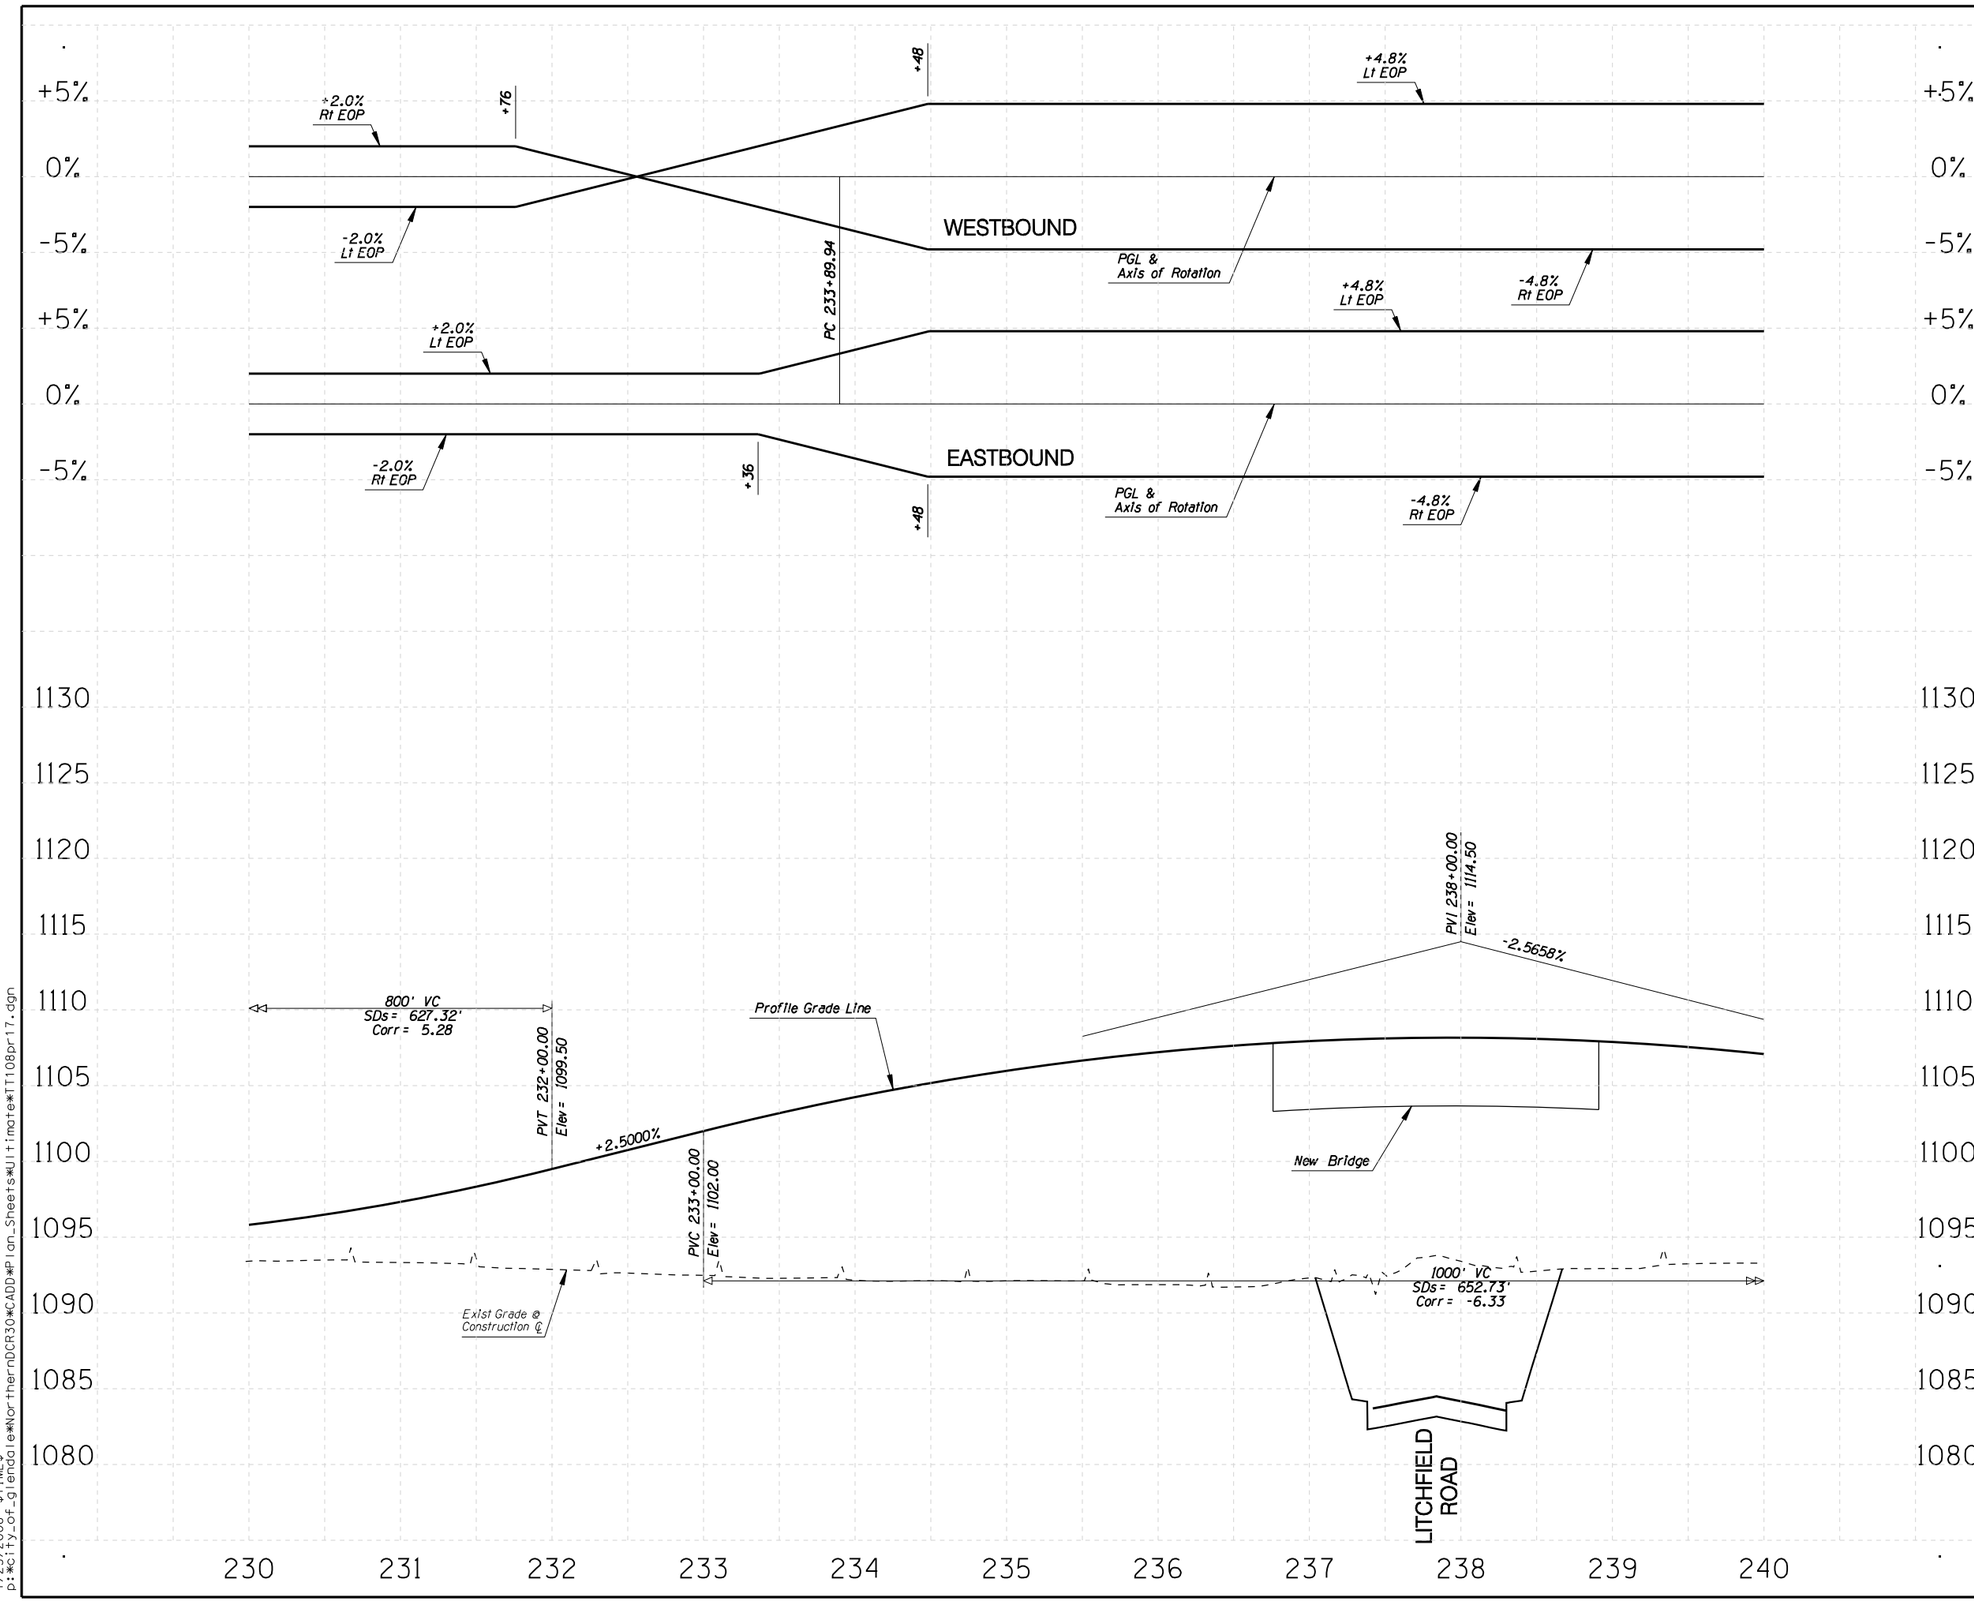

F.W.H.A. REGION	STATE	PROJECT NO.	SHEET NO.	TOTAL SHEETS	RECORD DRAWING
9	AZ.	T195	XX	XX	XXXXX

☐ **REMOVAL /RELOCATE** ☐

1

○ **CONSTRUCTION** ○

1

NO.	REVISION	BY	DATE
3			
2			
1			

MARICOPA COUNTY
DEPARTMENT OF TRANSPORTATION
ENGINEERING DIVISION

NORTHERN PARKWAY
LOOP 303 to GRAND AVENUE
PROJECT NO. T195

PRELIMINARY NOT FOR CONSTRUCTION

DESIGNED	R HOOKEY	1/08
DRAWN	R HOOKEY	1/08
CHECKED	R MILES	1/08

URS

PROFILE SHEET
STA 230+00 TO STA 240+00

SHEET P32

TRACS NO. 0000 MA MMA SS593 01C

1/25/2008 $TIME$
p:*city_of_glendale*NorthernDCR30*CADD*Plan_Sheets*Ultimate*TT108pr17.dgn

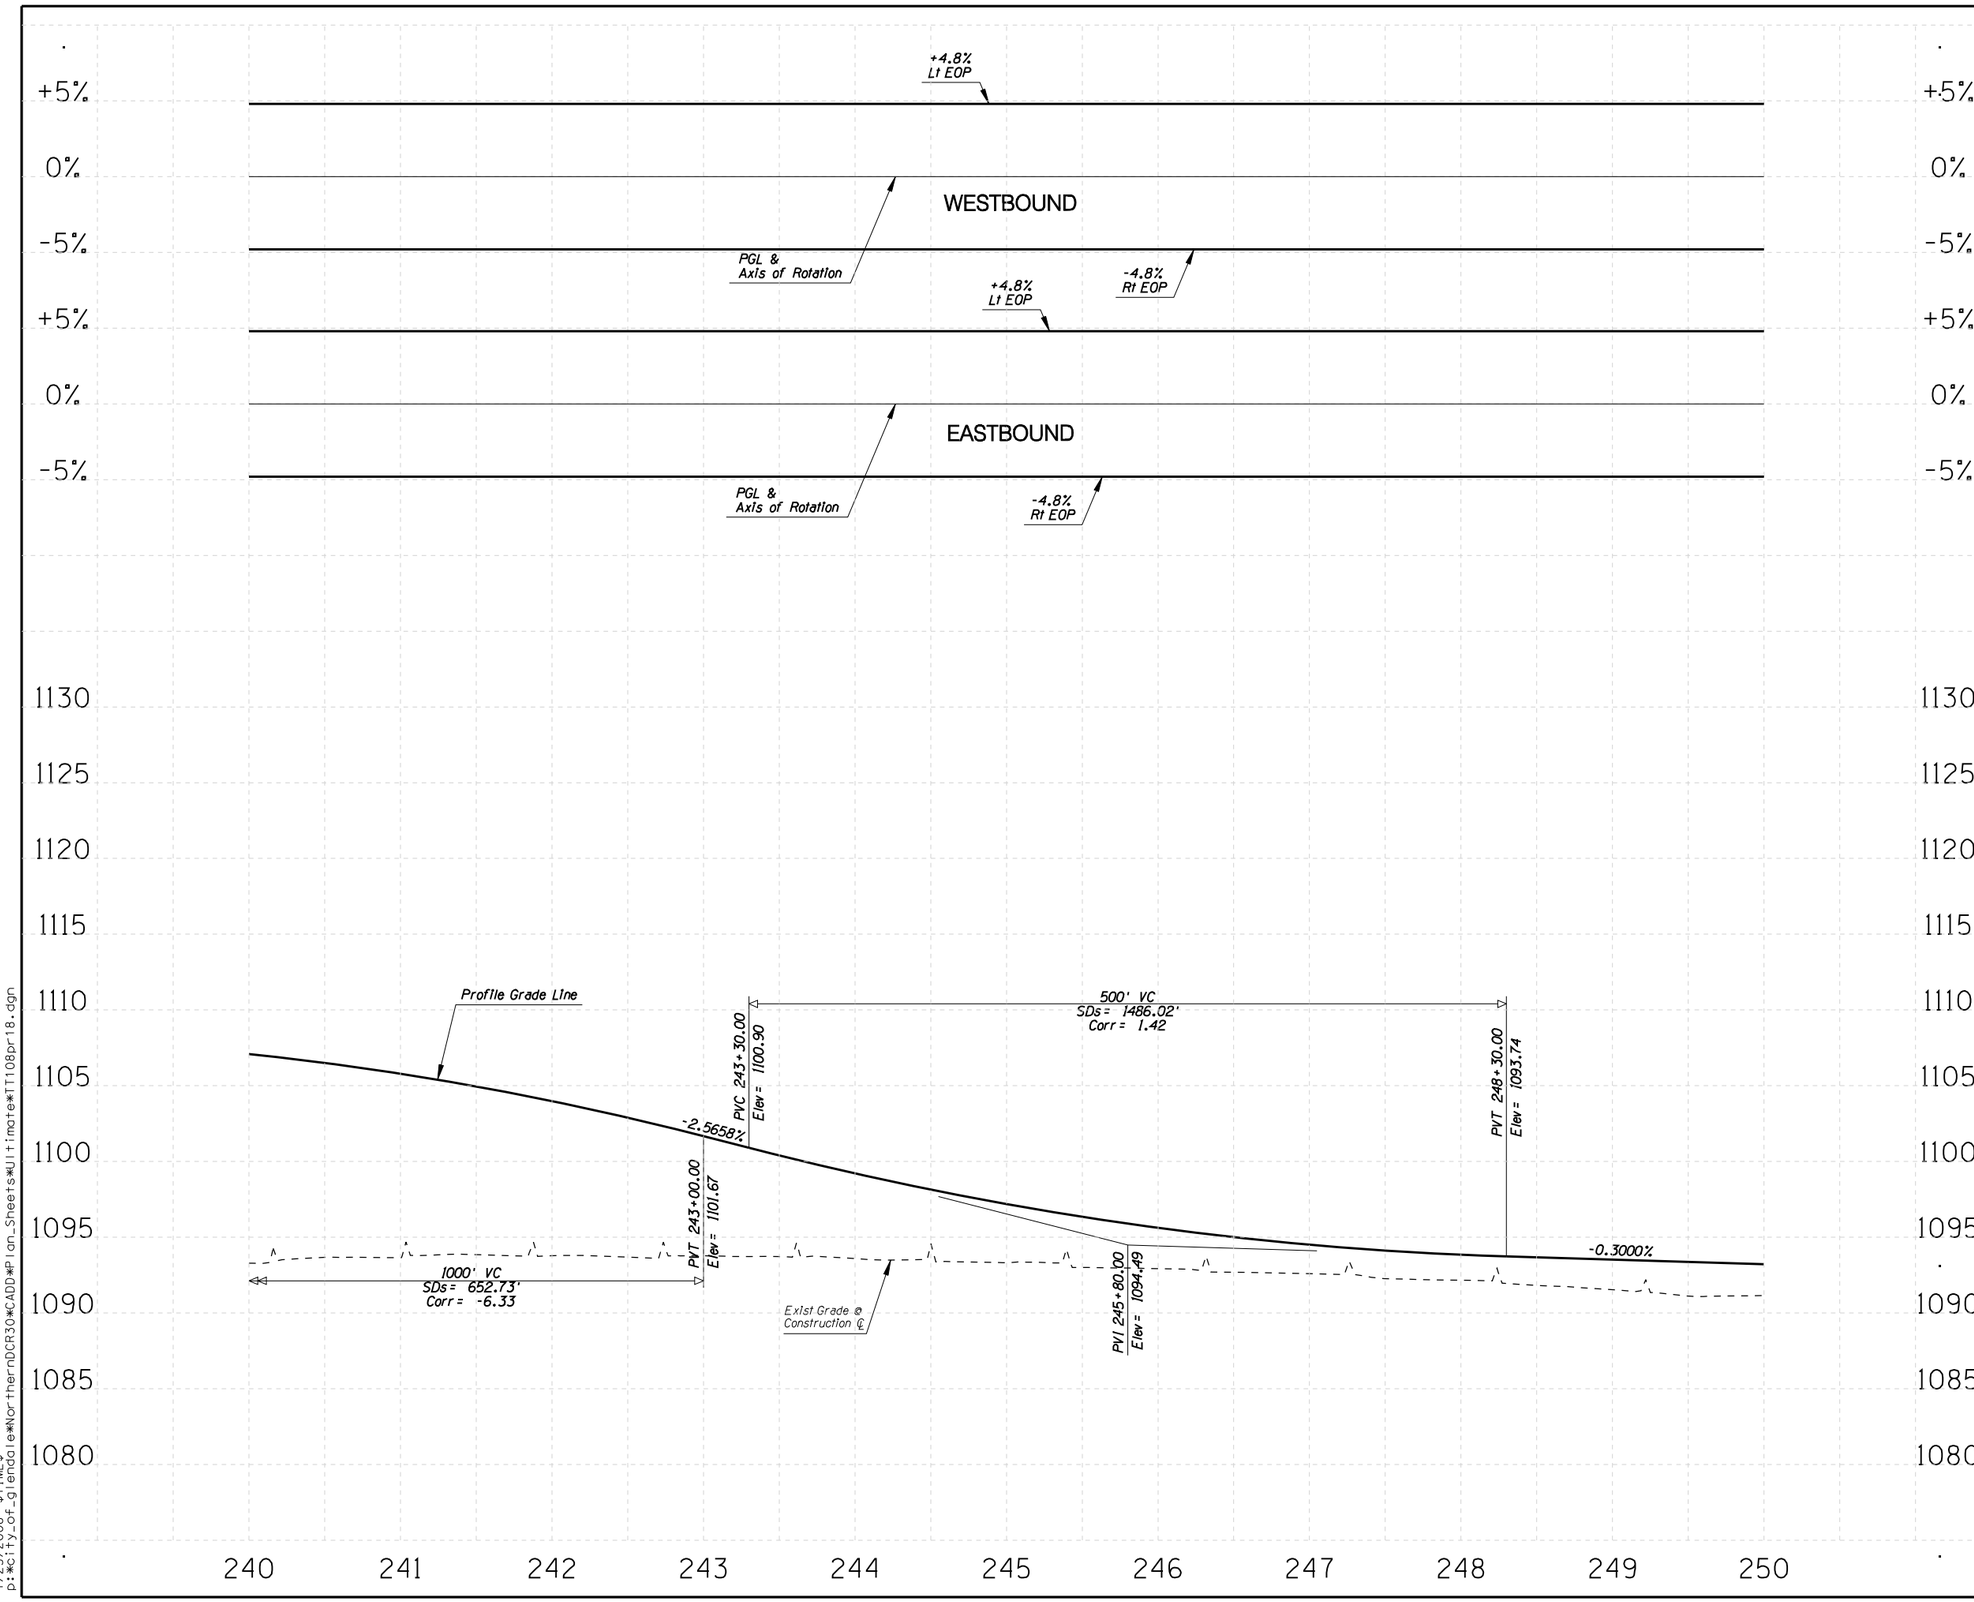

F.W.H.A. REGION	STATE	PROJECT NO.	SHEET NO.	TOTAL SHEETS	RECORD DRAWING
9	AZ.	T195	XX	XX	XXXXX

☐ **REMOVAL /RELOCATE** ☐

1

○ **CONSTRUCTION** ○

1

NO.	REVISION	BY	DATE
3			
2			
1			

MARICOPA COUNTY
DEPARTMENT OF TRANSPORTATION
ENGINEERING DIVISION

NORTHERN PARKWAY
LOOP 303 to GRAND AVENUE
PROJECT NO. T195

PRELIMINARY
NOT FOR
CONSTRUCTION

DESIGNED	R HOOKEY	1/08
DRAWN	R HOOKEY	1/08
CHECKED	R MILES	1/08

URS

PROFILE SHEET
STA 240+00 TO STA 250+00

SHEET
P34

TRACS NO. 0000 MA MMA SS593 01C

English

1/25/2008 $TIME$
p:\city_of_glendale\NorthernDCR30\CADD\Plan_Sheets\Ultimate\TT108pr18.dgn

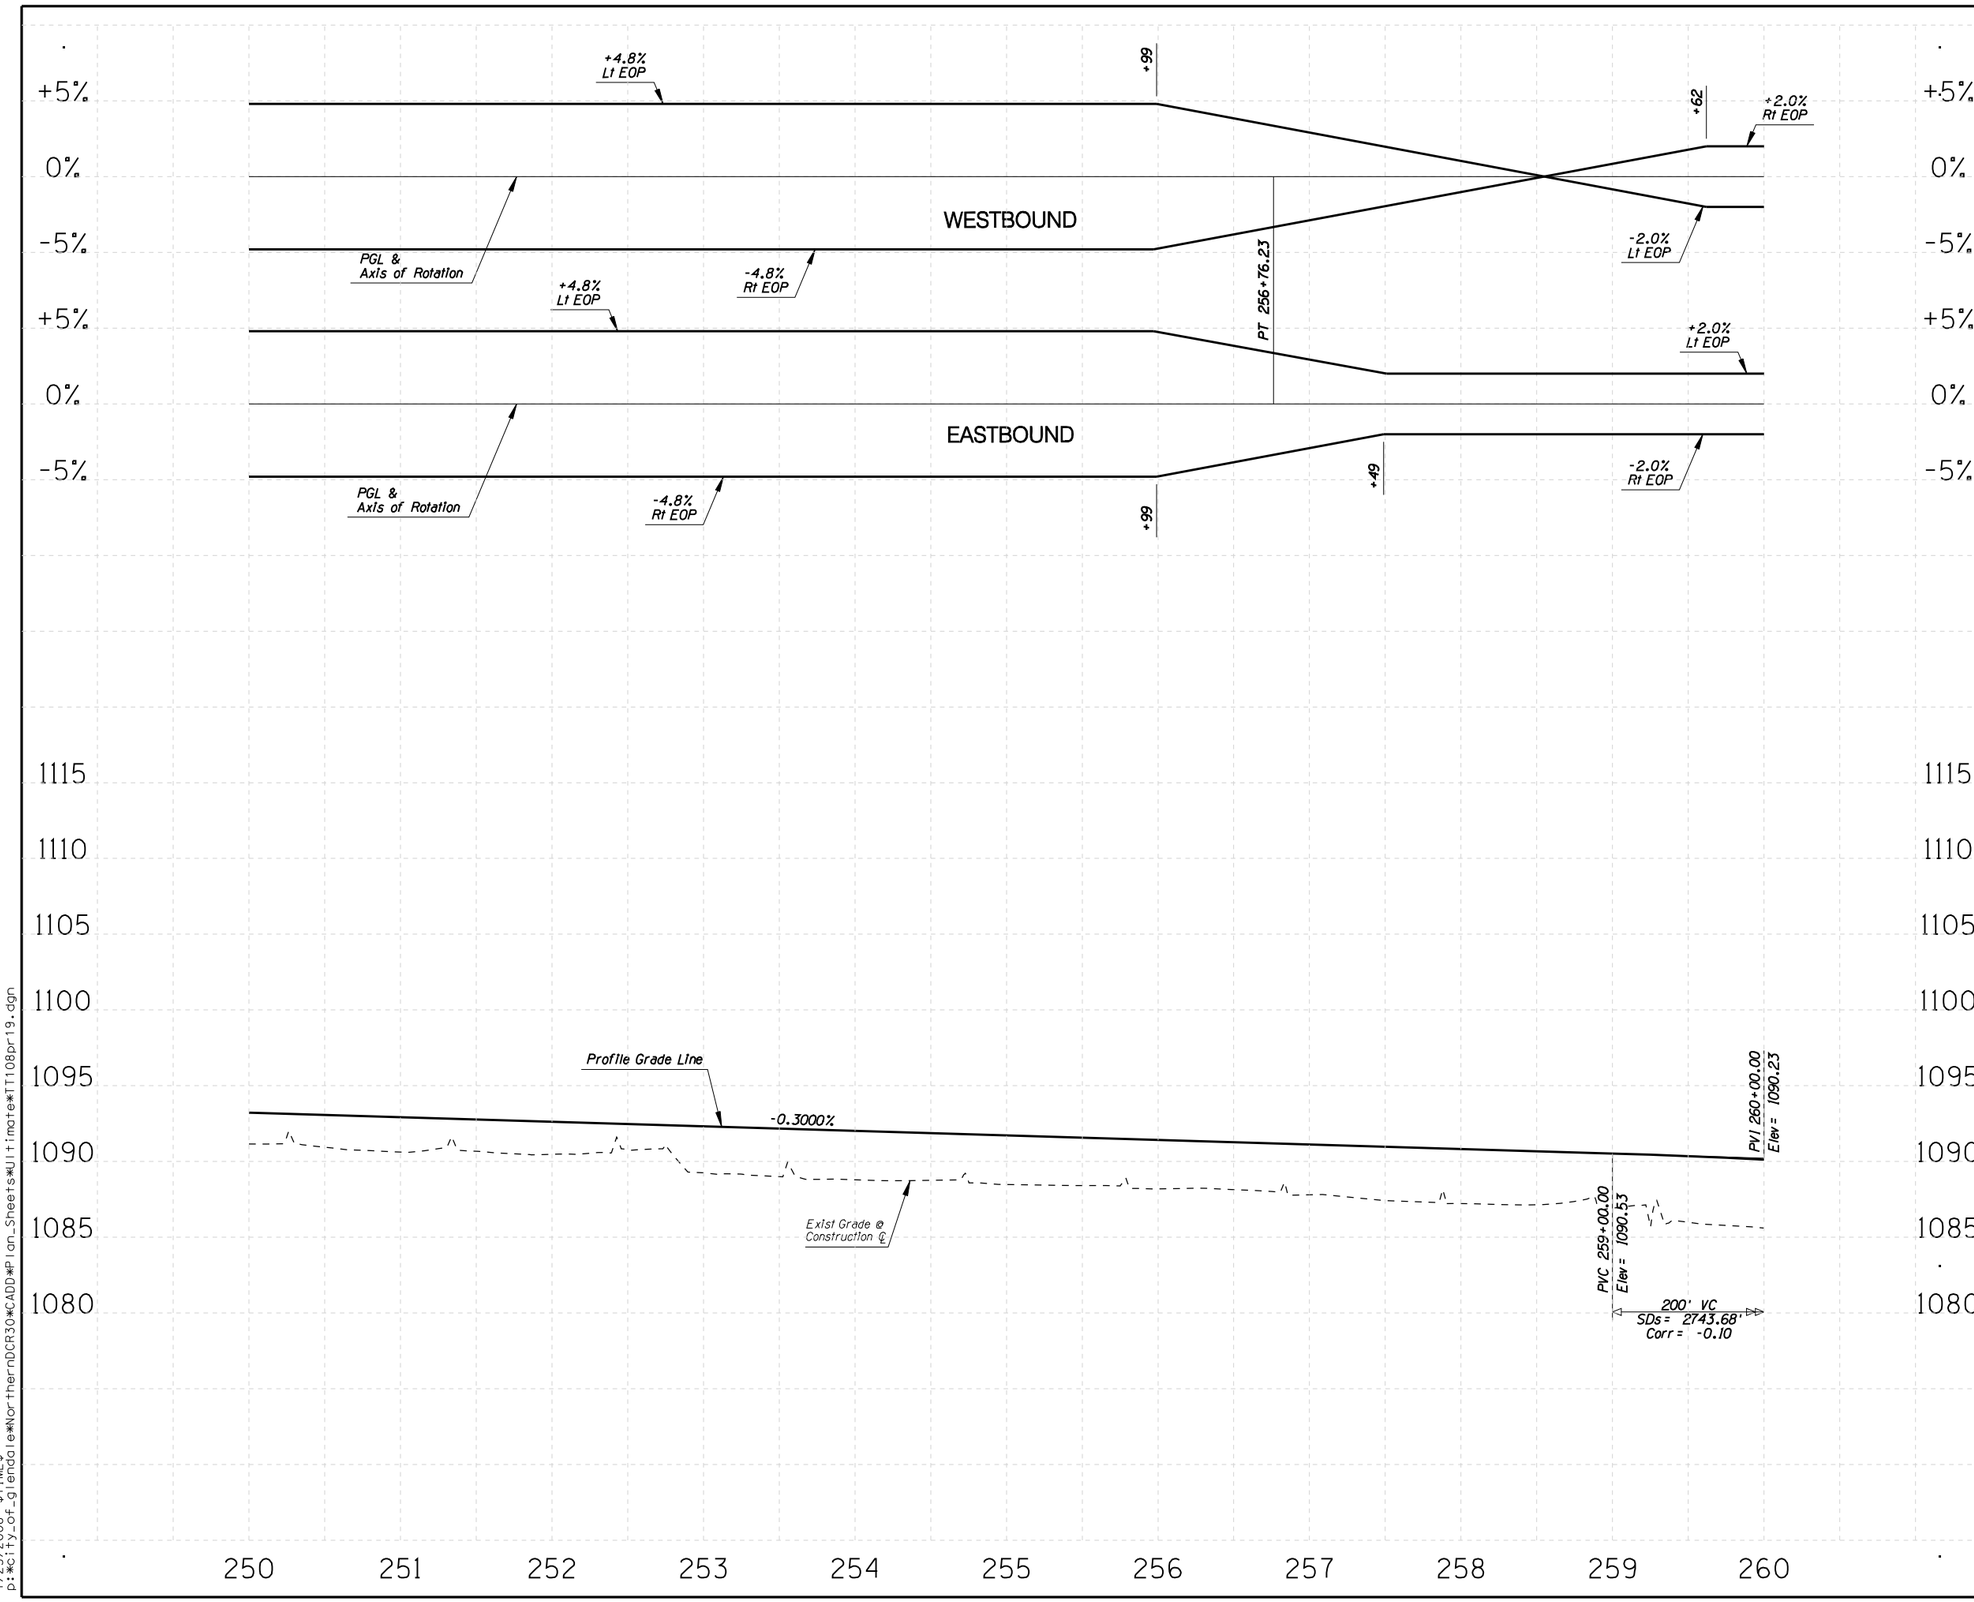

F.W.H.A. REGION	STATE	PROJECT NO.	SHEET NO.	TOTAL SHEETS	RECORD DRAWING
9	AZ.	T195	XX	XX	XXXXX

☐ **REMOVAL /RELOCATE** ☐

1

○ **CONSTRUCTION** ○

1

NO.	REVISION	BY	DATE
3			
2			
1			

MARICOPA COUNTY
DEPARTMENT OF TRANSPORTATION
ENGINEERING DIVISION

NORTHERN PARKWAY
LOOP 303 to GRAND AVENUE
PROJECT NO. T195

PRELIMINARY
NOT FOR
CONSTRUCTION

DESIGNED	R HOOKEY	1/08
DRAWN	R HOOKEY	1/08
CHECKED	R MILES	1/08

URS

PROFILE SHEET
STA 250+00 TO STA 260+00

SHEET P36

TRACS NO. 0000 MA MMA SS593 01C

English

1/25/2008 $TIME$
p:*city_of_glendale*NorthernDCR30*CADD*Plan_Sheets*Ultimate*TT108pr19.dgn

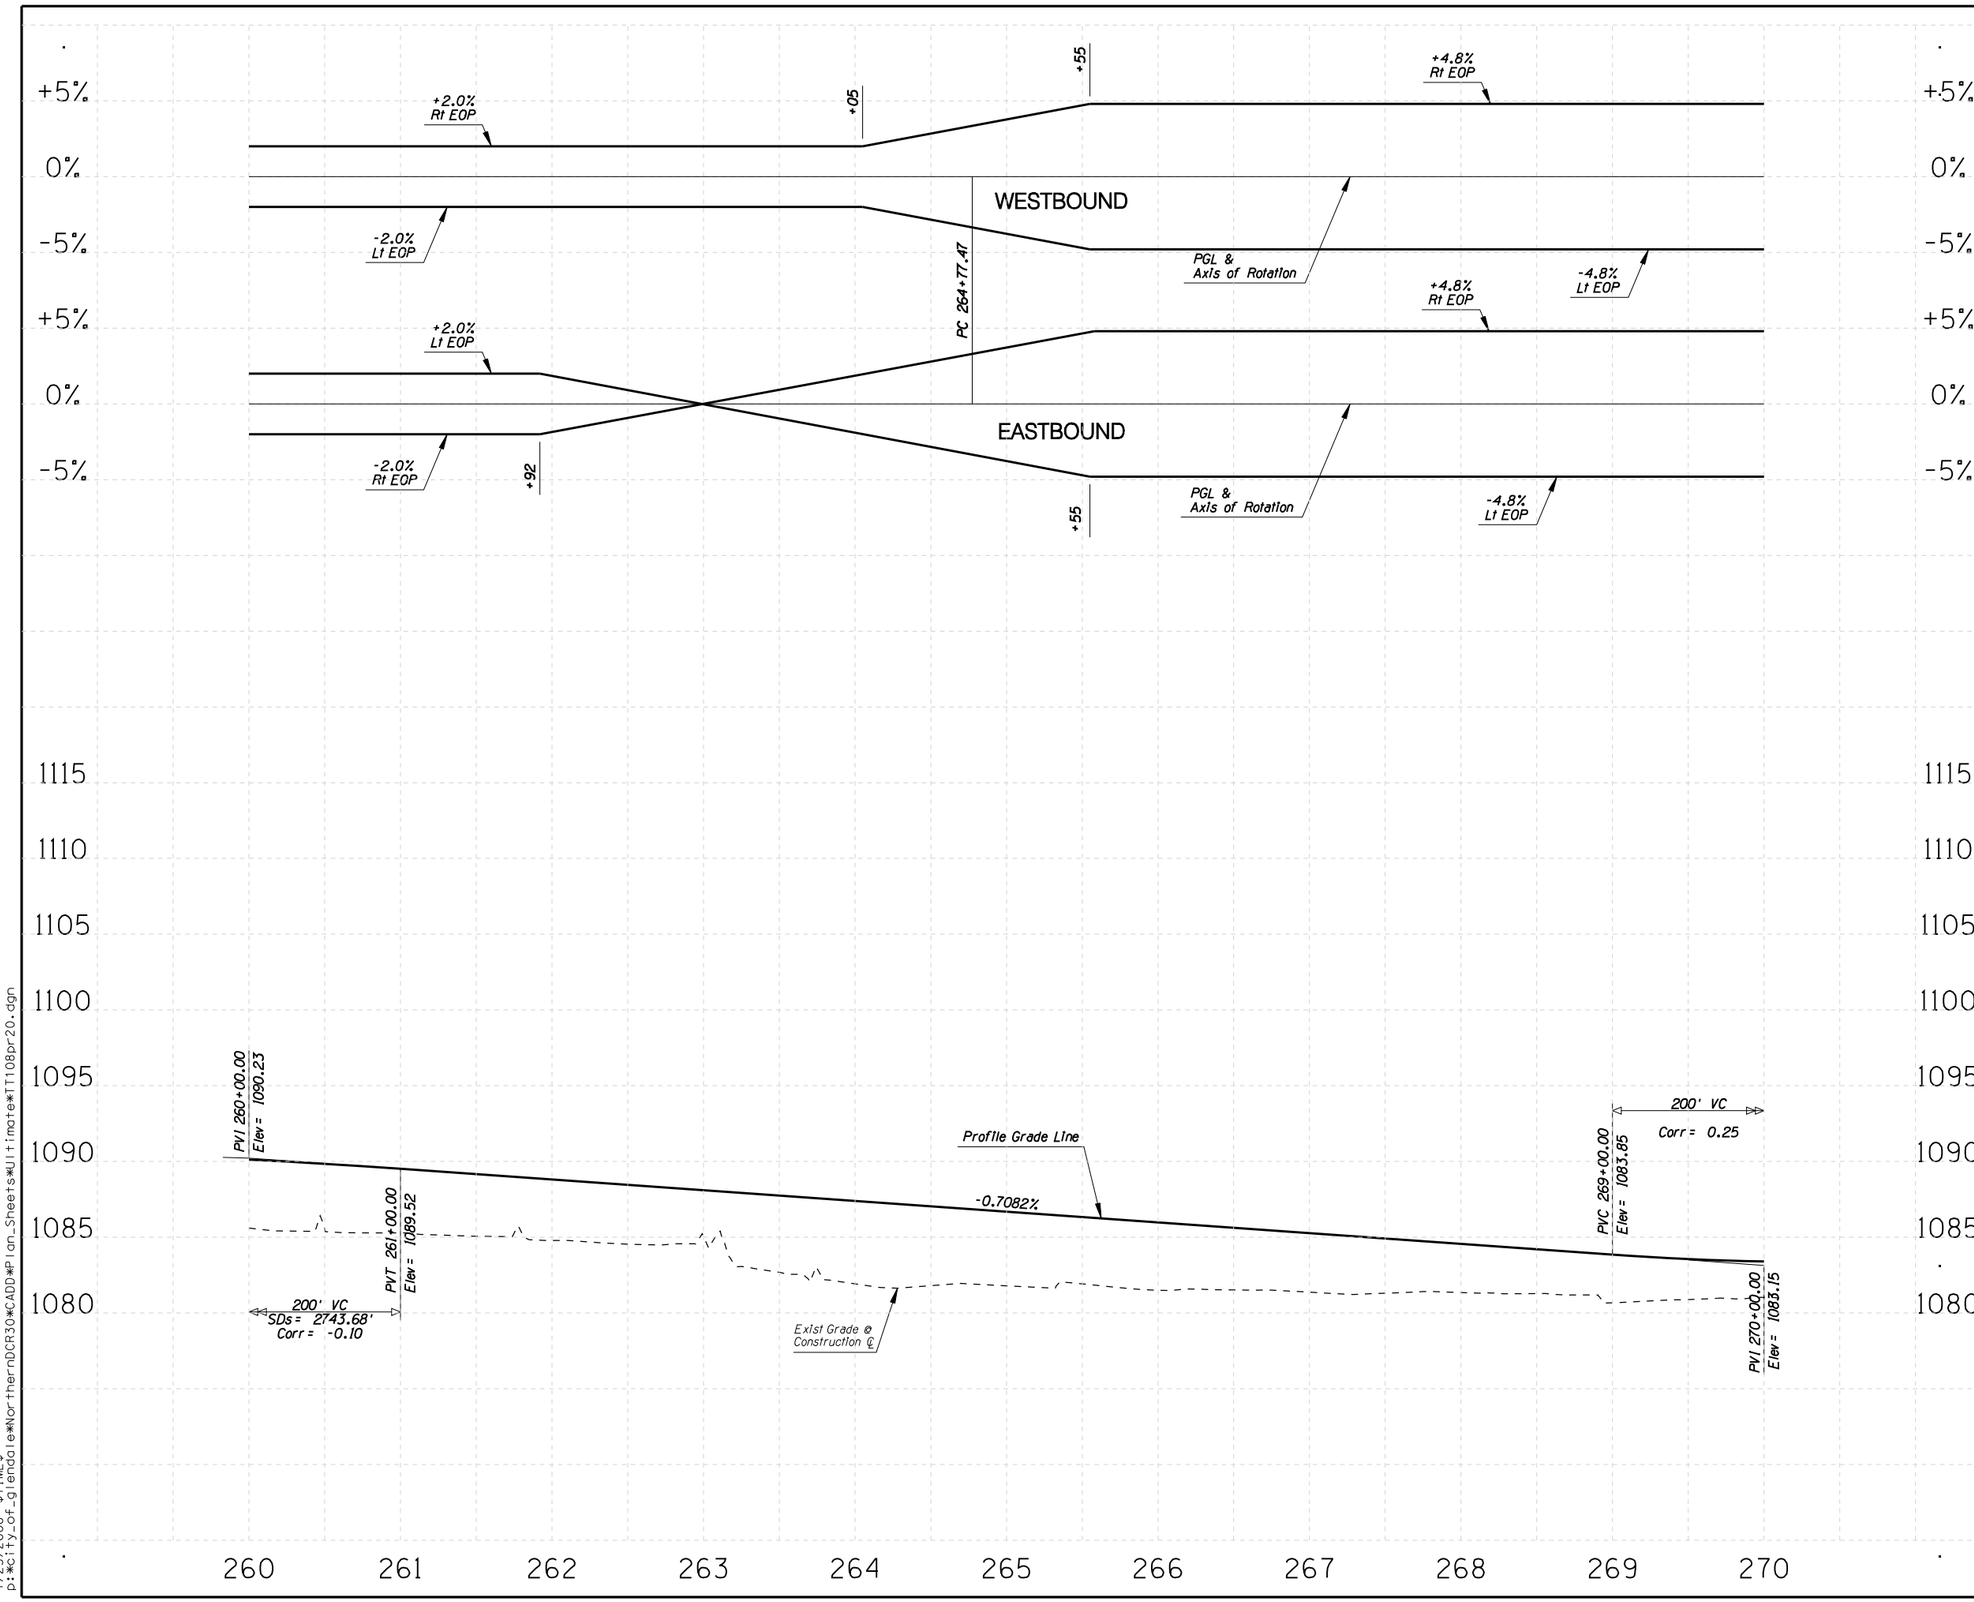

F.W.H.A. REGION	STATE	PROJECT NO.	SHEET NO.	TOTAL SHEETS	RECORD DRAWING
9	AZ.	T195	XX	XX	XXXXX

☐ **REMOVAL /RELOCATE** ☐

1

◯ **CONSTRUCTION** ◯

1

NO.	REVISION	BY	DATE
3			
2			
1			

MARICOPA COUNTY
DEPARTMENT OF TRANSPORTATION
ENGINEERING DIVISION

NORTHERN PARKWAY
LOOP 303 to GRAND AVENUE
PROJECT NO. T195

PRELIMINARY NOT FOR CONSTRUCTION

DESIGNED	R HOOKEY	1/08
DRAWN	R HOOKEY	1/08
CHECKED	R MILES	1/08

URS

PROFILE SHEET
STA 260+00 TO STA 270+00

SHEET P38

TRACS NO. 0000 MA MMA SS593 01C

English

1/25/2008 $TIME$
p:*city_of_glendale*NorthernDCR30*CADD*Plan_Sheets*Ultimate*TT108pr20.dgn

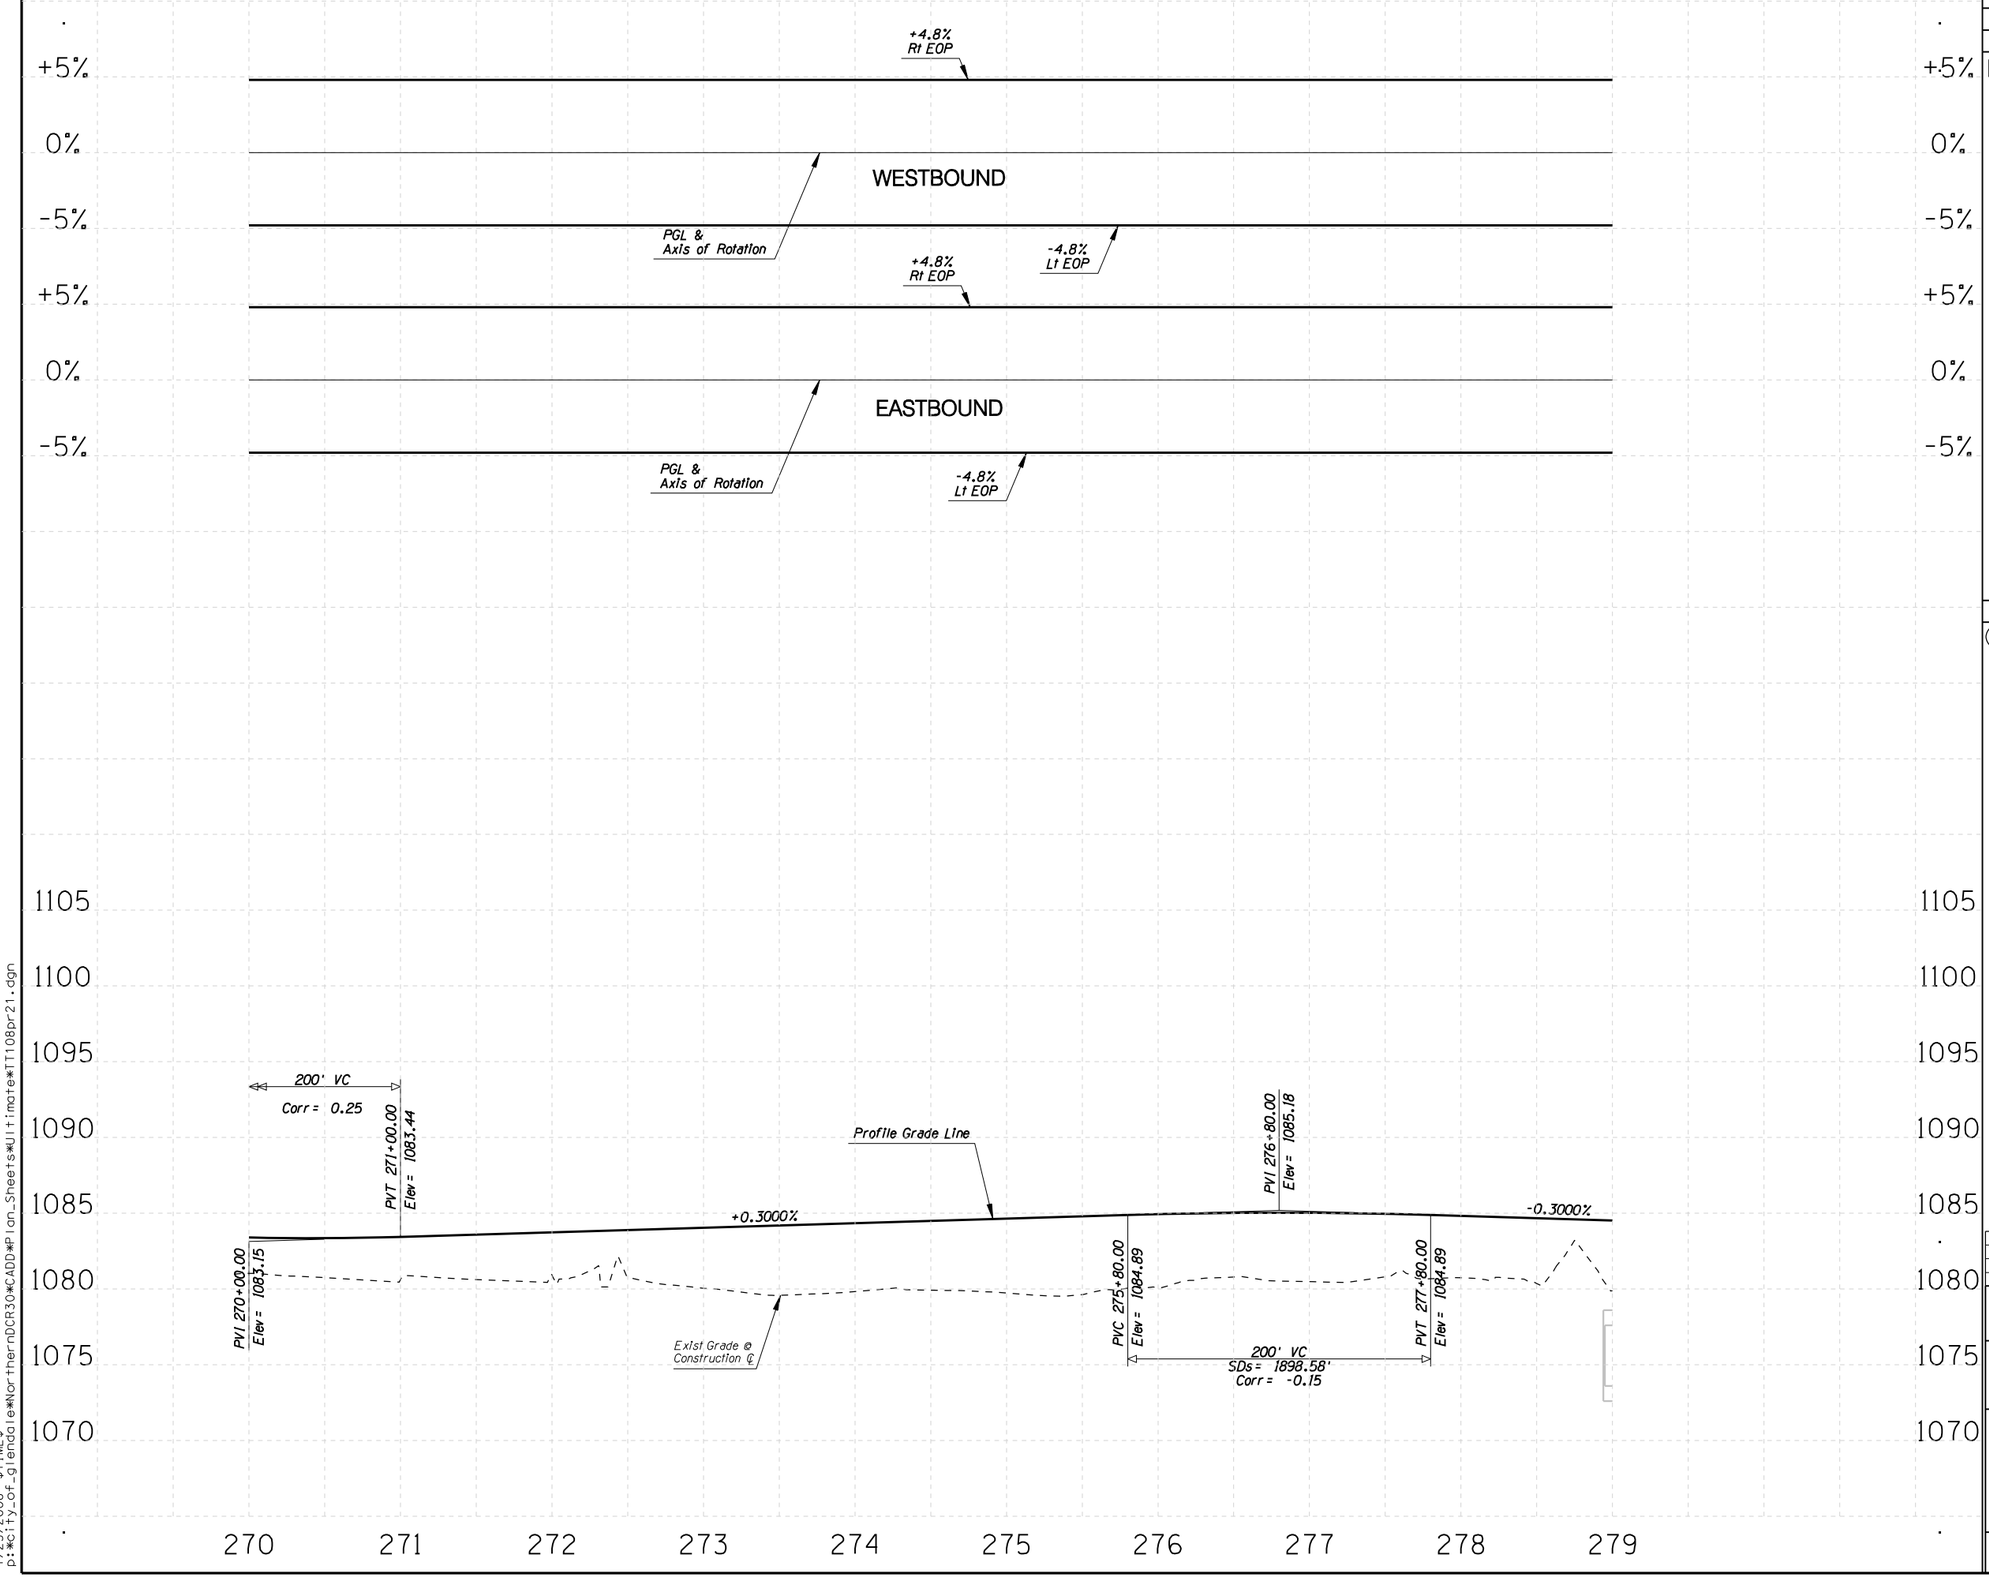

F.W.H.A. REGION	STATE	PROJECT NO.	SHEET NO.	TOTAL SHEETS	RECORD DRAWING
9	AZ.	T195	XX	XX	XXXXX

☐ **REMOVAL /RELOCATE** ☐

1

◯ **CONSTRUCTION** ◯

1

NO.	REVISION	BY	DATE
3			
2			
1			

MARICOPA COUNTY
DEPARTMENT OF TRANSPORTATION
ENGINEERING DIVISION

NORTHERN PARKWAY
LOOP 303 to GRAND AVENUE
PROJECT NO. T195

PRELIMINARY NOT FOR CONSTRUCTION

DESIGNED	R HOOKEY	1/08
DRAWN	R HOOKEY	1/08
CHECKED	R MILES	1/08

URS

PROFILE SHEET
STA 270+00 TO STA 279+00

SHEET P40

TRACS NO. 0000 MA MMA SS593 01C

English

1/25/2008 $TIME$
p:*city_of_glendale*NorthernDCR30*CADD*Plan_Sheets*Ultimate*TT108pr21.dgn