F.W.H.A. REGION	STATE	PROJECT NO.	SHEET NO.	TOTAL SHEETS	RECORD DRAWING
9	AZ.	T195	XX	XX	XXXXX

☐ REMOVAL /RELOCATE ☐

[1] Remove Pvmt
[2] Remove House
[3] Sawcut

◯ CONSTRUCTION ◯

(1) New Median Barrier
(2) New Half Barrier
(3) New Curb & Gutter
(4) New Median Curb
(5) New S/W
(6) New S/W Ramp
(7)
(8) New Bridge
(9)
(10) New Retaining Wall
(11) New PCCP

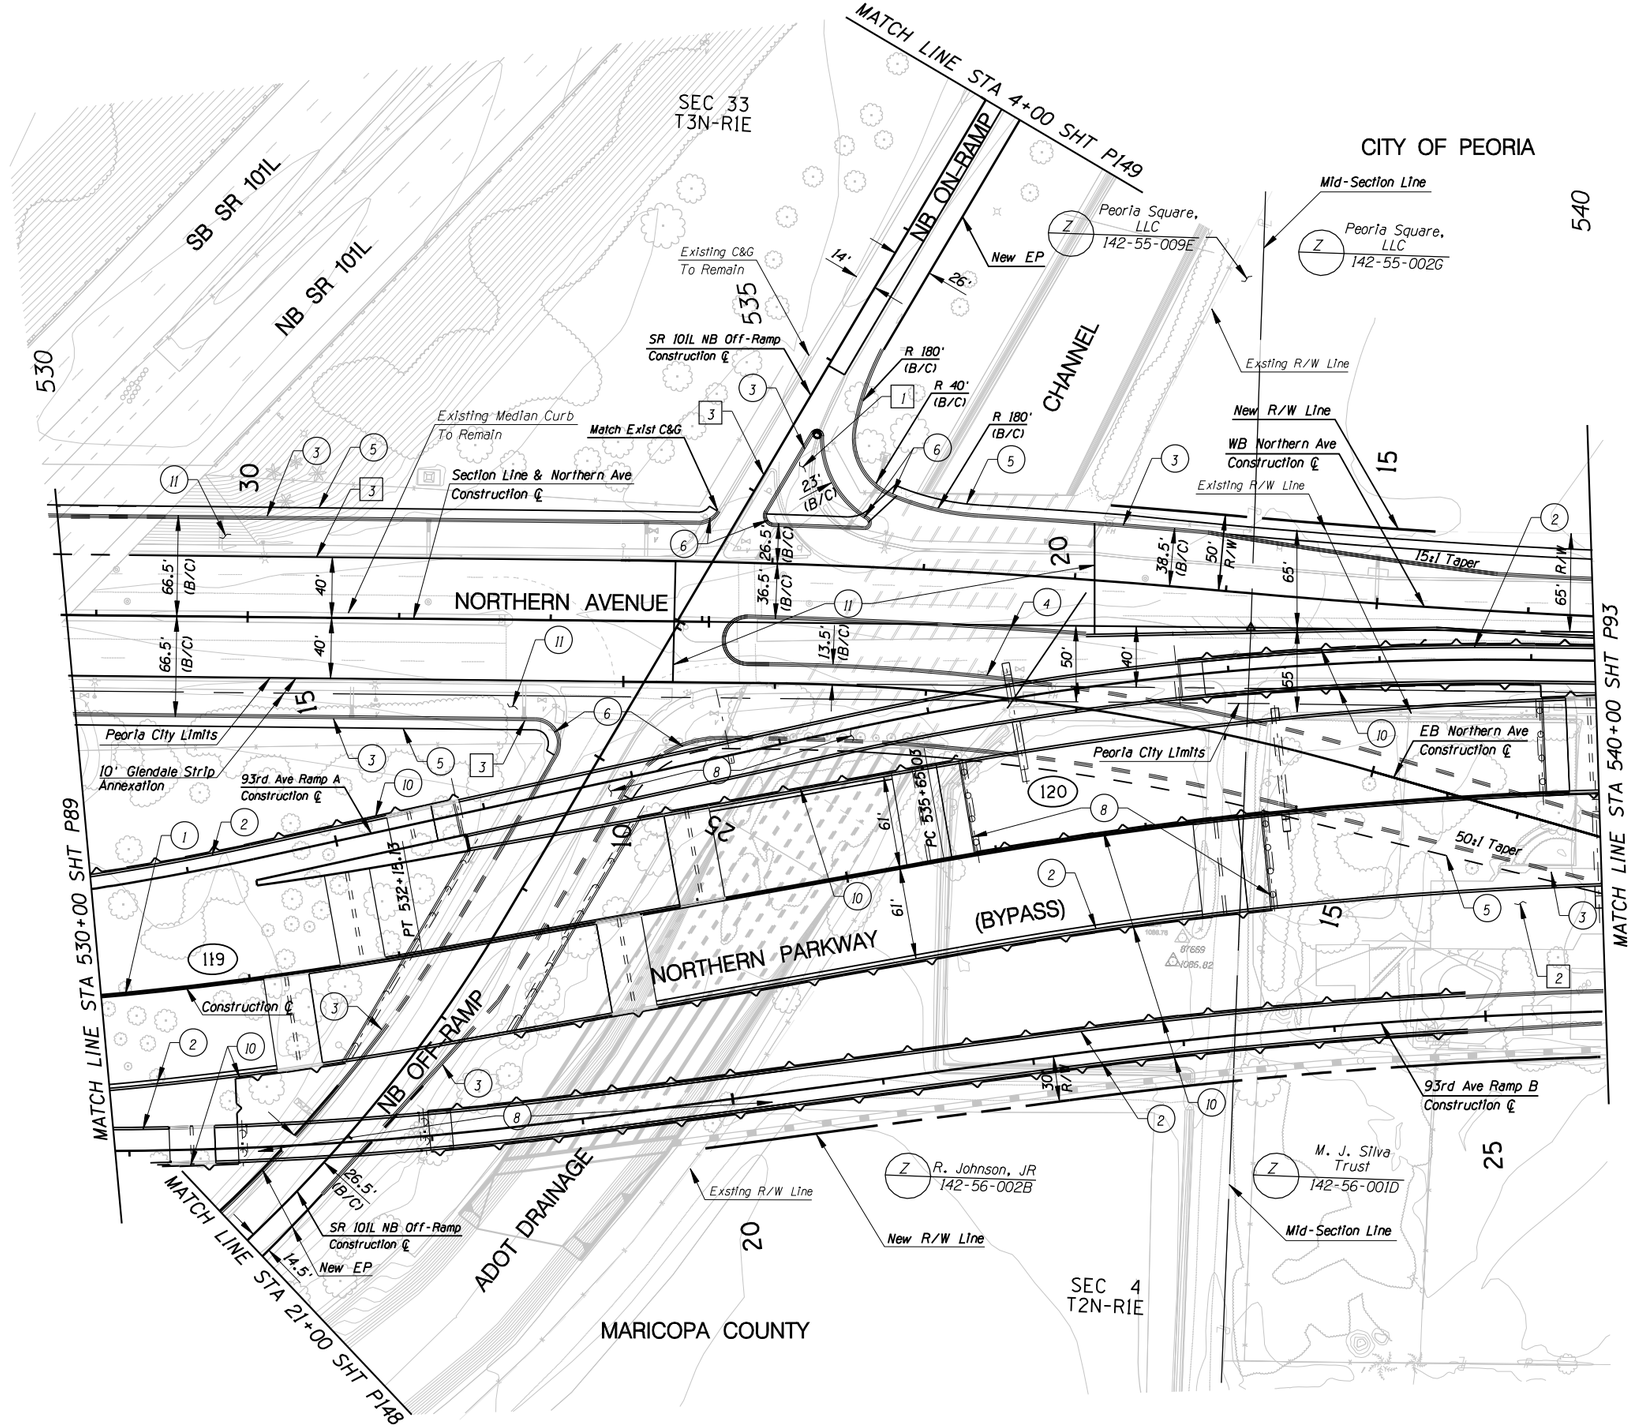

NO.	REVISION	BY	DATE

MARICOPA COUNTY
DEPARTMENT OF TRANSPORTATION
ENGINEERING DIVISION

NORTHERN PARKWAY
LOOP 303 to GRAND AVENUE
PROJECT NO. T195

DESIGNED	P T BACA/R HOOKEY	1/08
DRAWN	L WAGNER	1/08
CHECKED	R MILES	1/08

PRELIMINARY NOT FOR CONSTRUCTION

URS

PAVING PLAN SHEET
STA 530+00 TO STA 540+00

SHEET P91

TRACS NO. 0000 MA MMA SS593 01C

1/25/2008 $TIME$
p:*City_of_glendale*NorthernDCR30*CADD*Plan_Sheets*Ultimate*TT108p147.dgn

English

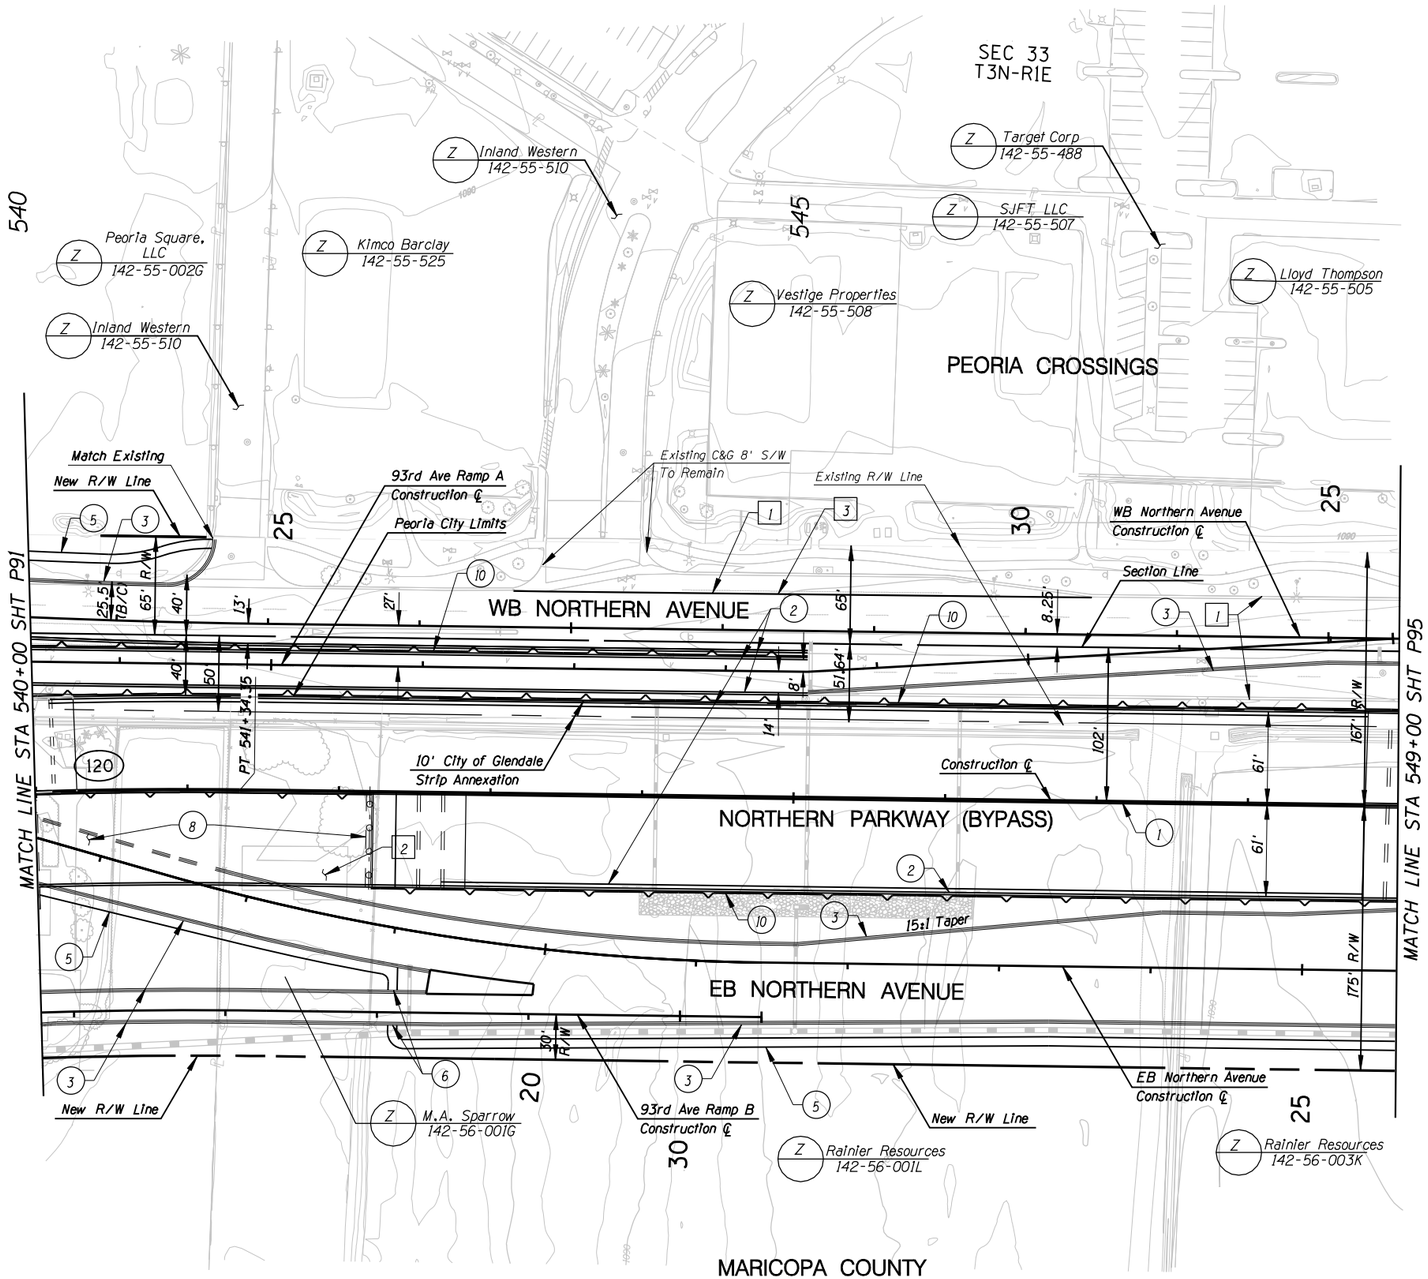

F.W.H.A. REGION	STATE	PROJECT NO.	SHEET NO.	TOTAL SHEETS	RECORD DRAWING
9	AZ.	T195	XX	XX	XXXXX

☐ REMOVAL /RELOCATE ☐

1. Remove Pvmt
2. Remove House
3. Sawcut

◯ CONSTRUCTION ◯

1. New Median Barrier
2. New Half Barrier
3. New Curb & Gutter
4. New Median Curb
5. New S/W
6. New S/W Ramp
7.
8. New Bridge
9.
10. New Retaining Wall

NO.	REVISION	BY	DATE
1			
2			
3			

MARICOPA COUNTY
DEPARTMENT OF TRANSPORTATION
ENGINEERING DIVISION

NORTHERN PARKWAY
LOOP 303 to GRAND AVENUE
PROJECT NO. T195

PRELIMINARY
NOT FOR
CONSTRUCTION

DESIGNED	P T BACA/R HOOKEY	1/08
DRAWN	L WAGNER	1/08
CHECKED	R MILES	1/08

URS

PAVING PLAN SHEET
STA 540+00 TO STA 549+00

SHEET P93

TRACS NO. 0000 MA MMA SS593 01C

1/25/2008 $TIME$
p:\City_of_glendale\NorthernDCR30\CADD\Plan_Sheets\Ultimate\TT108p148.dgn

F.W.H.A. REGION	STATE	PROJECT NO.	SHEET NO.	TOTAL SHEETS	RECORD DRAWING
9	AZ.	T195	XX	XX	XXXXX

☐ REMOVAL /RELOCATE ☐

[1] Remove Pvmt

[2]

[3] Sawcut

◯ CONSTRUCTION ◯

(1) New Median Barrier
(2) New Half Barrier
(3) New Curb & Gutter
(4) New Median Curb
(5) New S/W
(6) New S/W Ramp
(7)
(8) New Bridge
(9)
(10) New Retaining Wall

CITY OF PEORIA

SEC 33
T3N-RIE

Match Exist C&G
Match Exist S/W
Match Exist C&G & S/W
TCE
PEORIA CROSSINGS ENTRANCE
PEORIA CROSSINGS
Peoria City Limits
10' City of Glendale Strip Annexation
Exist C&G To Remain
Existing R/W Line
WB Northern Avenue Construction ℄
Section Line
WB NORTHERN AVENUE
NORTHERN PARKWAY (BYPASS)
Construction ℄
EB NORTHERN AVENUE
EB Northern Avenue Construction ℄
93RD AVENUE
R 35' (B/C) Typ 93rd Ave ℄
New 40' x 40' R/W Triangle (Typ)
Match Future Improvements By Others
Glendale City Limits
New R/W Line
15:1 Taper
MATCH LINE STA 549+00 SHT P93
MATCH LINE STA 560+00 SHT P97

Z Target Corp 142-55-488
Z Lloyd Thompson 142-55-505
Z Bank of America 142-55-503
Z Inland Western 142-55-523
Z Kimco Burclay 142-55-521
Z Rainier Resources 142-56-003K
Z Rainier Resources 142-56-018H
Z Rainier Resources 142-56-018G
Z Rainier Resources 142-56-011B

MARICOPA COUNTY
CITY OF GLENDALE
SEC 6 T2N-RIE
SEC 4 T2N-RIE
MARICOPA COUNTY

NO.	REVISION	BY	DATE

MARICOPA COUNTY
DEPARTMENT OF TRANSPORTATION
ENGINEERING DIVISION

NORTHERN PARKWAY
LOOP 303 to GRAND AVENUE
PROJECT NO. T195

DESIGNED	P T BACA/R HOOKEY	1/08
DRAWN	L WAGNER	1/08
CHECKED	R MILES	1/08

PRELIMINARY NOT FOR CONSTRUCTION

URS

PAVING PLAN SHEET
STA 549+00 TO STA 560+00

SHEET P95

TRACS NO. 0000 MA MMA SS593 OIC

1/25/2008 $TIME$
p:\city_of_glendale\NorthernDCR30\CADD\Plan_Sheets\Ultimate\T1108p149.dgn

English

F.W.H.A. REGION	STATE	PROJECT NO.	SHEET NO.	TOTAL SHEETS	RECORD DRAWING
9	AZ.	T195	XX	XX	XXXXX

☐ REMOVAL /RELOCATE ☐

1. Remove Pvmt
2. Remove Business
3. Sawcut
4. Relocate SRP Water Well

◯ CONSTRUCTION ◯

1. New Median Barrier
2. New Half Barrier
3. New Curb & Gutter
4. New Median Curb
5. New S/W
6. New S/W Ramps
7.
8. New Bridge
9.
10. New Retaining Wall

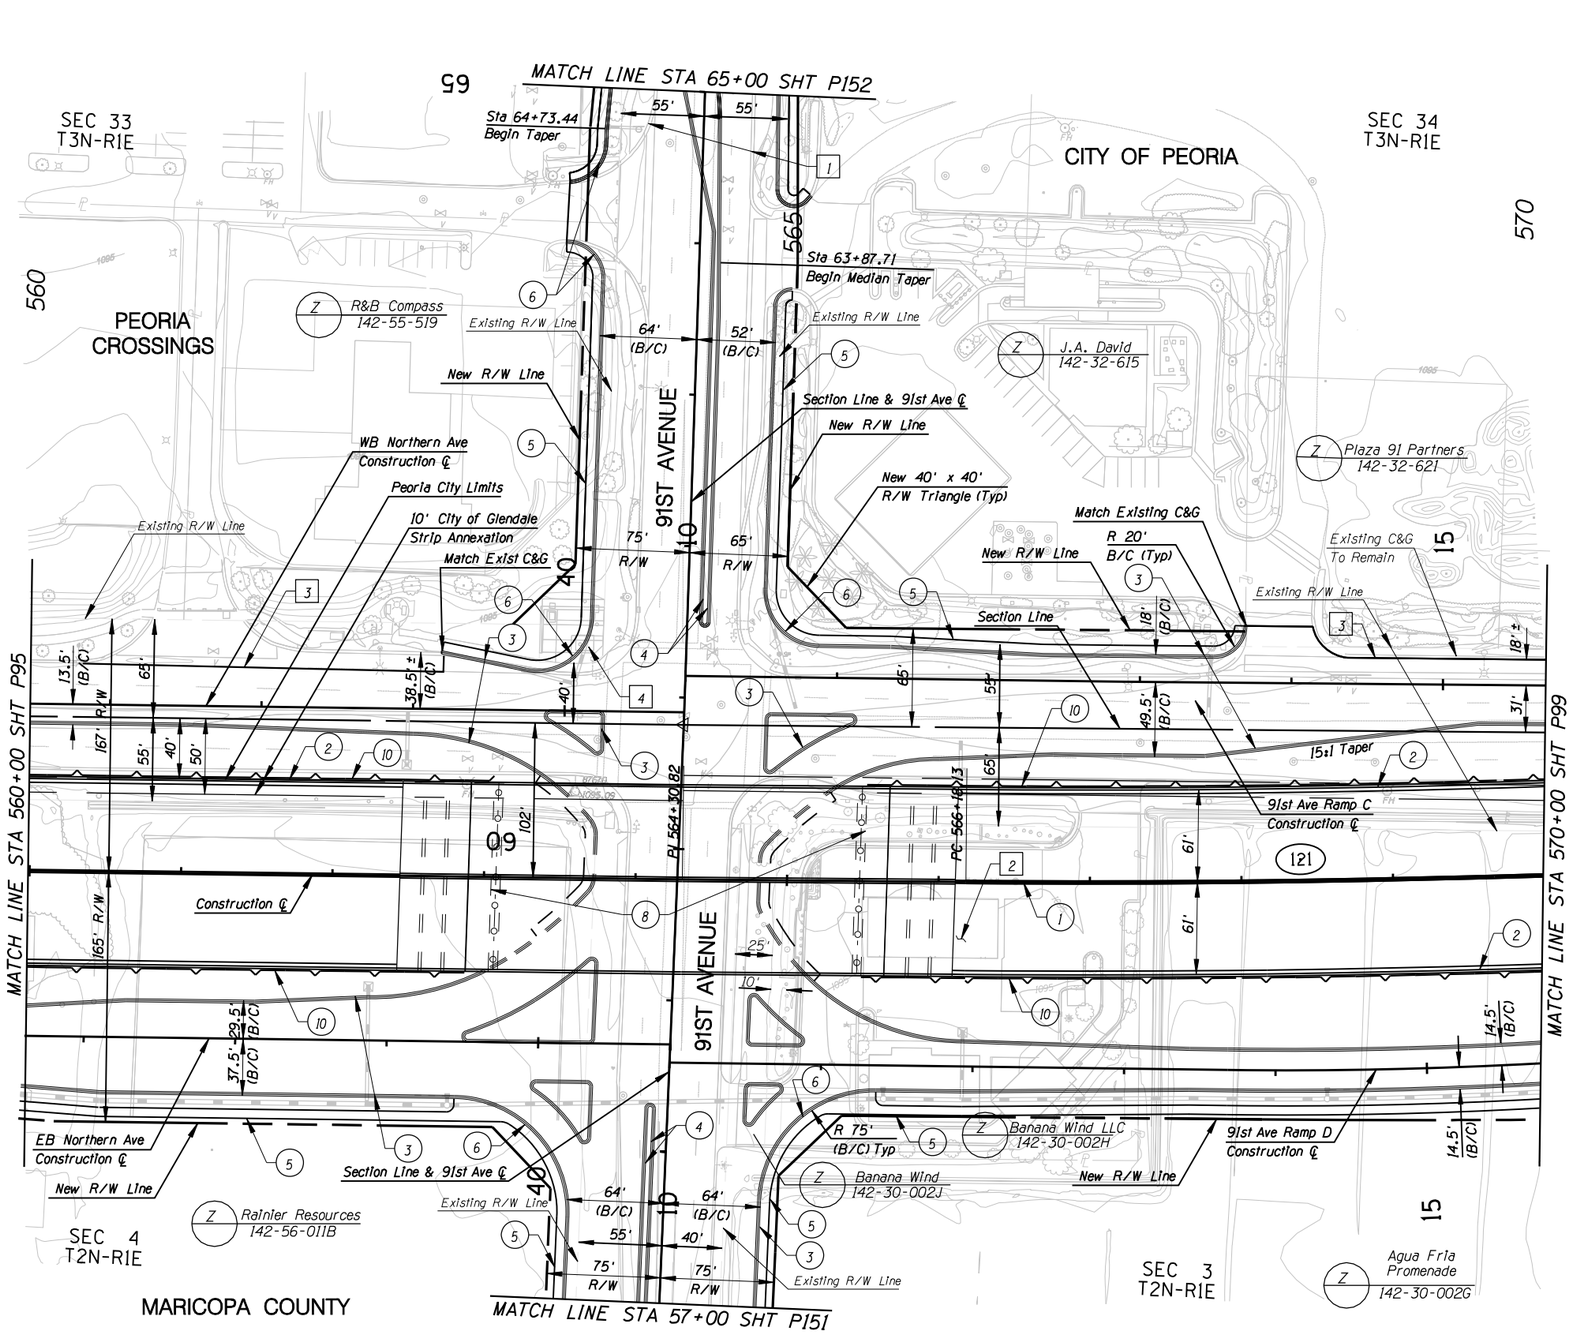

NO.	REVISION	BY	DATE

MARICOPA COUNTY
DEPARTMENT OF TRANSPORTATION
ENGINEERING DIVISION

NORTHERN PARKWAY
LOOP 303 to GRAND AVENUE
PROJECT NO. T195

PRELIMINARY NOT FOR CONSTRUCTION

DESIGNED	P T BACA/R HOOKEY	1/08
DRAWN	L WAGNER	1/08
CHECKED	R MILES	1/08

URS

PAVING PLAN SHEET
STA 560+00 TO STA 570+00

SHEET P97

TRACS NO. 0000 MA MMA SS593 OIC

1/25/2008 $TIME$
p:\city_of_glendale\NorthernDCR30\CADD\Plan_Sheets\Ultimate\T1108p150.dgn

F.W.H.A. REGION	STATE	PROJECT NO.	SHEET NO.	TOTAL SHEETS	RECORD DRAWING
9	AZ.	T195	XX	XX	XXXXX

☐ REMOVAL /RELOCATE ☐

[1] Remove Pvmt

◯ CONSTRUCTION ◯

(1) New Median Barrier
(2) New Half Barrier
(3) New Curb & Gutter
(4) New Median Curb
(5) New S/W
(6) New S/W Ramp
(7)
(8)
(9)
(10) New Retaining Wall

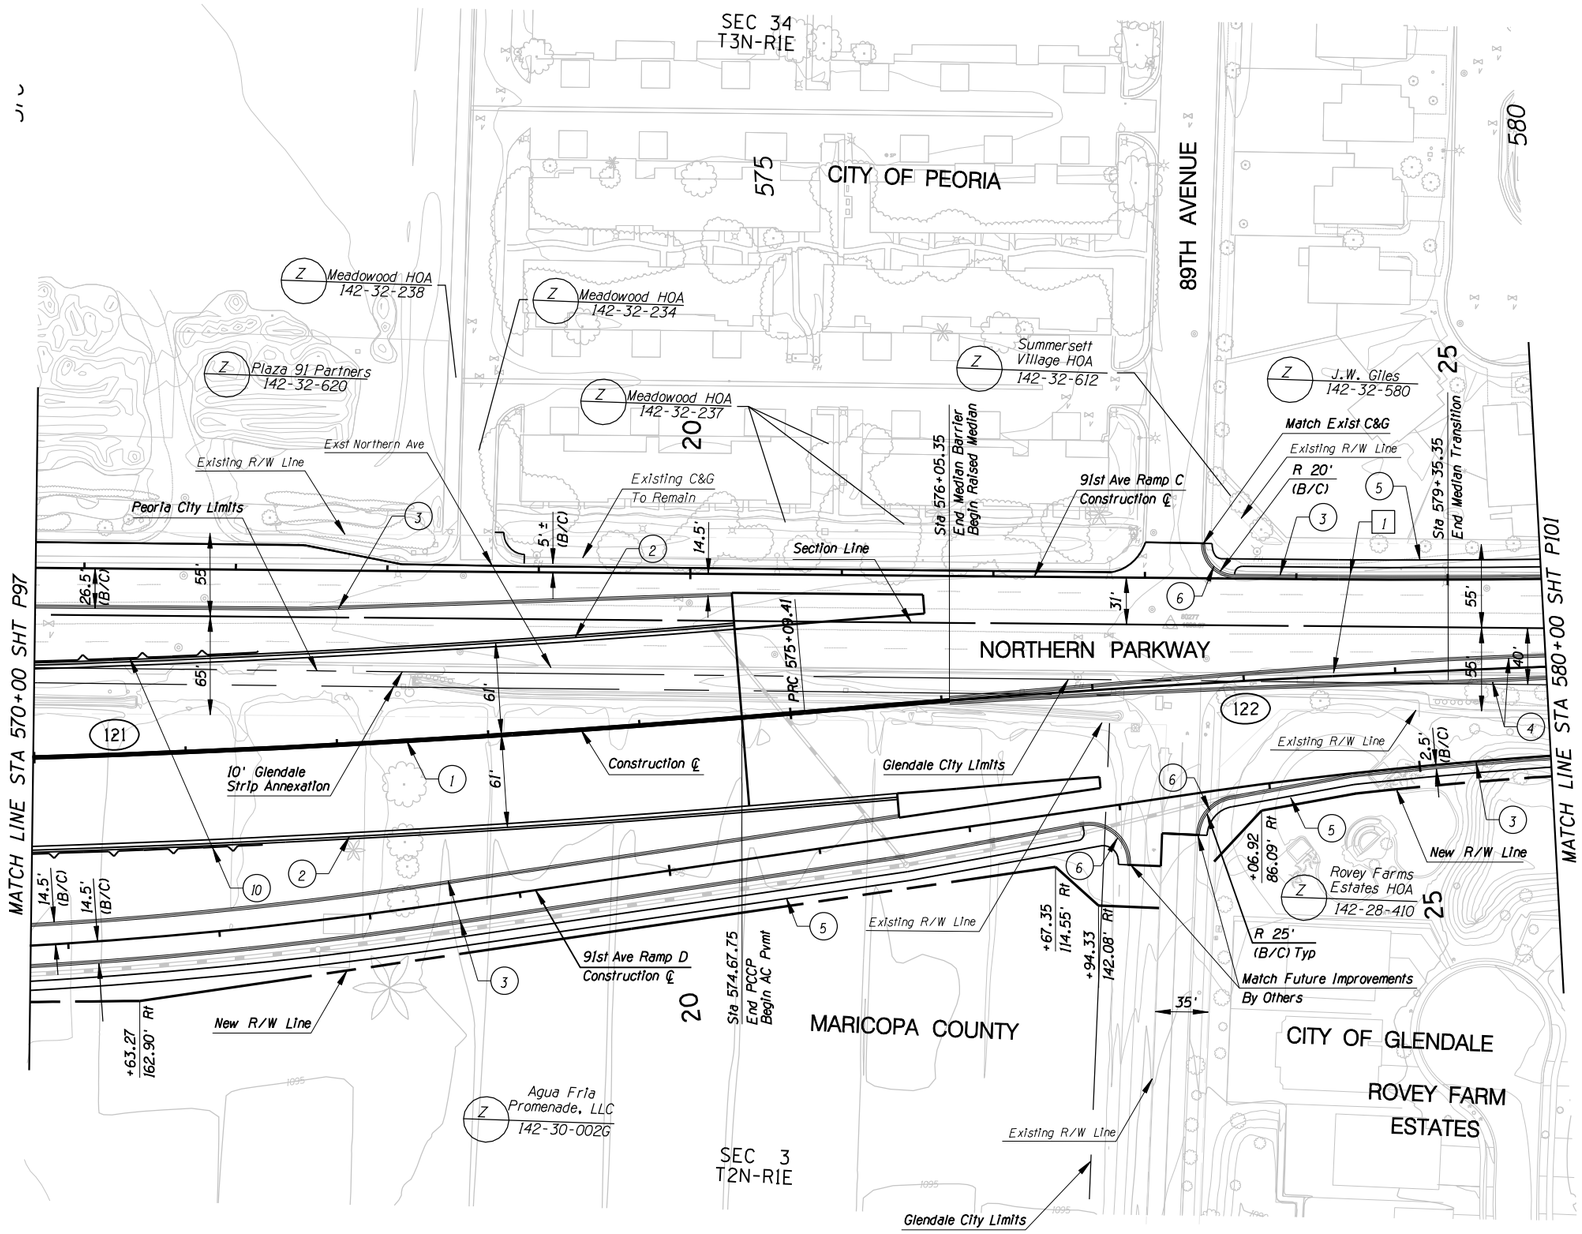

NO.	REVISION	BY	DATE
1			
2			
3			

MARICOPA COUNTY
DEPARTMENT OF TRANSPORTATION
ENGINEERING DIVISION

NORTHERN PARKWAY
LOOP 303 to GRAND AVENUE
PROJECT NO. T195

PRELIMINARY NOT FOR CONSTRUCTION

DESIGNED	P T BACA/R HOOKEY	1/08
DRAWN	L WAGNER	1/08
CHECKED	R MILES	1/08

URS

PAVING PLAN SHEET
STA 570+00 TO STA 580+00

SHEET P99

TRACS NO. 0000 MA MMA SS593 OIC

1/25/2008 $TIME$
p:*city_of_glendale*NorthernDCR30*CADD*Plan_Sheets*Ultimate*T1108p151.dgn

English

SEC 34
T3N-R1E

LOMA LANE

CITY OF PEORIA

87TH DRIVE

580

585

590

1100

1085

Summersett Village HOA
142-32-603

91st Ave Ramp C
Construction ℄

B Belasco
142-32-597

H. M. Huston
142-32-596

Existing R/W Line

MATCH LINE STA 580+00 SHT P99

MATCH LINE STA 590+00 SHT P103

2.5' (B/C)

Section Line

Construction ℄

PT 584+56.57

55'

40'

15'

70' R/W

59.5' (B/C)

122 NORTHERN PARKWAY

Rovey Farms Estates HOA
142-28-410

91st Ave Ramp D
Construction ℄

+39.78 67.67' Rt

+13.07 70.00' Rt 73.00

+98.07 70.00' Rt 73.00

+22.07 70.00' Rt 73.00

Existing R/W Line

New R/W Line

Glendale & Peoria City Limits

ROVEY FARM ESTATES

LANE AVENUE

SEC 3
T2N-R1E

CITY OF GLENDALE

1095

1090

1080

N

F.W.H.A. REGION	STATE	PROJECT NO.	SHEET NO.	TOTAL SHEETS	RECORD DRAWING
9	AZ.	T195	XX	XX	XXXXX

☐ REMOVAL /RELOCATE ☐

[1] Remove Pvmt

◯ CONSTRUCTION ◯

1.
2.
3. New Curb & Gutter
4. New Median Curb
5. New S/W
6.

NO.	REVISION	BY	DATE
1			
2			
3			

MARICOPA COUNTY
DEPARTMENT OF TRANSPORTATION
ENGINEERING DIVISION

NORTHERN PARKWAY
LOOP 303 to GRAND AVENUE
PROJECT NO. T195

PRELIMINARY NOT FOR CONSTRUCTION

DESIGNED	P T BACA/R HOOKEY	1/08
DRAWN	L WAGNER	1/08
CHECKED	R MILES	1/08

URS

PAVING PLAN SHEET
STA 580+00 TO STA 590+00

SHEET P101

TRACS NO. 0000 MA MMA SS593 01C

1/25/2008 $TIME$
p:\City_of_glendale\NorthernDCR30\CADD\Plan_Sheets\Ultimate\TT108p152.dgn

English