F.W.H.A. REGION	STATE	PROJECT NO.	SHEET NO.	TOTAL SHEETS	RECORD DRAWING
9	AZ.	T195	XX	XX	XXXXX

☐ **REMOVAL /RELOCATE** ☐

1 Remove Pvmt

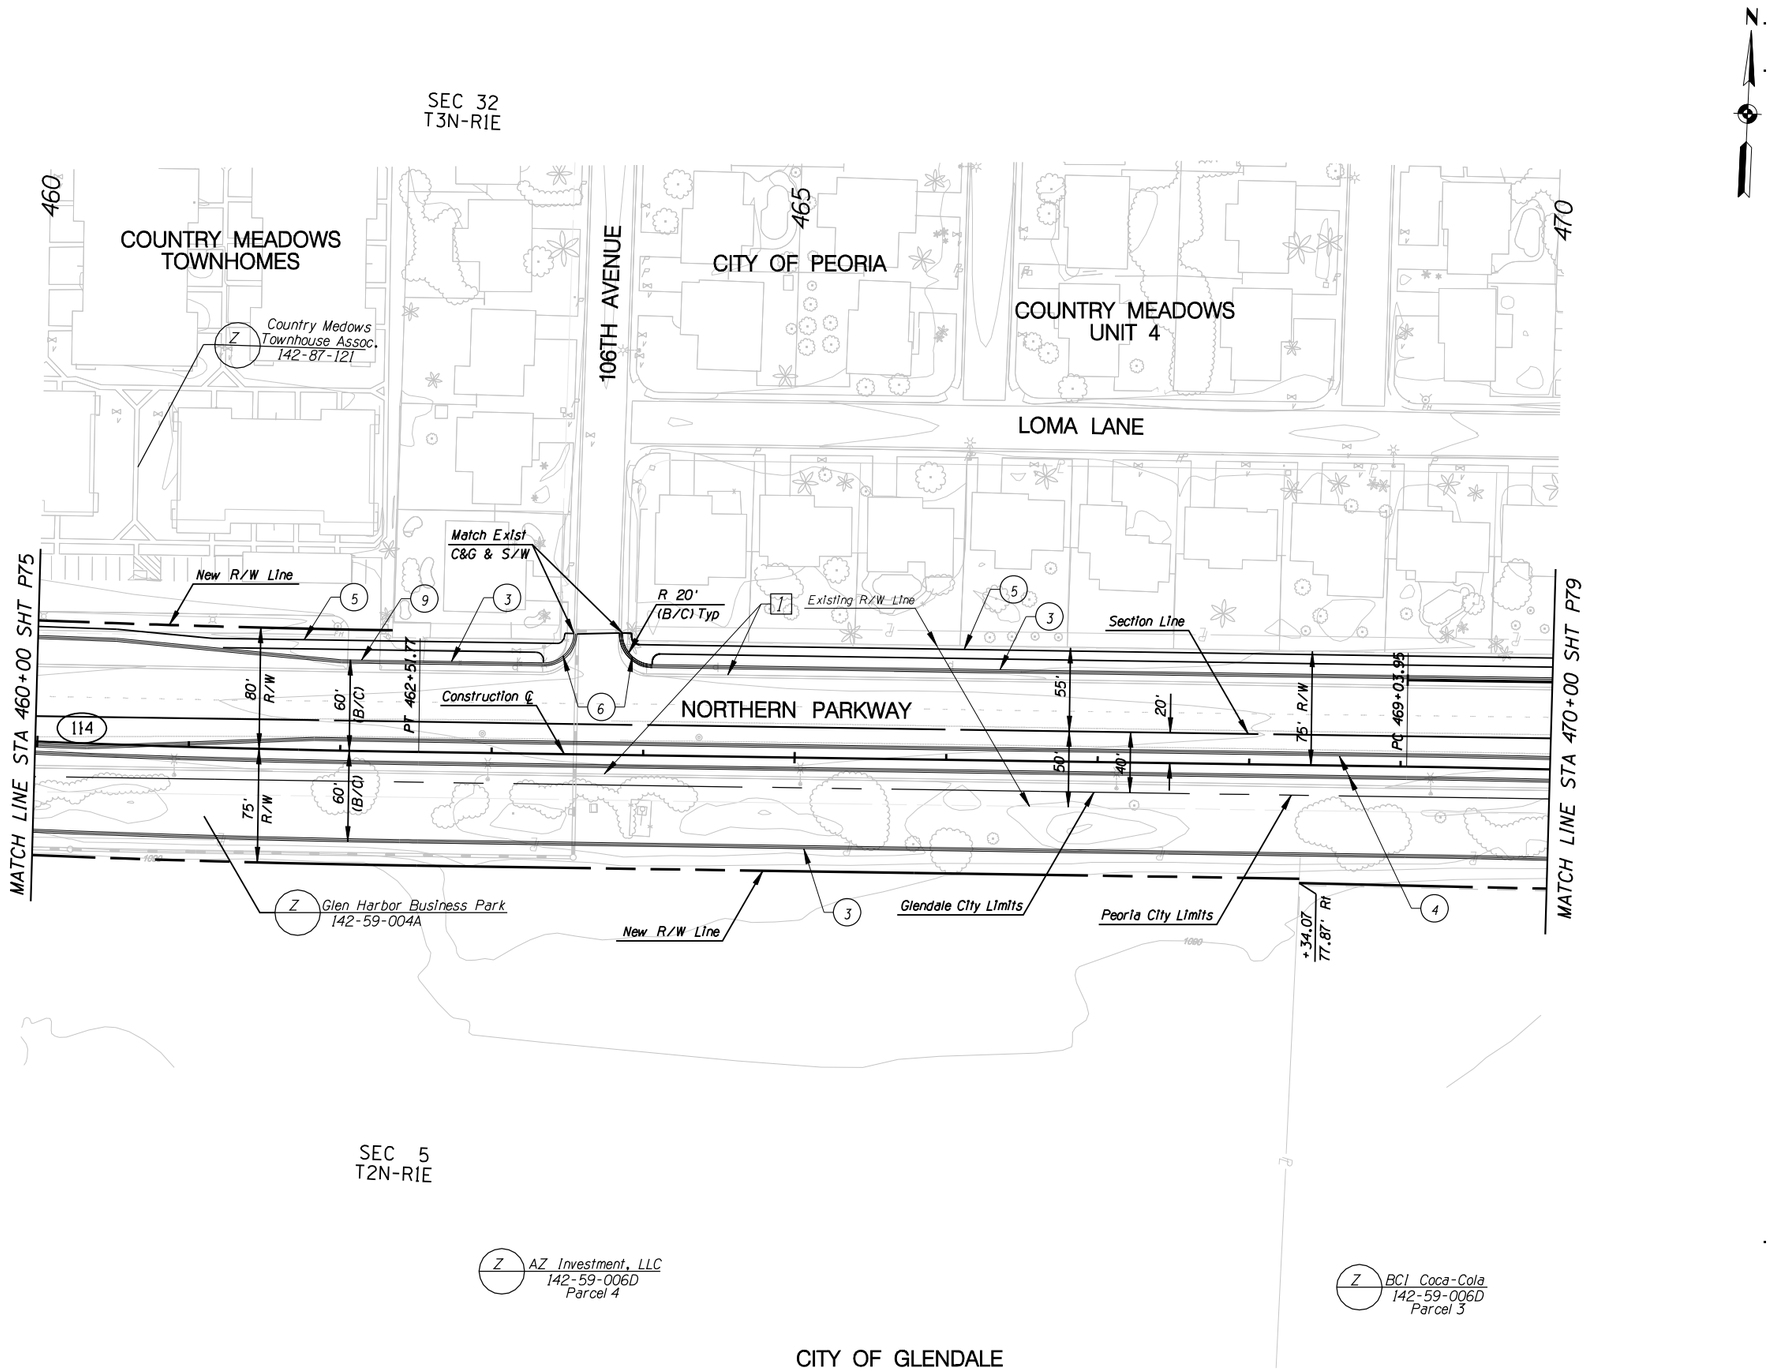

○ **CONSTRUCTION** ○

1
2
3 New Curb & Gutter
4 New Median Curb
5 New S/W
6 New S/W Ramp
7
8
9 New D/W at Existing D/W Location

NO.	REVISION	BY	DATE
3			
2			
1			

MARICOPA COUNTY
DEPARTMENT OF TRANSPORTATION
ENGINEERING DIVISION

NORTHERN PARKWAY
LOOP 303 to GRAND AVENUE
PROJECT NO. T195

PRELIMINARY NOT FOR CONSTRUCTION

DESIGNED	P T BACA/R HOOKEY	1/08
DRAWN	L WAGNER	1/08
CHECKED	R MILES	1/08

URS

PAVING PLAN SHEET
STA 460+00 TO STA 470+00

SHEET P77

TRACS NO. 0000 MA MMA SS593 OIC

English

1/25/2008 $TIME$
p:\city_of_glendale\NorthernDCR30\CADD\Plan_Sheets\Ultimate\TT108pl40.dgn

F.W.H.A. REGION	STATE	PROJECT NO.	SHEET NO.	TOTAL SHEETS	RECORD DRAWING
9	AZ.	T195	XX	XX	XXXXX

☐ **REMOVAL /RELOCATE** ☐

1 Remove Pvmt

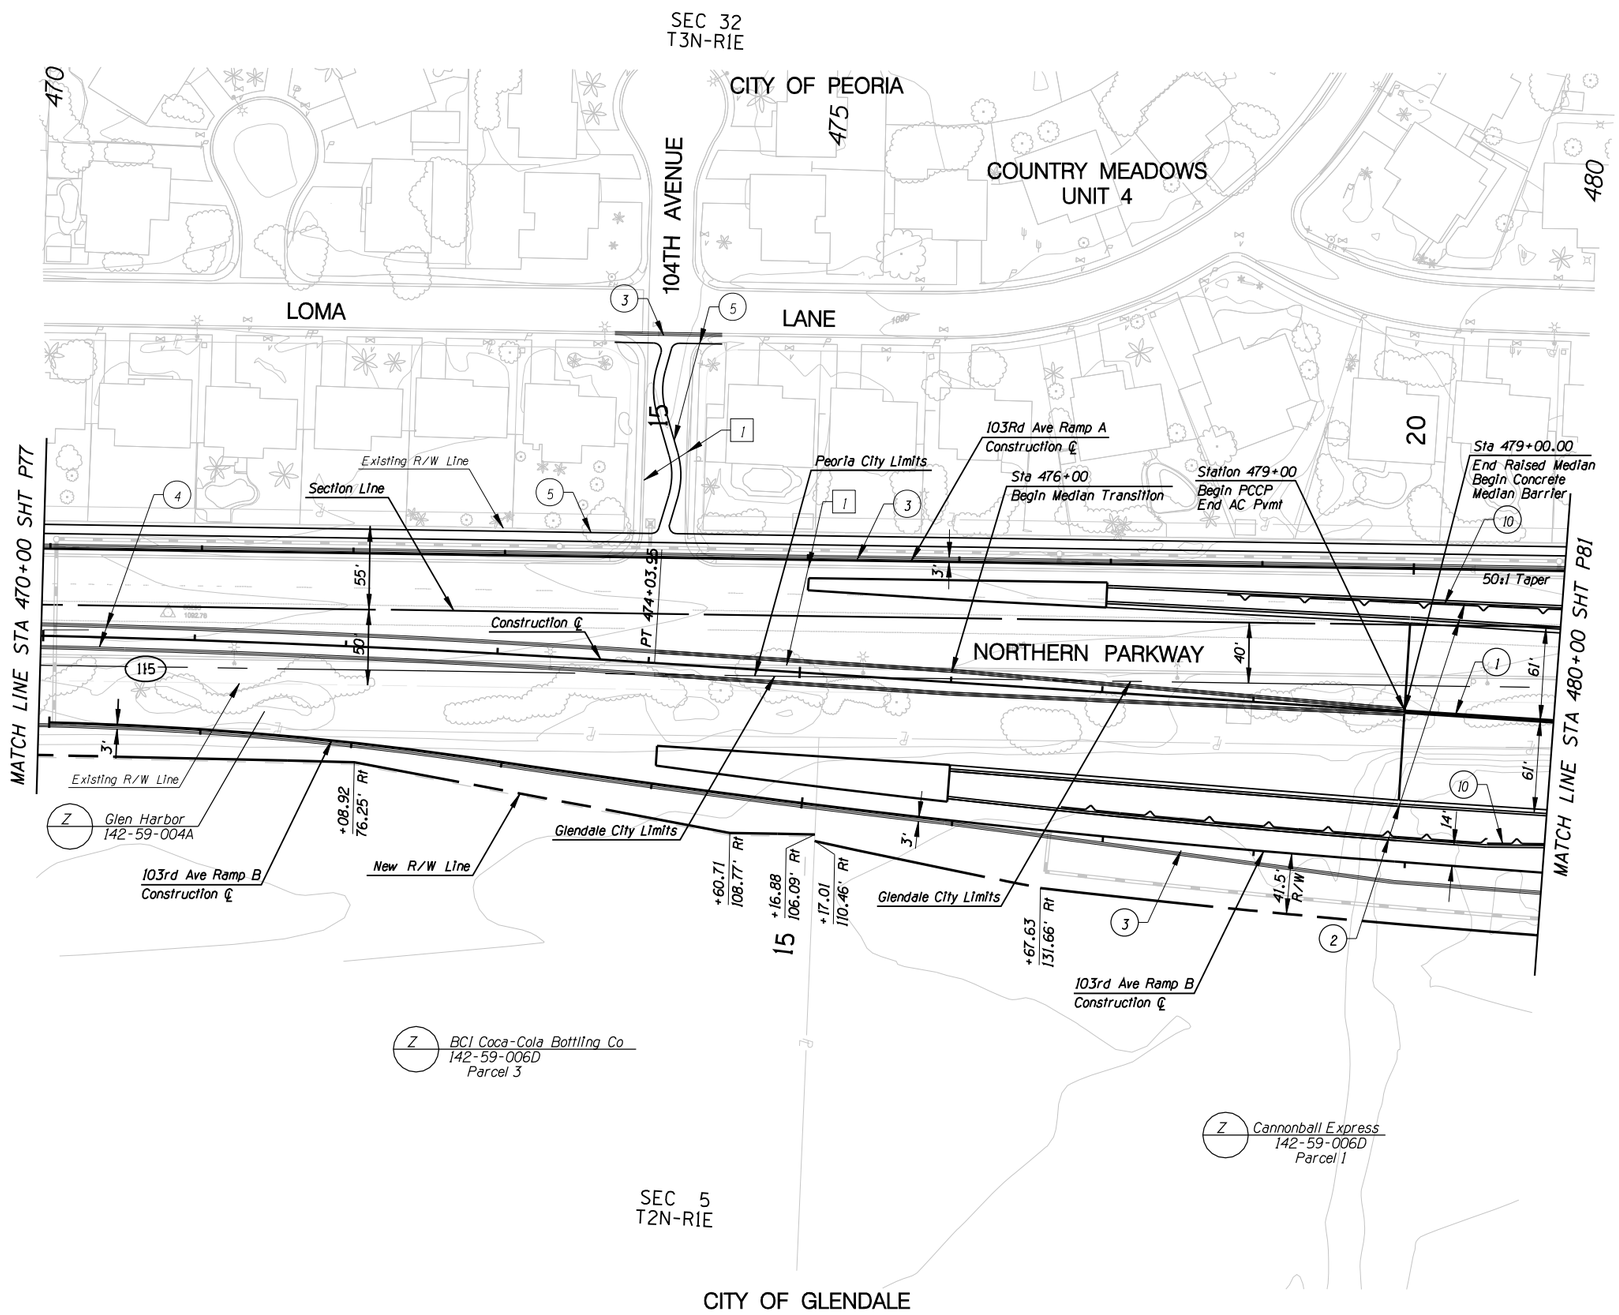

CONSTRUCTION

1. New Median Barrier
2. New Half Barrier
3. New Curb & Gutter
4. New Median Curb
5. New S/W
6.
7.
8.
9.
10. New Retaining Wall

NO.	REVISION	BY	DATE

MARICOPA COUNTY
DEPARTMENT OF TRANSPORTATION
ENGINEERING DIVISION

NORTHERN PARKWAY
LOOP 303 to GRAND AVENUE
PROJECT NO. T195

PRELIMINARY
NOT FOR
CONSTRUCTION

DESIGNED	P T BACA/R HOOKEY	1/08
DRAWN	L WAGNER	1/08
CHECKED	R MILES	1/08

URS

PAVING PLAN SHEET
STA 470+00 TO STA 480+00

SHEET P79

TRACS NO. 0000 MA MMA SS593 01C

1/25/2008 $TIME$
p:*city_of_glendale*NorthernDCR30*CADD*Plan_Sheets*Ultimate*TT108p141.dgn

F.W.H.A. REGION	STATE	PROJECT NO.	SHEET NO.	TOTAL SHEETS	RECORD DRAWING
9	AZ.	T195	XX	XX	XXXXX

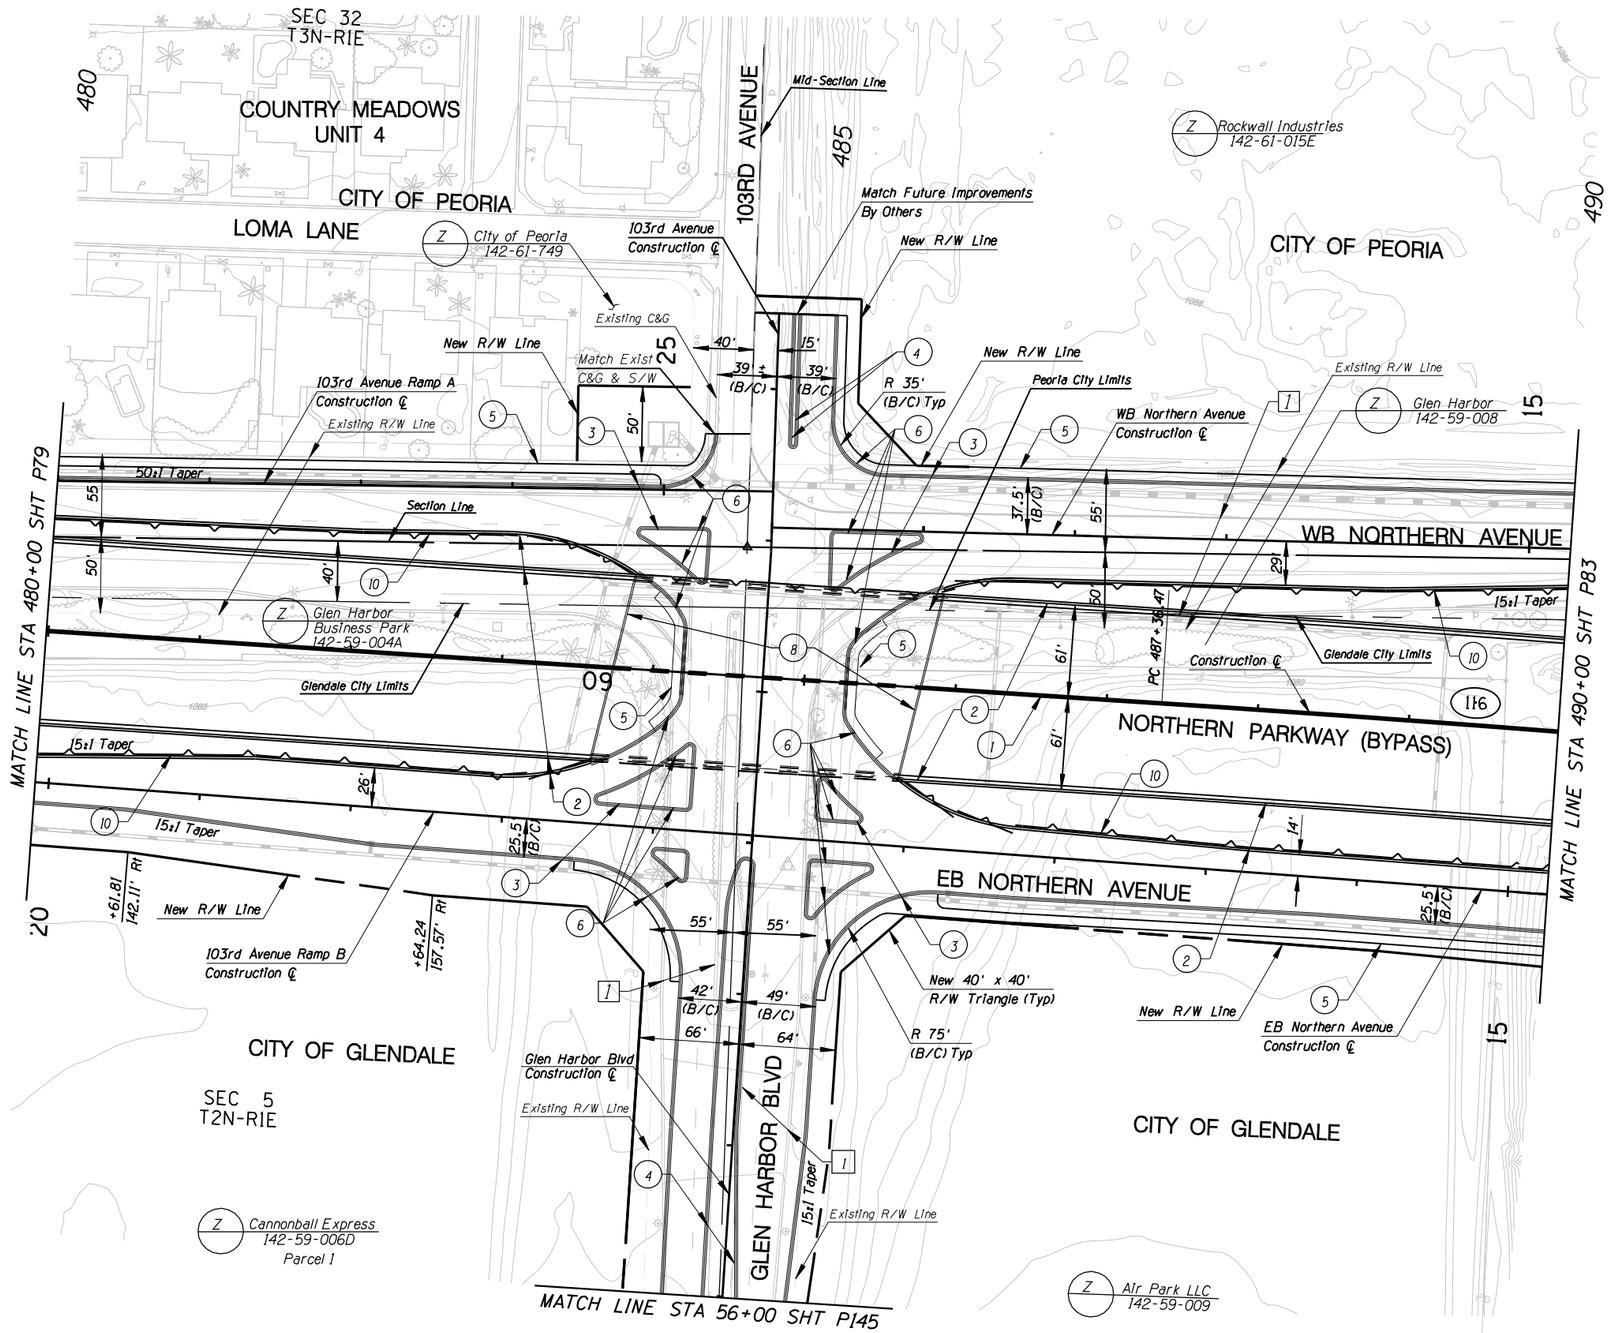

REMOVAL /RELOCATE

1 Remove Pvmt

CONSTRUCTION

1. New Median Barrier
2. New Half barrer
3. New Curb & Gutter
4. New Median Curb
5. New S/W
6. New S/W Ramp
7.
8. New Bridge
9.
10. New Retaining Wall

NO.	REVISION	BY	DATE
3			
2			
1			

MARICOPA COUNTY
DEPARTMENT OF TRANSPORTATION
ENGINEERING DIVISION

NORTHERN PARKWAY
LOOP 303 to GRAND AVENUE
PROJECT NO. T195

PRELIMINARY
NOT FOR
CONSTRUCTION

DESIGNED	P T BACA/R HOOKEY	1/08
DRAWN	L WAGNER	1/08
CHECKED	R MILES	1/08

URS

PAVING PLAN SHEET
STA 480+00 TO STA 490+00

SHEET P81

TRACS NO. 0000 MA MMA SS593 01C

1/25/2008 $TIME$
p:\city_of_glendale\NorthernDCR30\CADD\Plan_Sheets\Ultimate\TT108p142.dgn

F.W.H.A. REGION	STATE	PROJECT NO.	SHEET NO.	TOTAL SHEETS	RECORD DRAWING
9	AZ.	T195	XX	XX	XXXXX

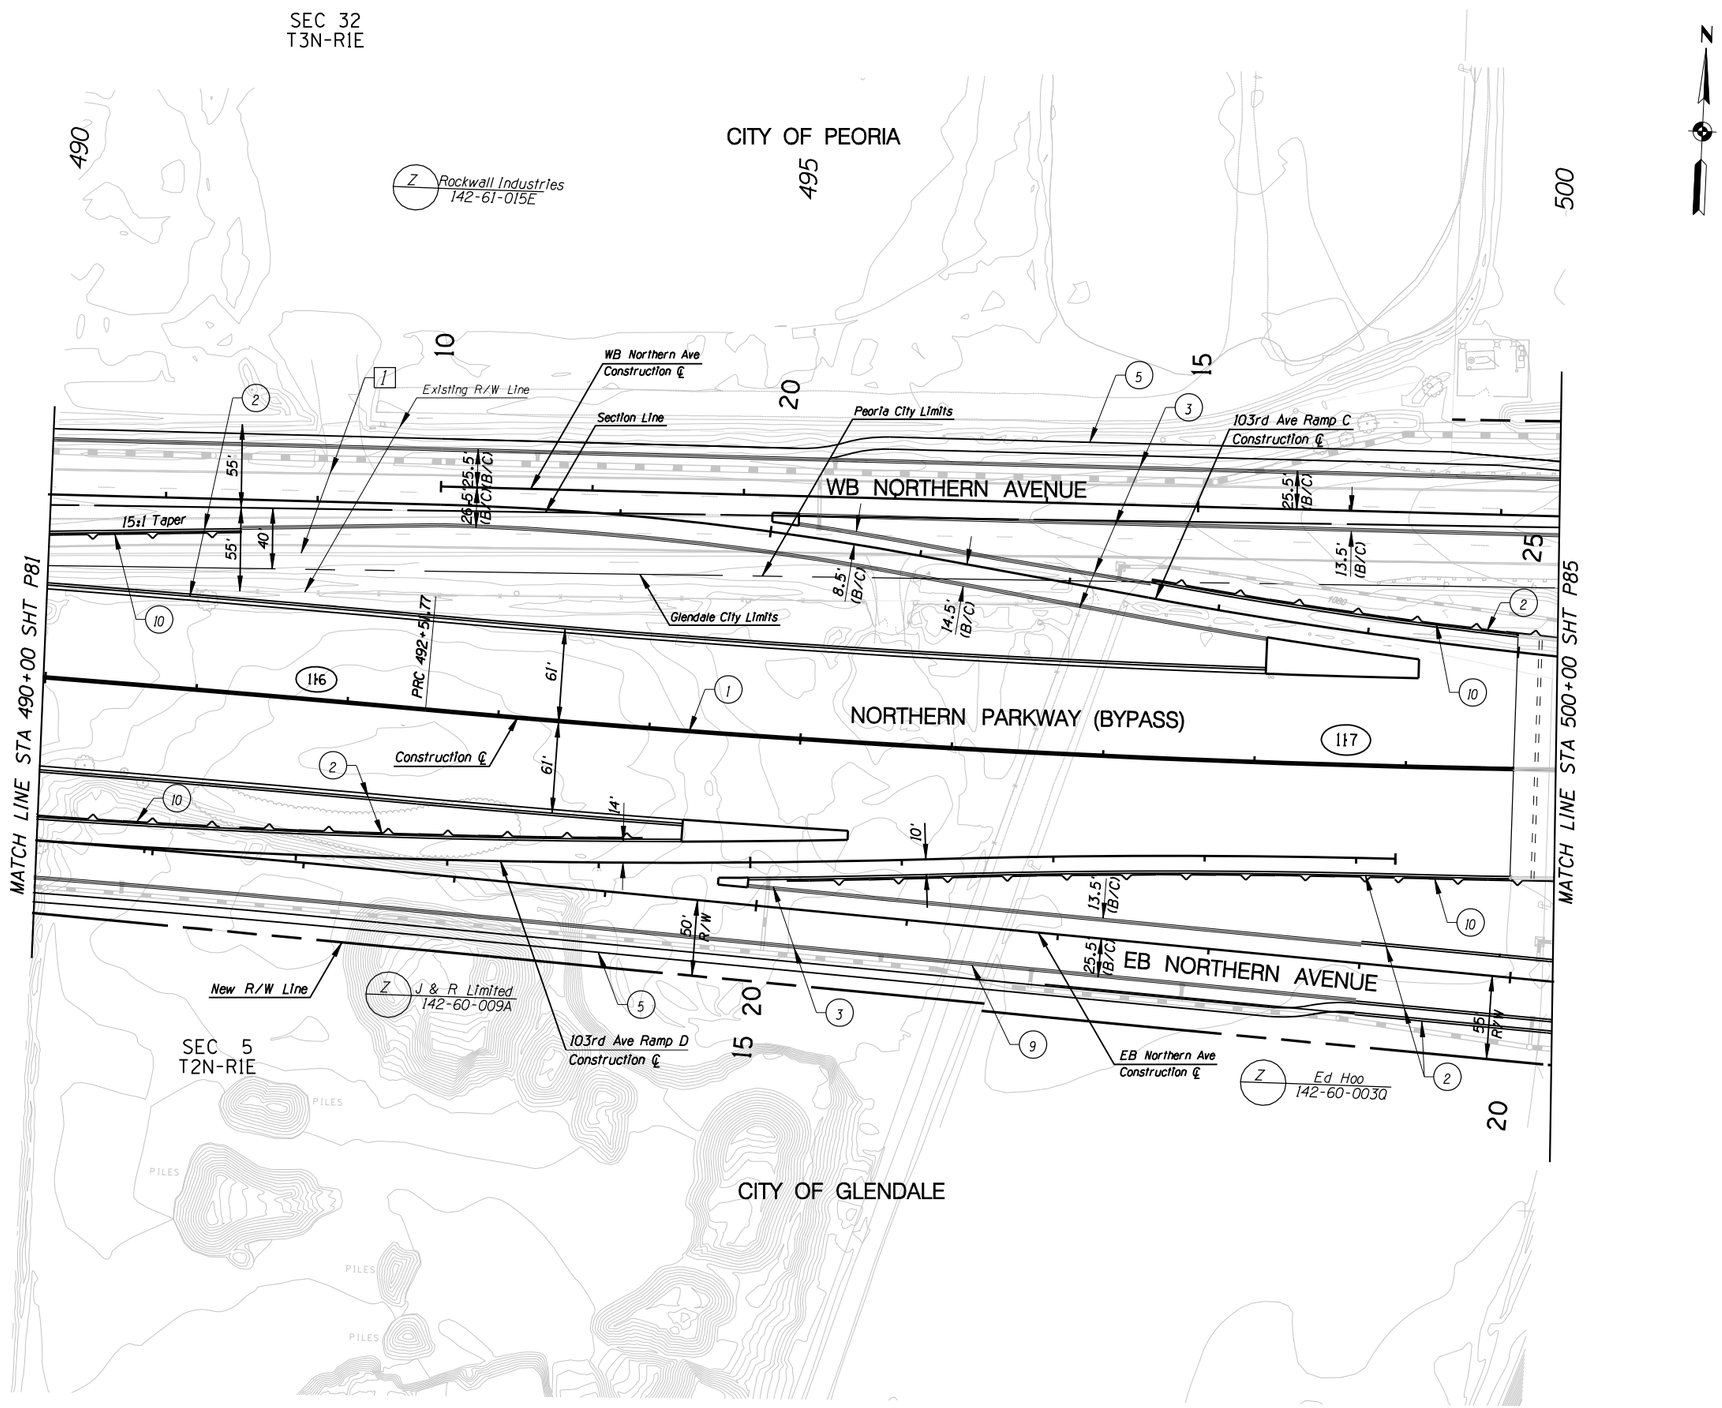

REMOVAL /RELOCATE

1 Remove Pvmt

CONSTRUCTION

1. New Median Barrier
2. New Half Barrier
3. New Curb & Gutter
4.
5. New S/W
6.
7.
8.
9. New D/W at Existing D/W Location
10. New Retaining Wall

NO.	REVISION	BY	DATE
3			
2			
1			

MARICOPA COUNTY
DEPARTMENT OF TRANSPORTATION
ENGINEERING DIVISION

NORTHERN PARKWAY
LOOP 303 to GRAND AVENUE
PROJECT NO. T195

PRELIMINARY NOT FOR CONSTRUCTION

DESIGNED	P T BACA/R HOOKEY	1/08
DRAWN	L WAGNER	1/08
CHECKED	R MILES	1/08

URS

PAVING PLAN SHEET
STA 490+00 TO STA 500+00

SHEET P83

TRACS NO. 0000 MA MMA SS593 01C

English

1/25/2008 $TIME$
p:\city_of_glendale\NorthernDCR30\CADD\Plan_Sheets\Ultimate\TT108p143.dgn

F.W.H.A. REGION	STATE	PROJECT NO.	SHEET NO.	TOTAL SHEETS	RECORD DRAWING
9	AZ.	T195	XX	XX	XXXXX

☐ **REMOVAL /RELOCATE** ☐

1 Remove Pvmt

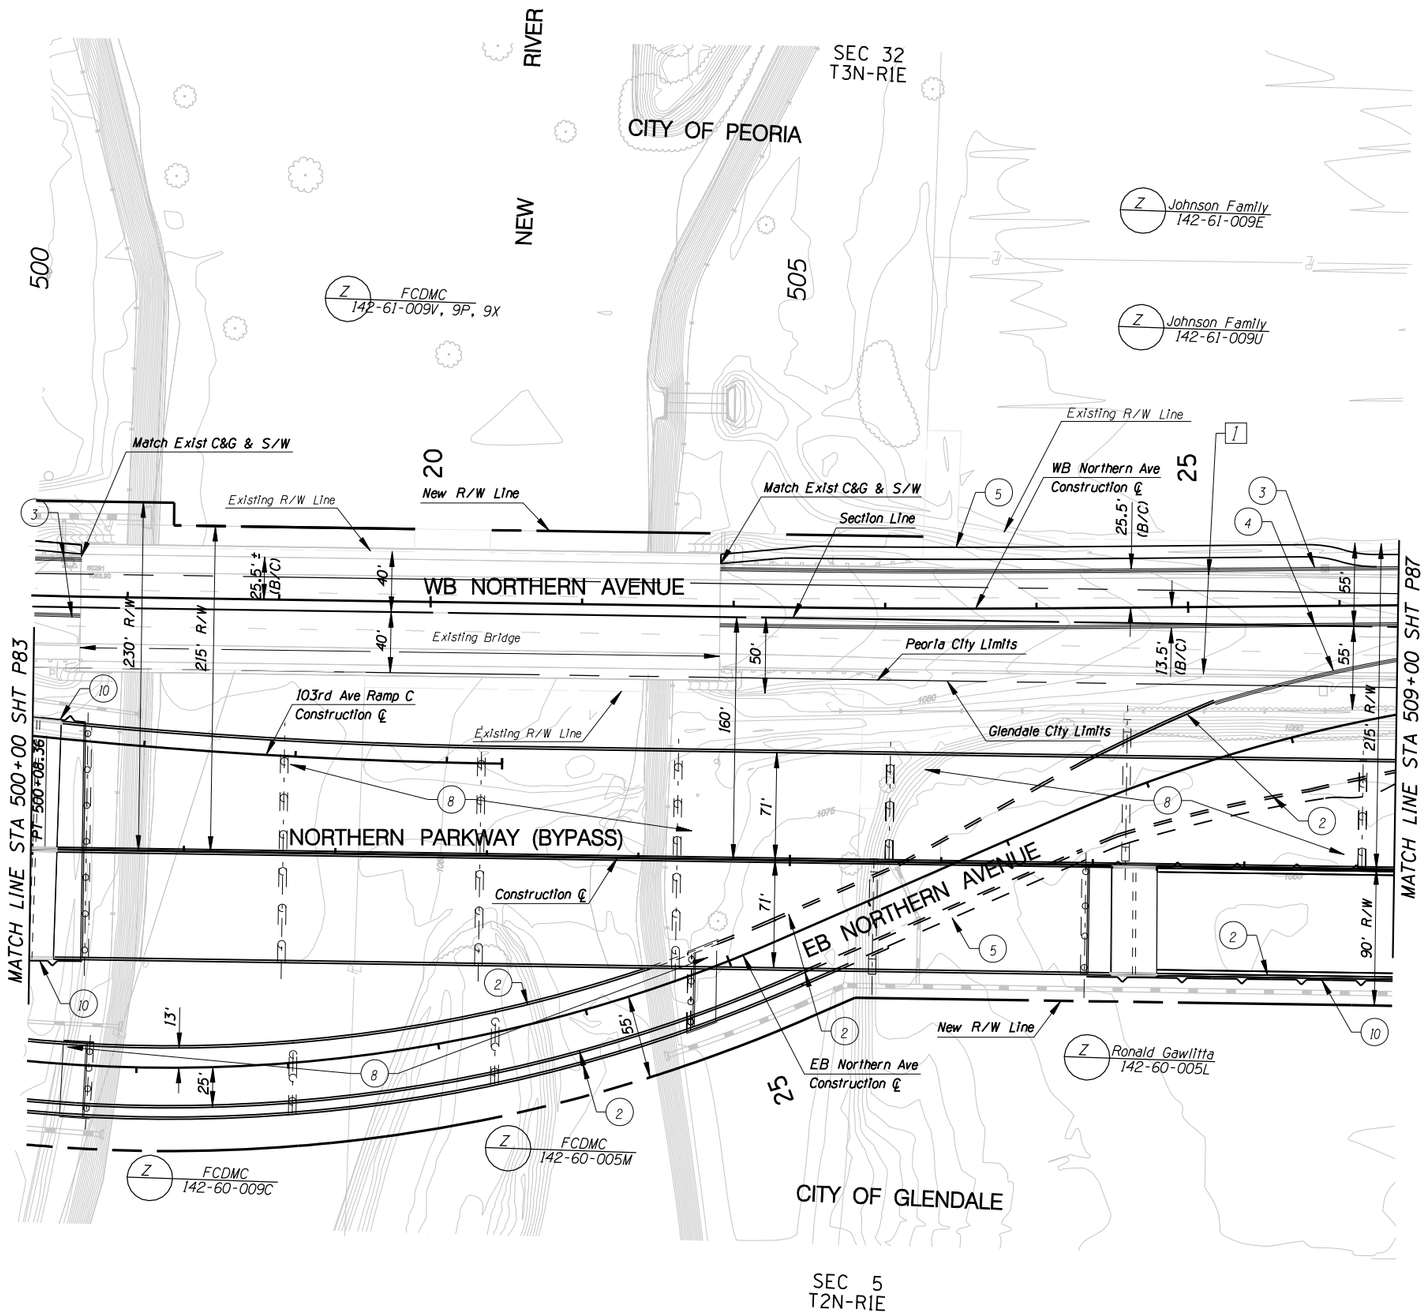

○ **CONSTRUCTION** ○

1. New Median Barrier
2. New Half Barrier (Bridge)
3. New Curb & Gutter
4. New Median Curb
5. New S/W
6.
7.
8. New Bridge
9.
10. New Retaining Wall

NO.	REVISION	BY	DATE

MARICOPA COUNTY
DEPARTMENT OF TRANSPORTATION
ENGINEERING DIVISION

NORTHERN PARKWAY
LOOP 303 to GRAND AVENUE
PROJECT NO. T195

PRELIMINARY
NOT FOR
CONSTRUCTION

DESIGNED	P T BACA/R HOOKEY	1/08
DRAWN	L WAGNER	1/08
CHECKED	R MILES	1/08

URS

PAVING PLAN SHEET
STA 500+00 TO STA 509+00

SHEET
P85

TRACS NO. 0000 MA MMA SS593 OIC

1/25/2008 $TIME$
p:\city_of_glendale\NorthernDCR30\CADD\Plan_Sheets\Ultimate\TT108p144.dgn

F.W.H.A. REGION	STATE	PROJECT NO.	SHEET NO.	TOTAL SHEETS	RECORD DRAWING
9	AZ.	T195	XX	XX	XXXXX

☐ **REMOVAL /RELOCATE** ☐

1 Remove Pvmt

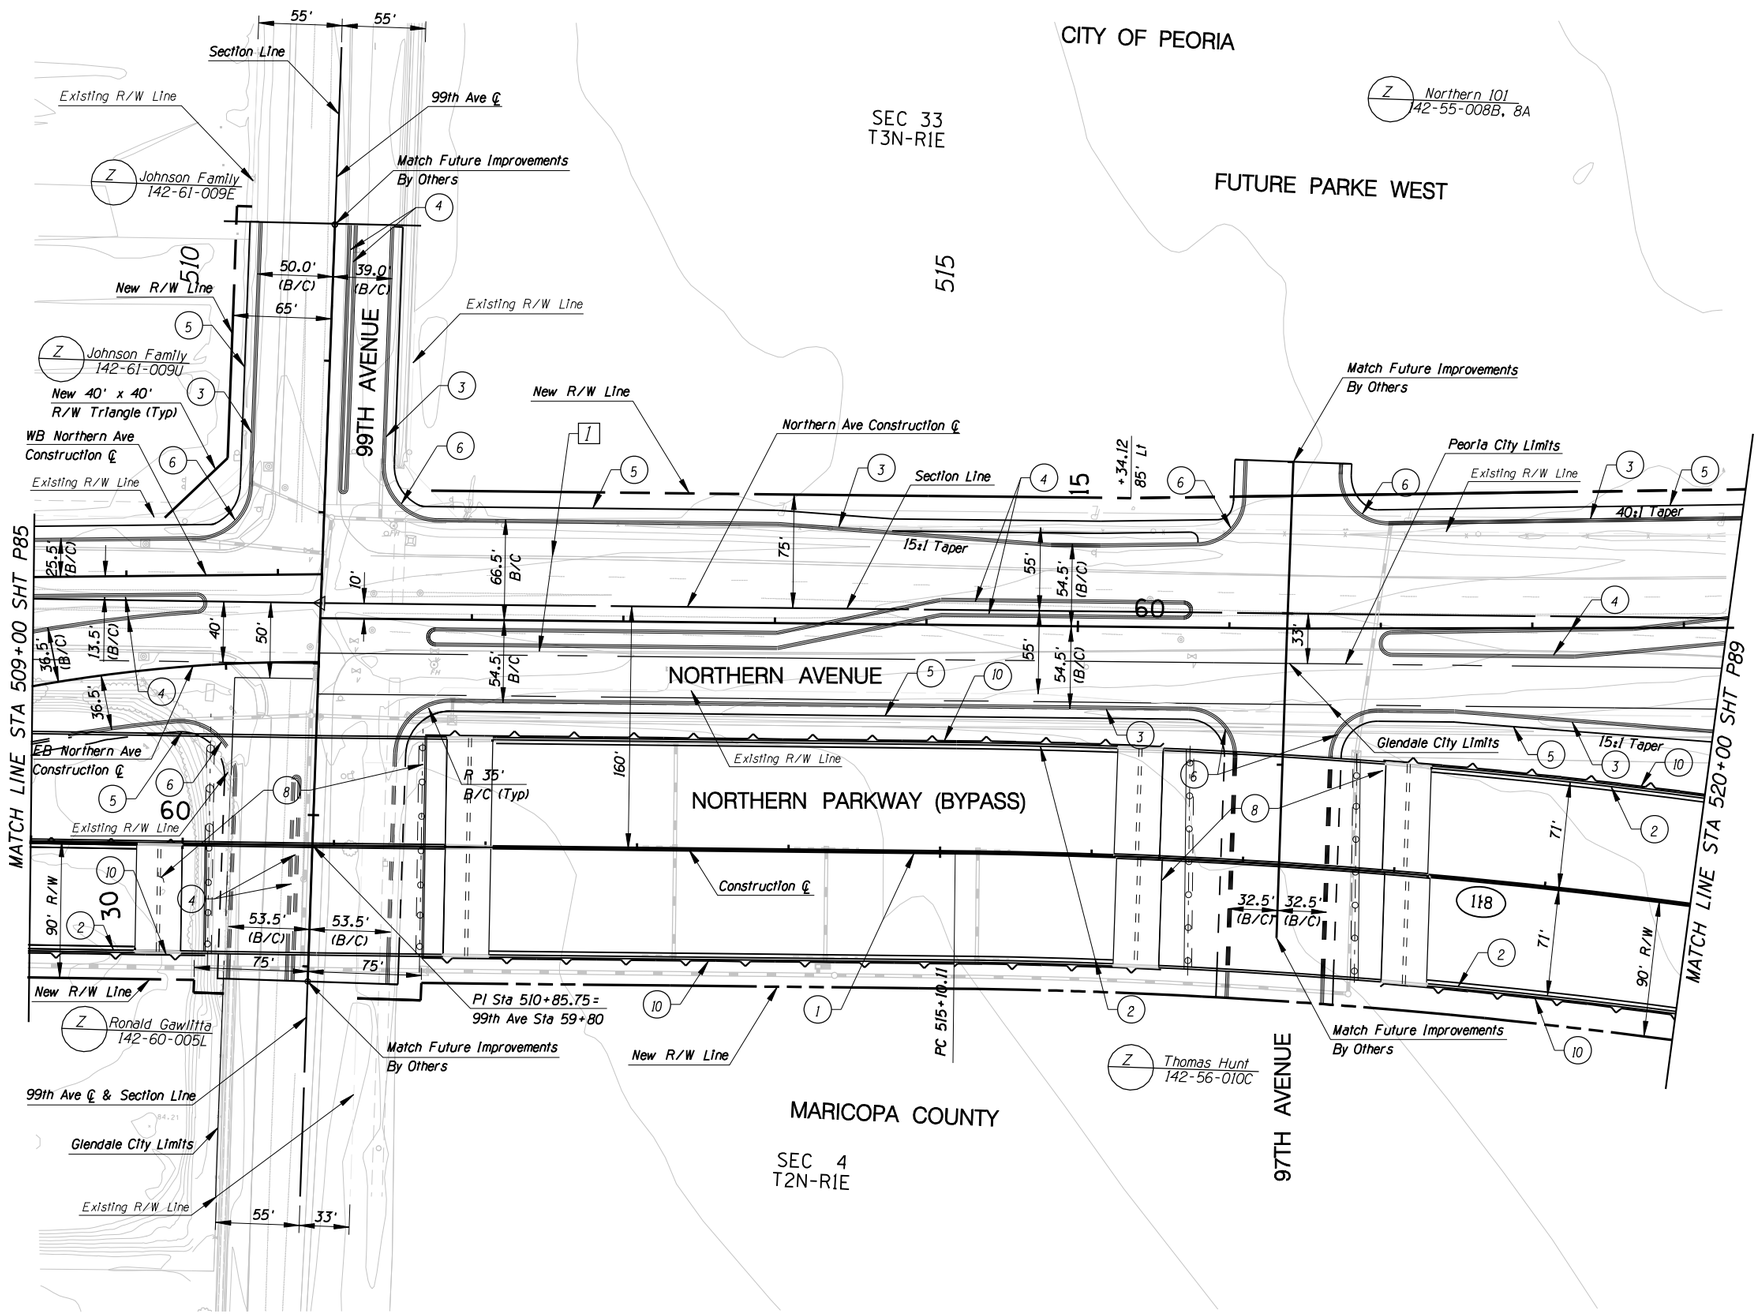

○ **CONSTRUCTION** ○

1. New Median Barrier
2. New Half Barrier
3. New Curb & Gutter
4. New Median Curb
5. New S/W
6. New S/W Ramp
7.
8. New Bridge
9.
10. New Retaining Wall

NO.	REVISION	BY	DATE
1			
2			
3			
4			

MARICOPA COUNTY
DEPARTMENT OF TRANSPORTATION
ENGINEERING DIVISION

NORTHERN PARKWAY
LOOP 303 to GRAND AVENUE
PROJECT NO. T195

PRELIMINARY
NOT FOR
CONSTRUCTION

DESIGNED	P T BACA/R HOOKEY	1/08
DRAWN	L WAGNER	1/08
CHECKED	R MILES	1/08

URS

PAVING PLAN SHEET
STA 509+00 TO STA 520+00

SHEET P87

TRACS NO. 0000 MA MMA SS593 01C

1/25/2008 $TIME$
p:*city_of_glendale\NorthernDCR30*CADD*Plan_Sheets*Ultimate*T108p145.dgn

F.W.H.A. REGION	STATE	PROJECT NO.	SHEET NO.	TOTAL SHEETS	RECORD DRAWING
9	AZ.	T195	XX	XX	XXXXX

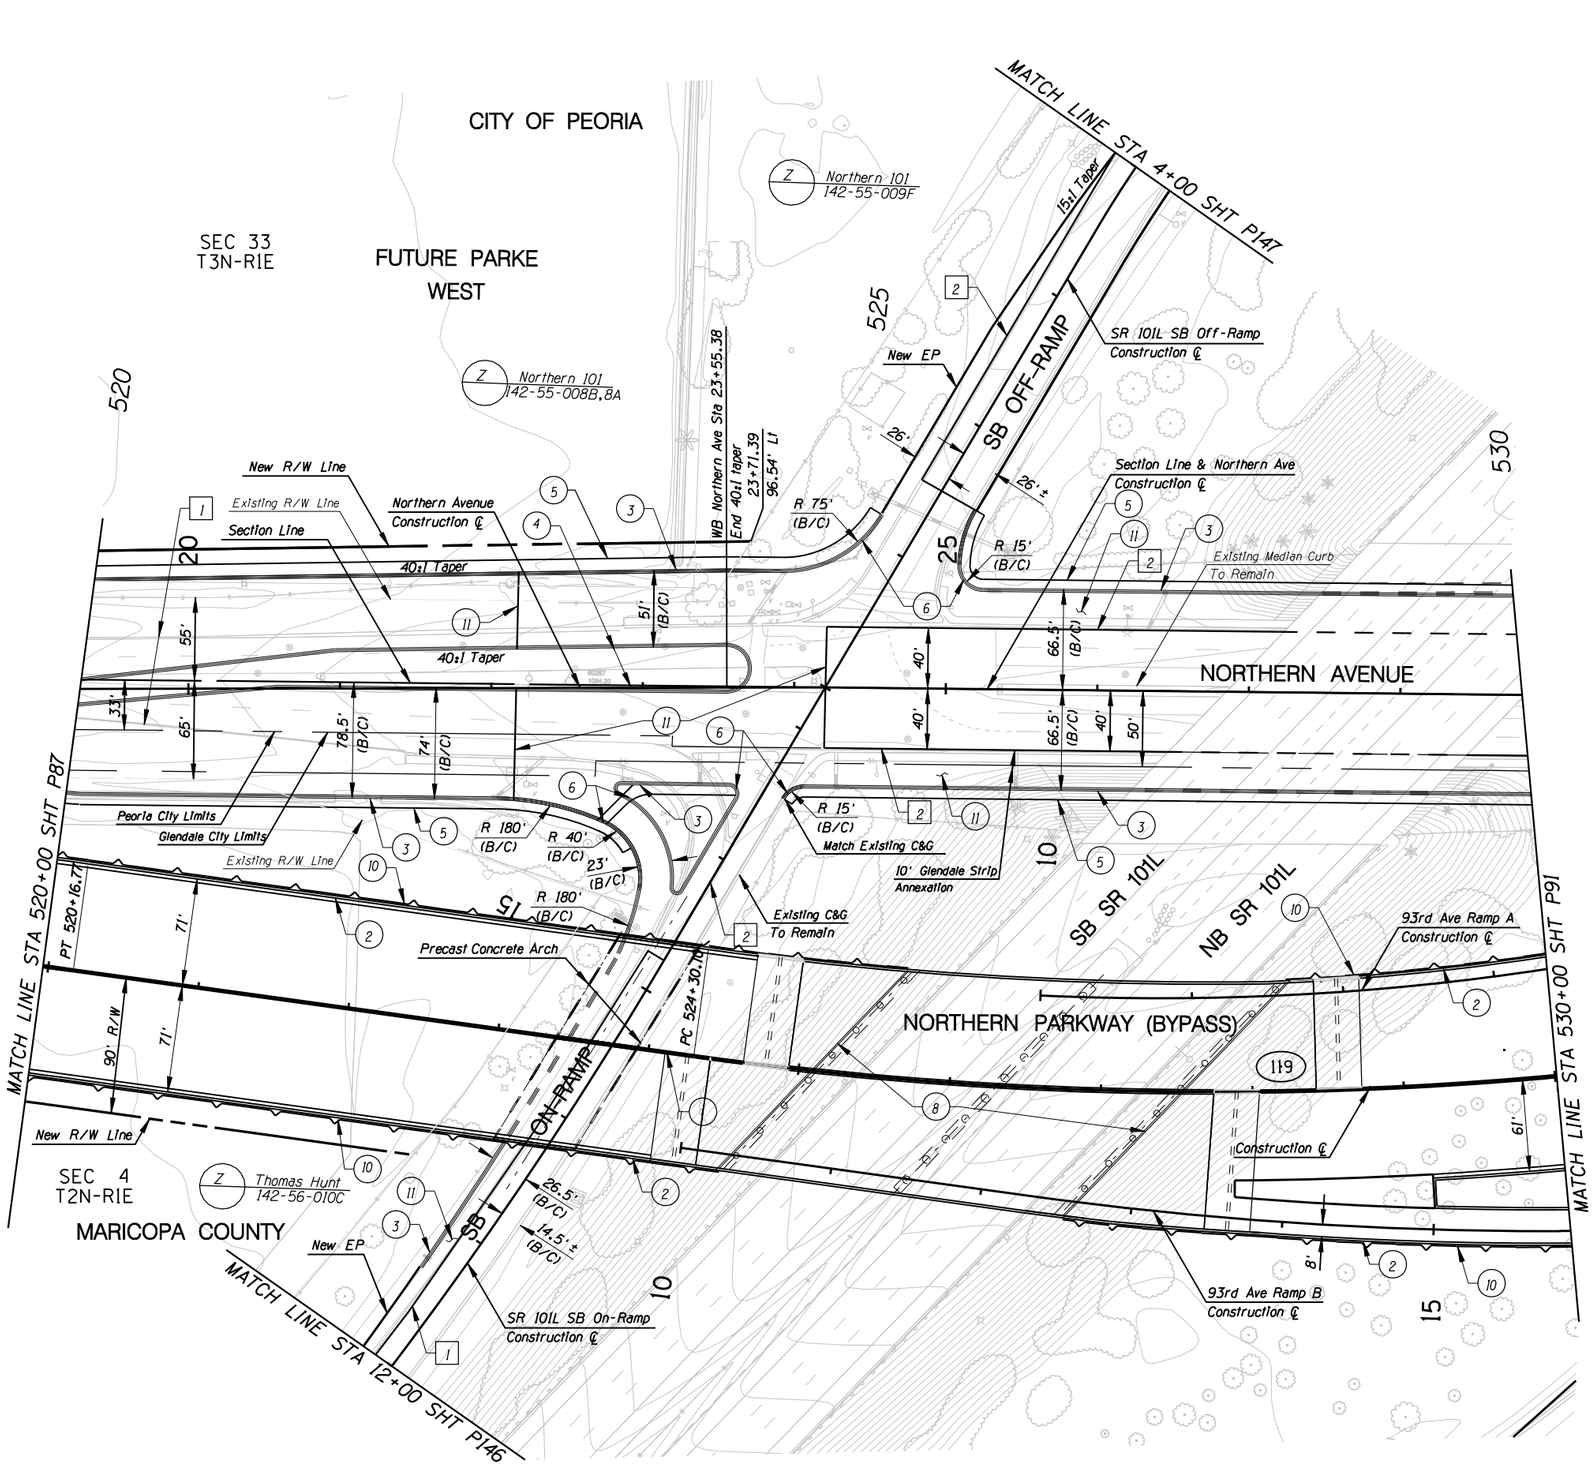

REMOVAL /RELOCATE

1. Remove Pvmt
2. Sawcut

CONSTRUCTION

1. New Median Barrier
2. New Half Barrier
3. New Curb & Gutter
4. New Median Curb
5. New S/W
6. New S/W Ramp
7.
8. New Bridge
9.
10. New Retaining Wall
11. New PCCP

NO.	REVISION	BY	DATE
3			
2			
1			

MARICOPA COUNTY
DEPARTMENT OF TRANSPORTATION
ENGINEERING DIVISION

NORTHERN PARKWAY
LOOP 303 to GRAND AVENUE
PROJECT NO. T195

PRELIMINARY
NOT FOR
CONSTRUCTION

DESIGNED	P T BACA/R HOOKEY	1/08
DRAWN	L WAGNER	1/08
CHECKED	R MILES	1/08

URS

PAVING PLAN SHEET
STA 520+00 TO STA 530+00

SHEET P89

TRACS NO. 0000 MA MMA SS593 01C

1/25/2008 $TIME$
p:\city_of_glendale\NorthernDCR30\CADD\Plan_Sheets\Ultimate\TT108p146.dgn