F.W.H.A. REGION	STATE	PROJECT NO.	SHEET NO.	TOTAL SHEETS	RECORD DRAWING
9	AZ.	T195	XX	XX	XXXXX

☐ **REMOVAL /RELOCATE** ☐

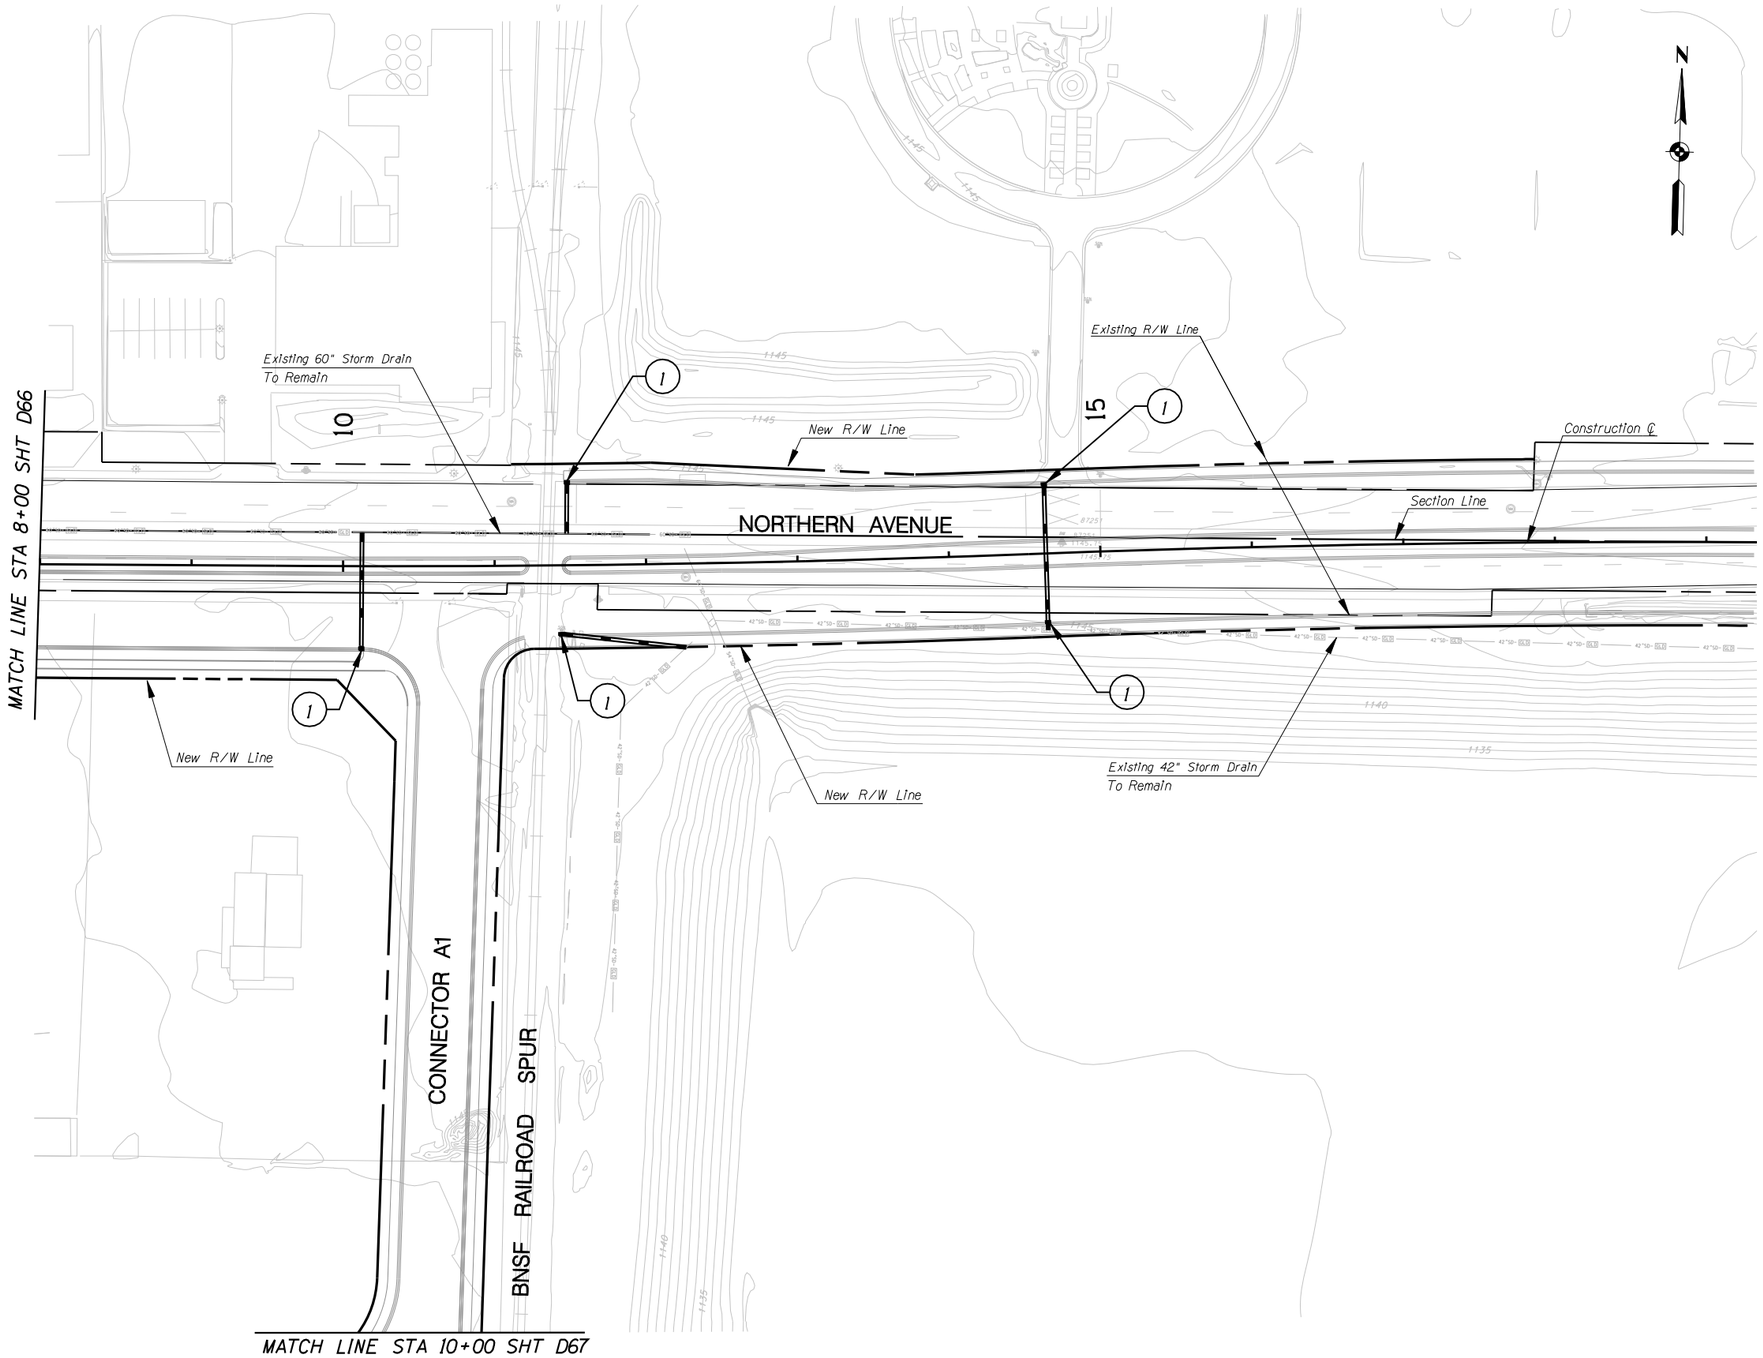

○ **CONSTRUCTION** ○

(1) New 24" Storm Drain w/ Catch Basin, MAG Std Det 533-2

NO.	REVISION	BY	DATE
3			
2			
1			

MARICOPA COUNTY
DEPARTMENT OF TRANSPORTATION
ENGINEERING DIVISION

NORTHERN PARKWAY
LOOP 303 to GRAND AVENUE
PROJECT NO. T195

PRELIMINARY NOT FOR CONSTRUCTION

DESIGNED	D. STOUGH	1/08
DRAWN	L. WAGNER	1/08
CHECKED	R. MILES	1/08

URS

TWO WORKING DAYS BEFORE YOU DIG, CALL **602-263-1100** BLUE STAKE

NORTHERN AVENUE DRAINAGE PLAN
STA 8+00 TO STA 20+00

SHEET D86

TRACS NO. 0000 MA MMA SS593 01C

English

1/28/2008
p:\city_of_glendale\NorthernDCR30\CADD\Plan_Sheets\Ultimate\Drainage\TT108chan86.dgn