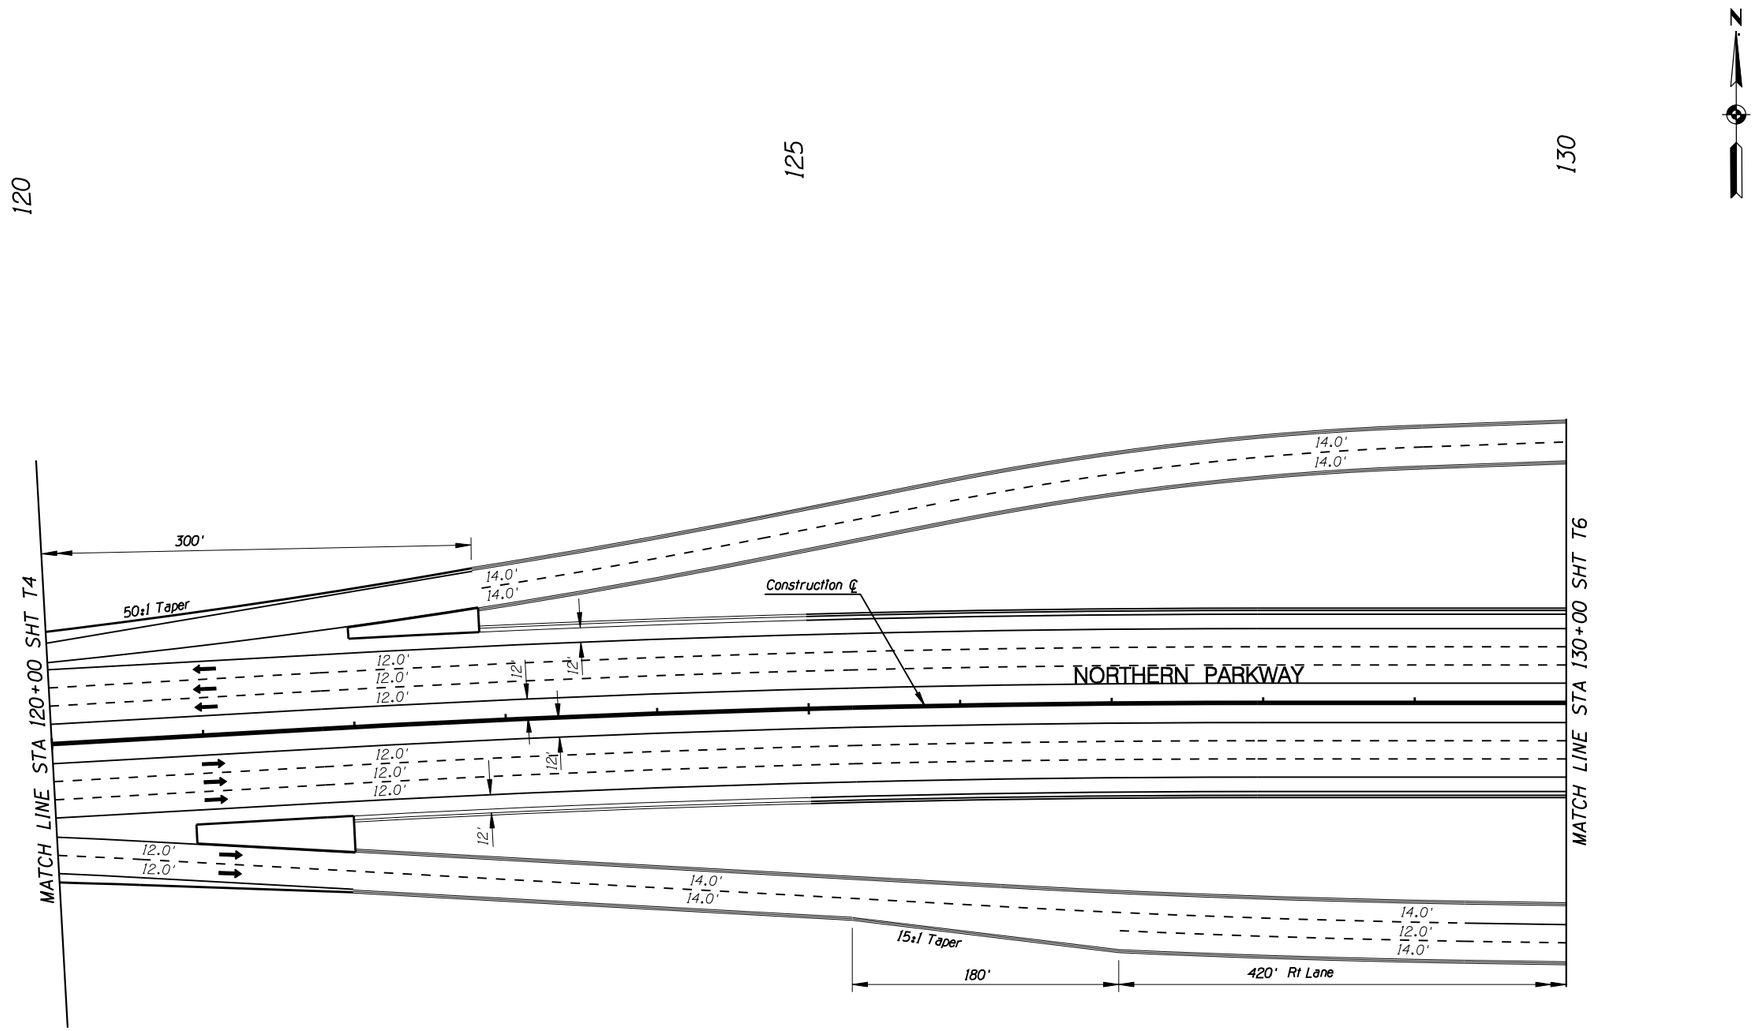


| F.W.H.A. REGION | STATE | PROJECT NO. | SHEET NO. | TOTAL SHEETS | RECORD DRAWING |
|---|---|---|---|---|---|
| 9 | AZ. | T195 | XX | XX | XXXXX |

☐ **REMOVAL /RELOCATE** ☐

1

◯ **CONSTRUCTION** ◯

1

| NO. | REVISION | BY | DATE |
|---|---|---|---|
| 3 | | | |
| 2 | | | |
| 1 | | | |

**MARICOPA COUNTY**
**DEPARTMENT OF TRANSPORTATION**
**ENGINEERING DIVISION**

NORTHERN PARKWAY
LOOP 303 to GRAND AVENUE
PROJECT NO. T195

PRELIMINARY
NOT FOR
CONSTRUCTION

| | | |
|---|---|---|
| DESIGNED | P T BACA/R HOOKEY | 1/08 |
| DRAWN | L WAGNER | 1/08 |
| CHECKED | R MILES | 1/08 |

**URS**

STRIPING PLAN
STA 120+00 TO STA 130+00

SHEET
T5

TRACS NO. 0000 MA MMA SS593 OIC

2/6/2008 $TIME$
P:\City_of_Glendale\NorthernDCR30\cadd\Plan_Sheets\Ultimate\striping\TT108tr06.dgn

English

| F.W.H.A. REGION | STATE | PROJECT NO. | SHEET NO. | TOTAL SHEETS | RECORD DRAWING |
|---|---|---|---|---|---|
| 9 | AZ. | T195 | XX | XX | XXXXX |

☐ **REMOVAL /RELOCATE** ☐

1

○ **CONSTRUCTION** ○

1

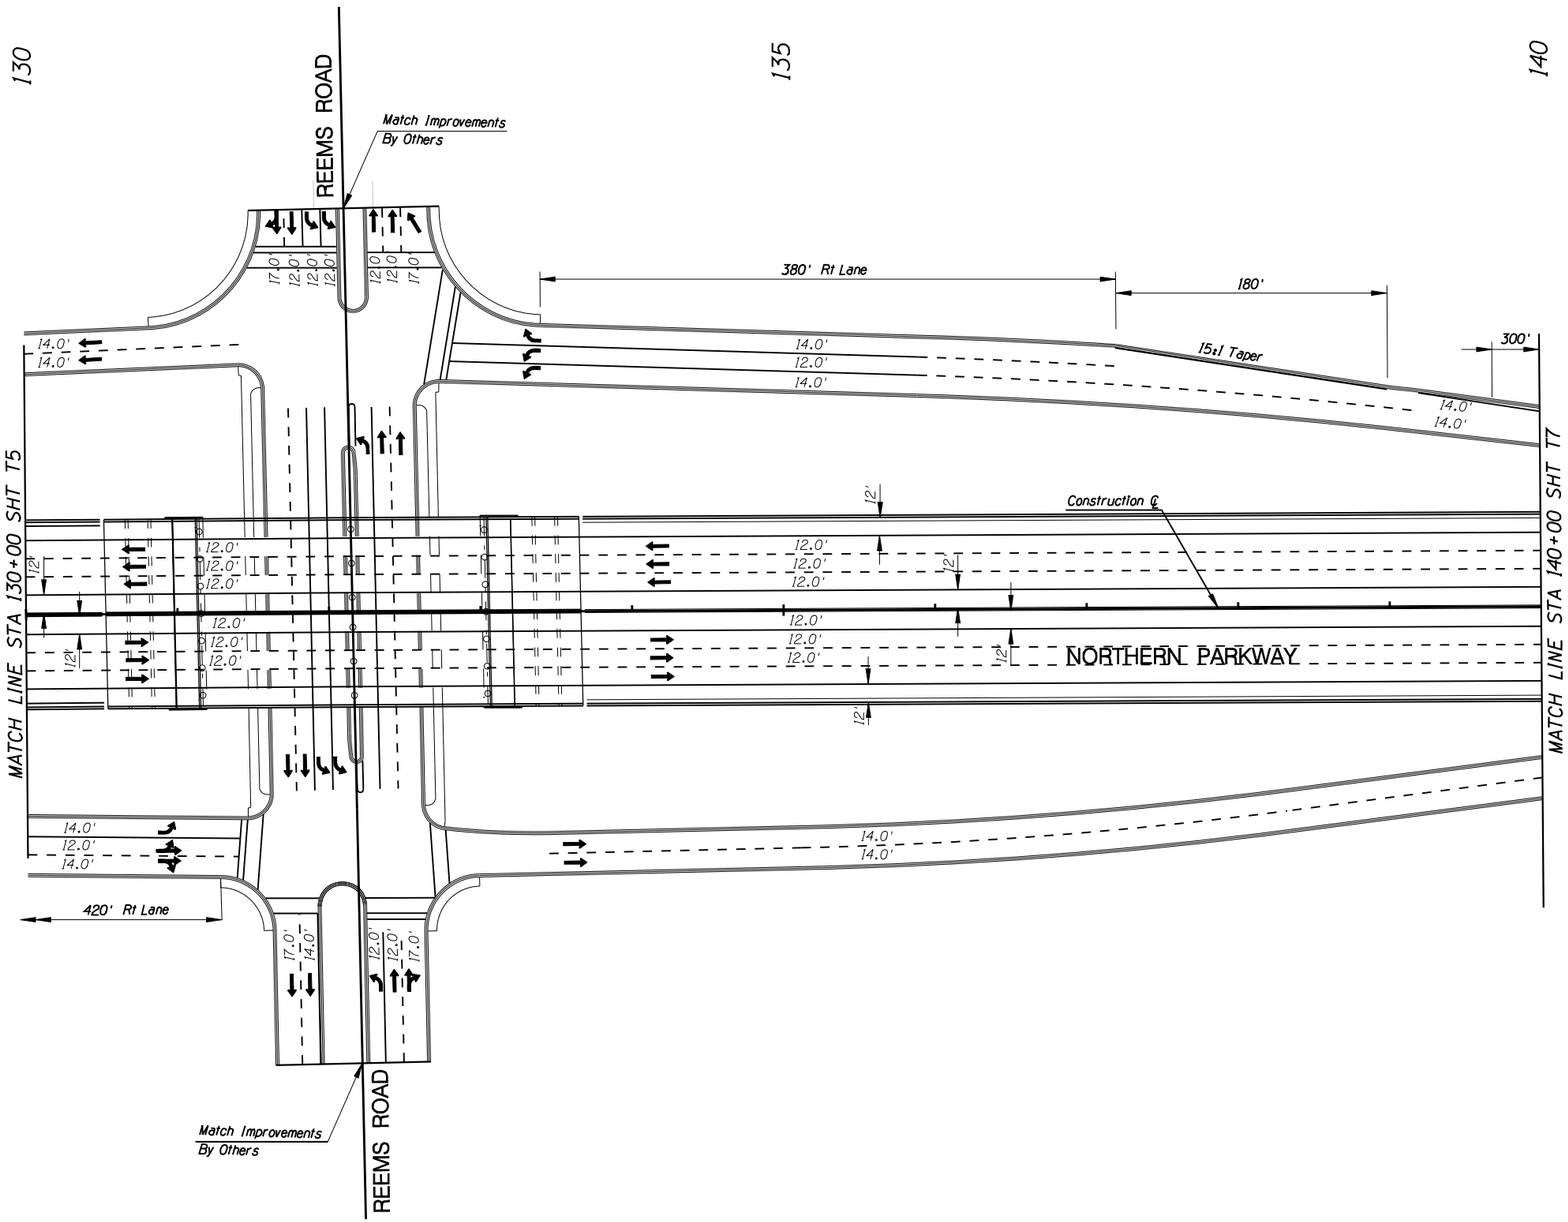


| NO. | REVISION | BY | DATE |
|---|---|---|---|
| 3 | | | |
| 2 | | | |
| 1 | | | |

**MARICOPA COUNTY**
**DEPARTMENT OF TRANSPORTATION**
**ENGINEERING DIVISION**

NORTHERN PARKWAY
LOOP 303 to GRAND AVENUE
PROJECT NO. T195

PRELIMINARY
NOT FOR
CONSTRUCTION

| | | |
|---|---|---|
| DESIGNED | P T BACA/R HOOKEY | 1/08 |
| DRAWN | L WAGNER | 1/08 |
| CHECKED | R MILES | 1/08 |

**URS**

STRIPING PLAN
STA 130+00 TO STA 140+00

SHEET T6

TRACS NO. 0000 MA MMA SS593 01C

2/6/2008 $TIME$
P:\City_of_Glendale\NorthernDCR30\cadd\Plan_Sheets\Ultimate\striping\TT108tr07.dgn

English

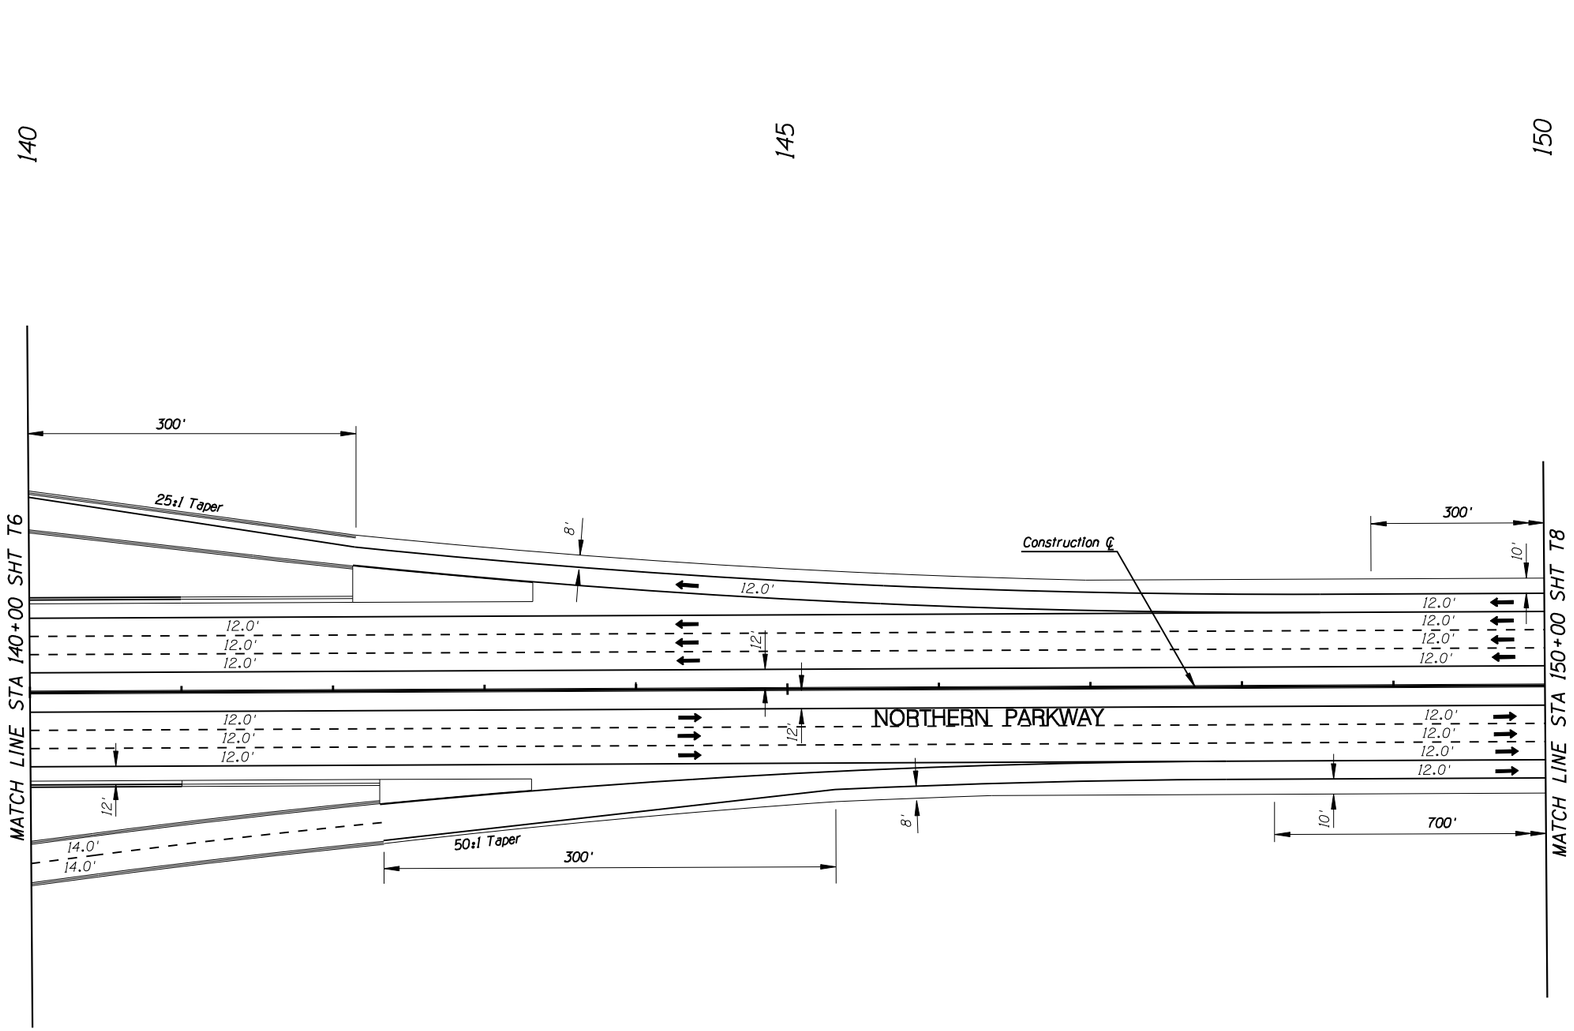


| F.W.H.A. REGION | STATE | PROJECT NO. | SHEET NO. | TOTAL SHEETS | RECORD DRAWING |
|---|---|---|---|---|---|
| 9 | AZ. | T195 | XX | XX | XXXXX |

☐ **REMOVAL /RELOCATE** ☐

1

○ **CONSTRUCTION** ○

1

| NO. | REVISION | BY | DATE |
|---|---|---|---|
| 3 | | | |
| 2 | | | |
| 1 | | | |

**MARICOPA COUNTY**
**DEPARTMENT OF TRANSPORTATION**
**ENGINEERING DIVISION**

NORTHERN PARKWAY
LOOP 303 to GRAND AVENUE
PROJECT NO. T195

PRELIMINARY
NOT FOR
CONSTRUCTION

| | | |
|---|---|---|
| DESIGNED | P T BACA/R HOOKEY | 1/08 |
| DRAWN | L WAGNER | 1/08 |
| CHECKED | R MILES | 1/08 |

**URS**

STRIPING PLAN
STA 140+00 TO STA 150+00

SHEET T7

TRACS NO. 0000 MA MMA SS593 OIC

English

2/6/2008 $TIME$
P:\City_of_Glendale\NorthernDCR30\cadd\Plan_Sheets\Ultimate\striping\TT108tr08.dgn

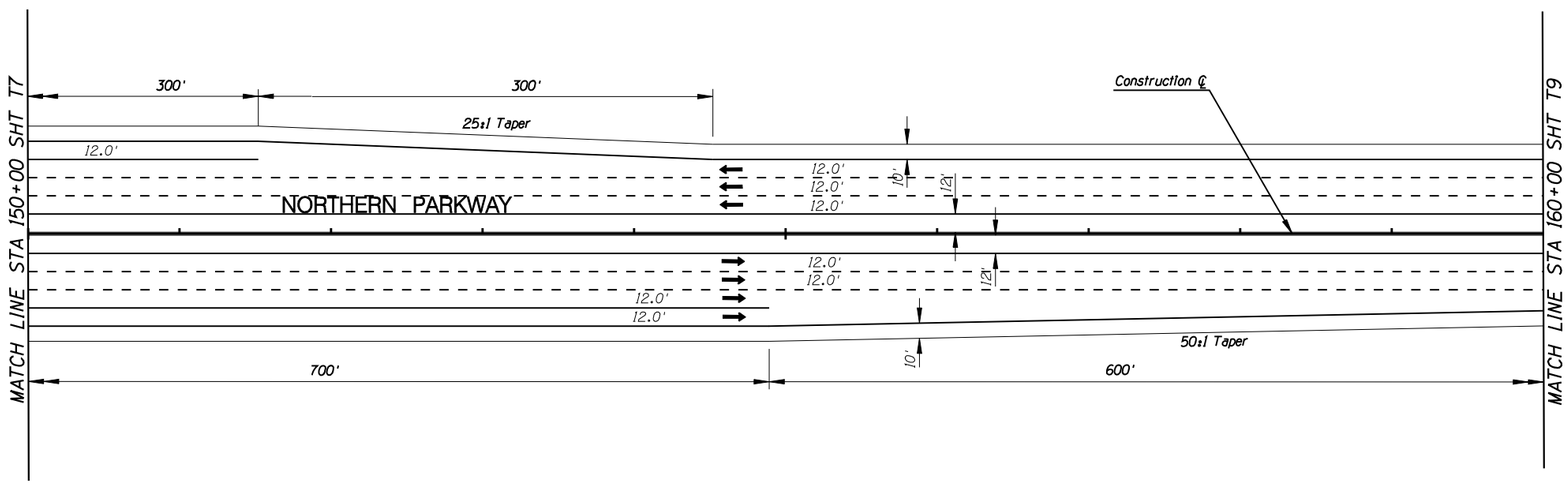


| F.W.H.A. REGION | STATE | PROJECT NO. | SHEET NO. | TOTAL SHEETS | RECORD DRAWING |
|---|---|---|---|---|---|
| 9 | AZ. | T195 | XX | XX | XXXXX |

☐ **REMOVAL /RELOCATE** ☐

1

◯ **CONSTRUCTION** ◯

1

| NO. | REVISION | BY | DATE |
|---|---|---|---|
| 3 | | | |
| 2 | | | |
| 1 | | | |

**MARICOPA COUNTY**
**DEPARTMENT OF TRANSPORTATION**
**ENGINEERING DIVISION**

NORTHERN PARKWAY
LOOP 303 to GRAND AVENUE
PROJECT NO. T195

PRELIMINARY NOT FOR CONSTRUCTION

| | | |
|---|---|---|
| DESIGNED | P T BACA/R HOOKEY | 1/08 |
| DRAWN | L WAGNER | 1/08 |
| CHECKED | R MILES | 1/08 |

URS

STRIPING PLAN
STA 150+00 TO STA 160+00

SHEET T8

TRACS NO. 0000 MA MMA SS593 01C

English

2/6/2008 $TIME$
P:*City_of_Glendale*NorthernDCR30*cadd*Plan_Sheets*Ultimate*striping*TT108tr09.dgn