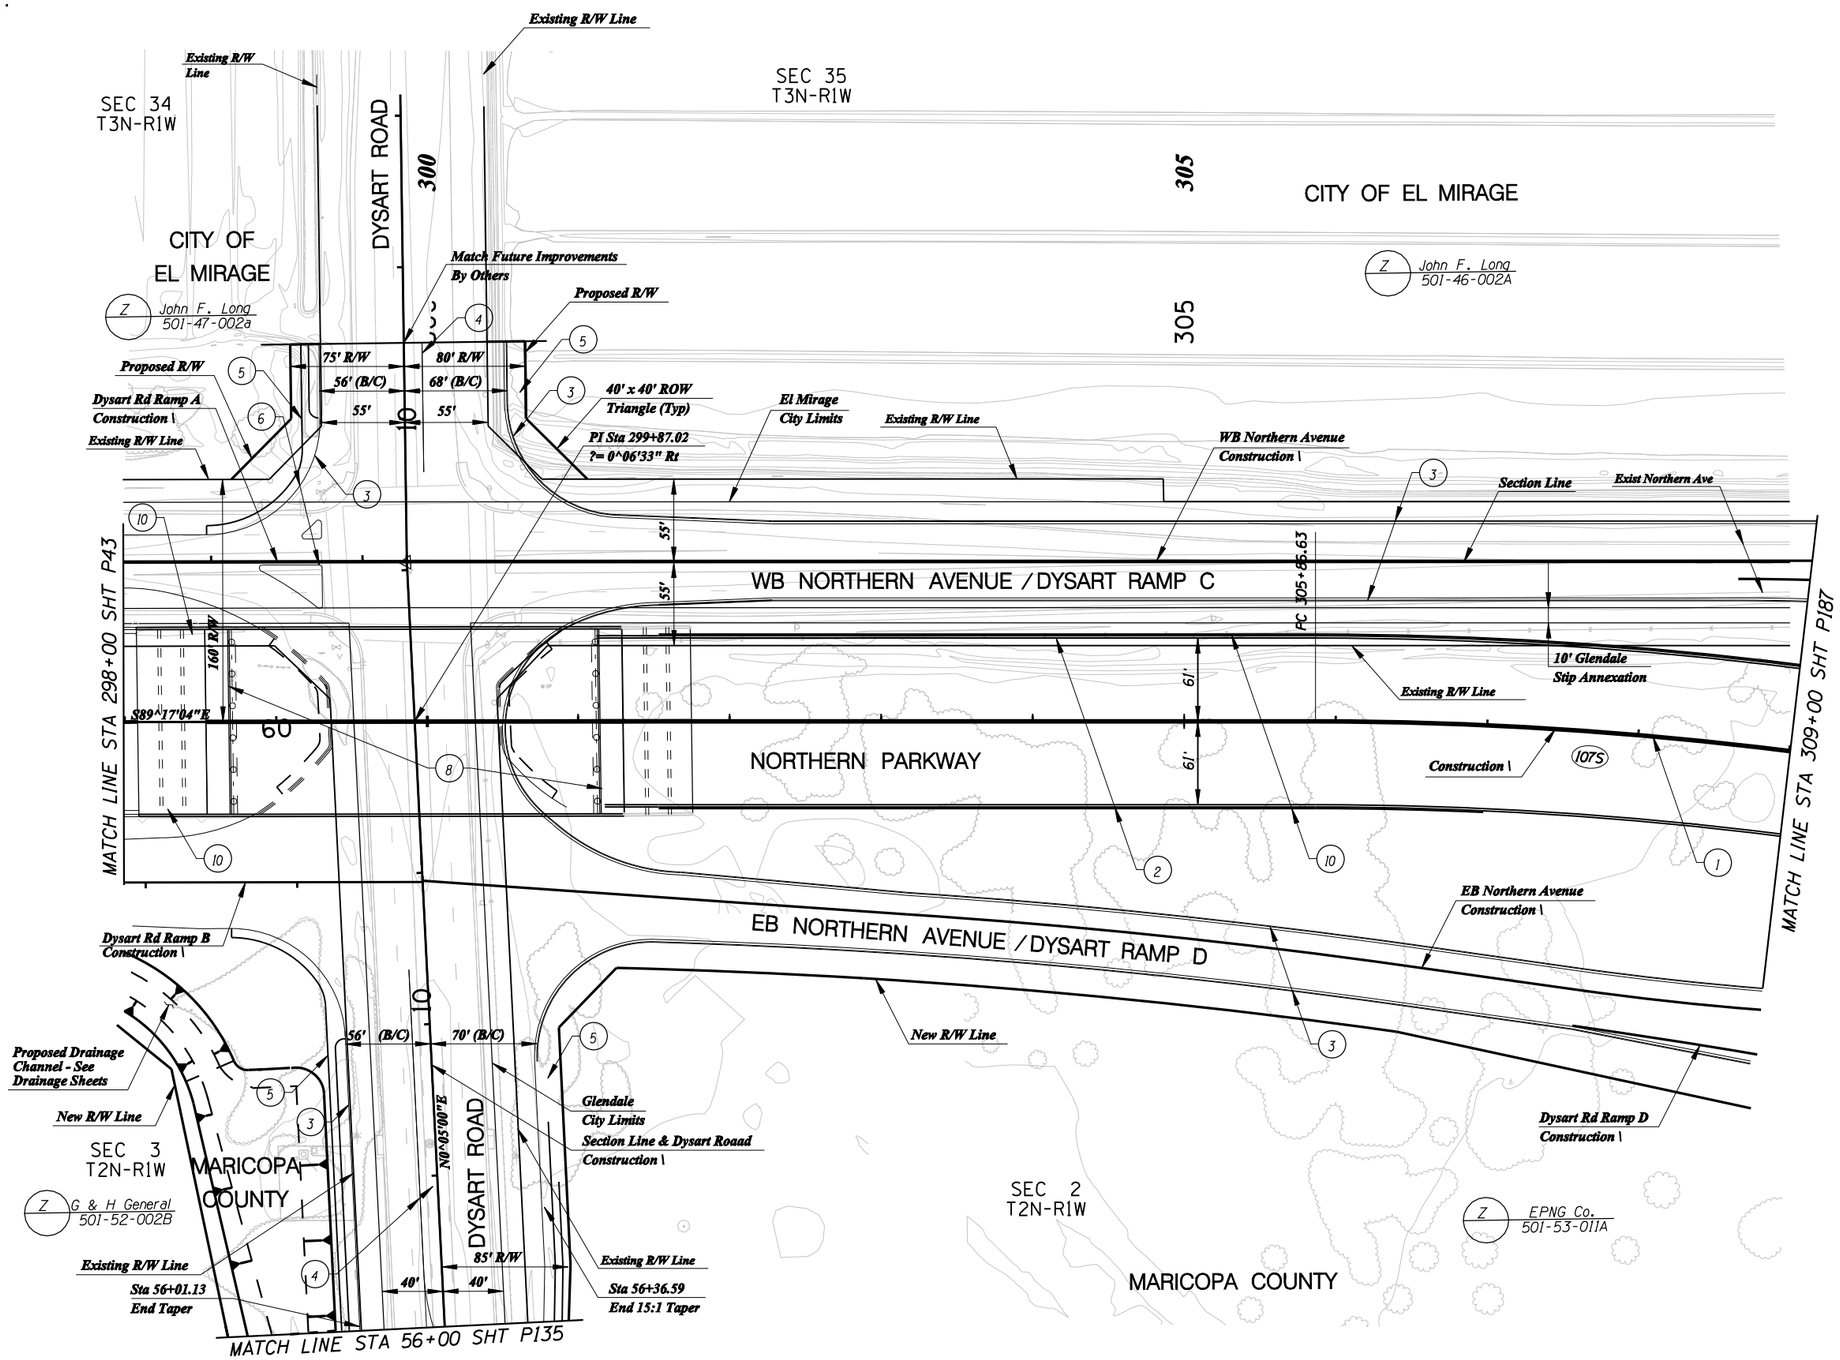

F.W.H.A. REGION	STATE	PROJECT NO.	SHEET NO.	TOTAL SHEETS	RECORD DRAWING
9	AZ.	T195	XX	XX	XXXXX

☐ **REMOVAL /RELOCATE** ☐

1

○ **CONSTRUCTION** ○

1. New Median Barrier
2. New Half Barrier
3. New Curb & Gutter
4. New Median Curb
5. New S/W
6. New S/W Ramp
7. New Fence
8. New Bridge
9.
10. New Retaining Wall

NO.	REVISION	BY	DATE
3			
2			
1			

MARICOPA COUNTY
DEPARTMENT OF TRANSPORTATION
ENGINEERING DIVISION

NORTHERN PARKWAY
LOOP 303 to GRAND AVENUE
PROJECT NO. T195

PRELIMINARY
NOT FOR
CONSTRUCTION

DESIGNED	P T BACA/R HOOKEY	1/08
DRAWN	L WAGNER	1/08
CHECKED	R MILES	1/08

URS

SOUTHERN ALIGNMENT PAVING PLAN SHT
STA 298+00 TO STA 309+00

SHEET P186

TRACS NO. 0000 MA MMA SS593 01C

English

1/28/2008 $TIME$
P:\City_Of_Glendale\NorthernDCR30\CADD\Plan_Sheets\Ultimate\south_align\TT108south_pl01.dgn

F.W.H.A. REGION	STATE	PROJECT NO.	SHEET NO.	TOTAL SHEETS	RECORD DRAWING
9	AZ.	T195	XX	XX	XXXXX

☐ **REMOVAL /RELOCATE** ☐

1

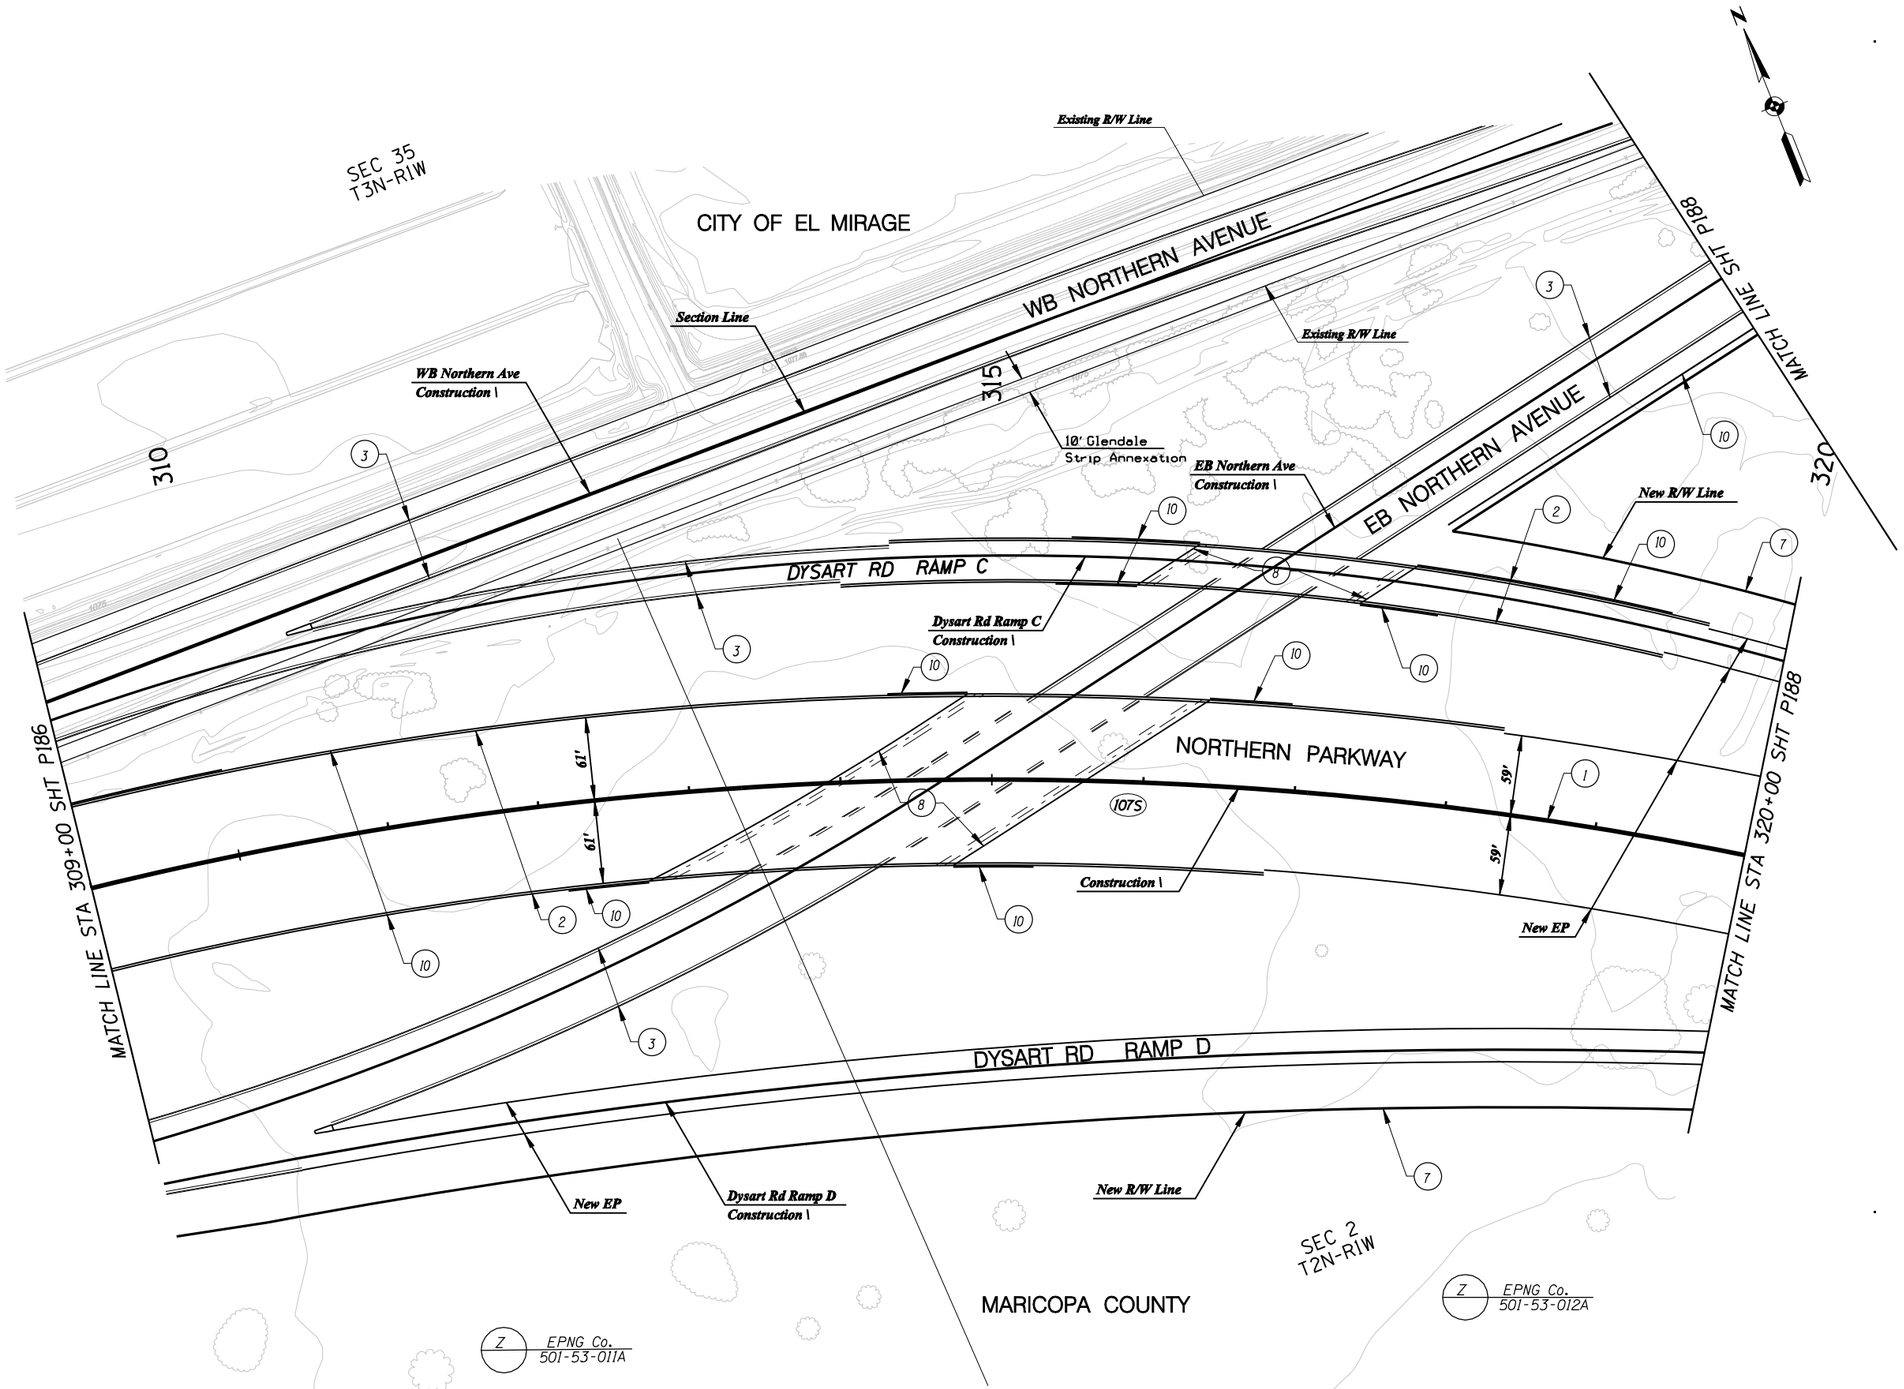

○ **CONSTRUCTION** ○

1. New Median Barrier
2. New Half Barrier
3. New Curb & Gutter
4.
5.
6.
7. New R/W Fence
8. New Bridge
9.
10. New Retaining Wall

NO.	REVISION	BY	DATE
3			
2			
1			

MARICOPA COUNTY
DEPARTMENT OF TRANSPORTATION
ENGINEERING DIVISION

NORTHERN PARKWAY
LOOP 303 to GRAND AVENUE
PROJECT NO. T195

PRELIMINARY NOT FOR CONSTRUCTION

DESIGNED	P T BACA/R HOOKEY	1/08
DRAWN	L WAGNER	1/08
CHECKED	R MILES	1/08

URS

SOUTHERN ALIGNMENT PAVING PLAN SHT
STA 310+00 TO STA 320+00

SHEET P187

TRACS NO. 0000 MA MMA SS593 01C

English

1/28/2008 $TIME$
P:\City_of_Glendale\NorthernDCR30\CADD\Plan_Sheets\Ultimate\south_align\TT108south_p102.dgn

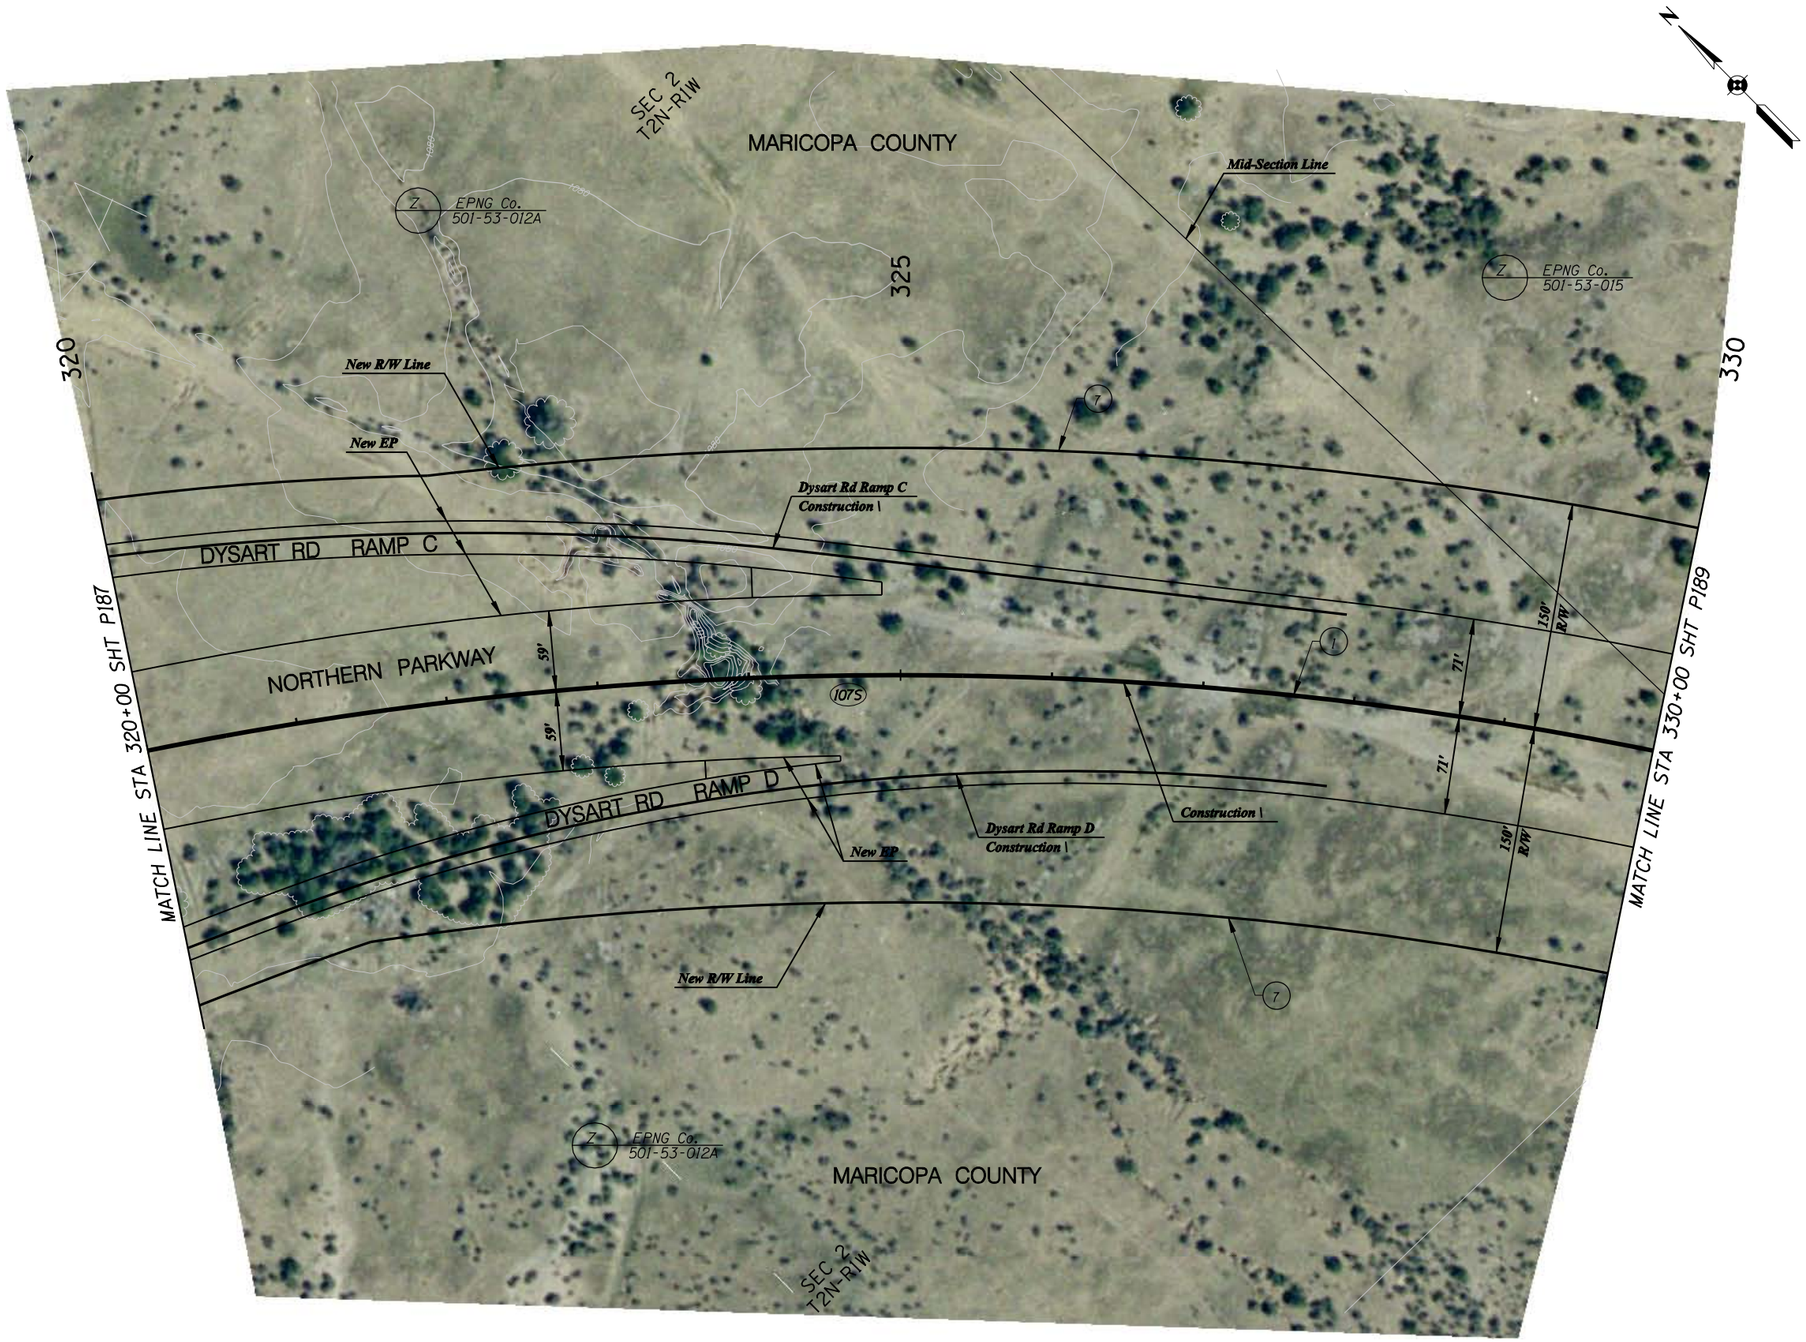

F.W.H.A. REGION	STATE	PROJECT NO.	SHEET NO.	TOTAL SHEETS	RECORD DRAWING
9	AZ.	T195	XX	XX	XXXXX

☐ **REMOVAL /RELOCATE** ☐

1

○ **CONSTRUCTION** ○

1. New Median Barrier
2.
3.
4.
5.
6.
7. New R/W Fence
8.
9.
10.

NO.	REVISION	BY	DATE
3			
2			
1			

MARICOPA COUNTY
DEPARTMENT OF TRANSPORTATION
ENGINEERING DIVISION

NORTHERN PARKWAY
LOOP 303 to GRAND AVENUE
PROJECT NO. T195

PRELIMINARY
NOT FOR
CONSTRUCTION

DESIGNED	P T BACA/R HOOKEY	1/08
DRAWN	L WAGNER	1/08
CHECKED	R MILES	1/08

URS

SOUTHERN ALIGNMENT PAVING PLAN SHT
STA 320+00 TO STA 330+00

SHEET P188

TRACS NO. 0000 MA MMA SS593 01C

English

1/28/2008 $TIME$
P:\City_of_Glendale\NorthernDCR30\CADD\Plan_Sheets\Ultimate\south_align\TT108south_p103.dgn

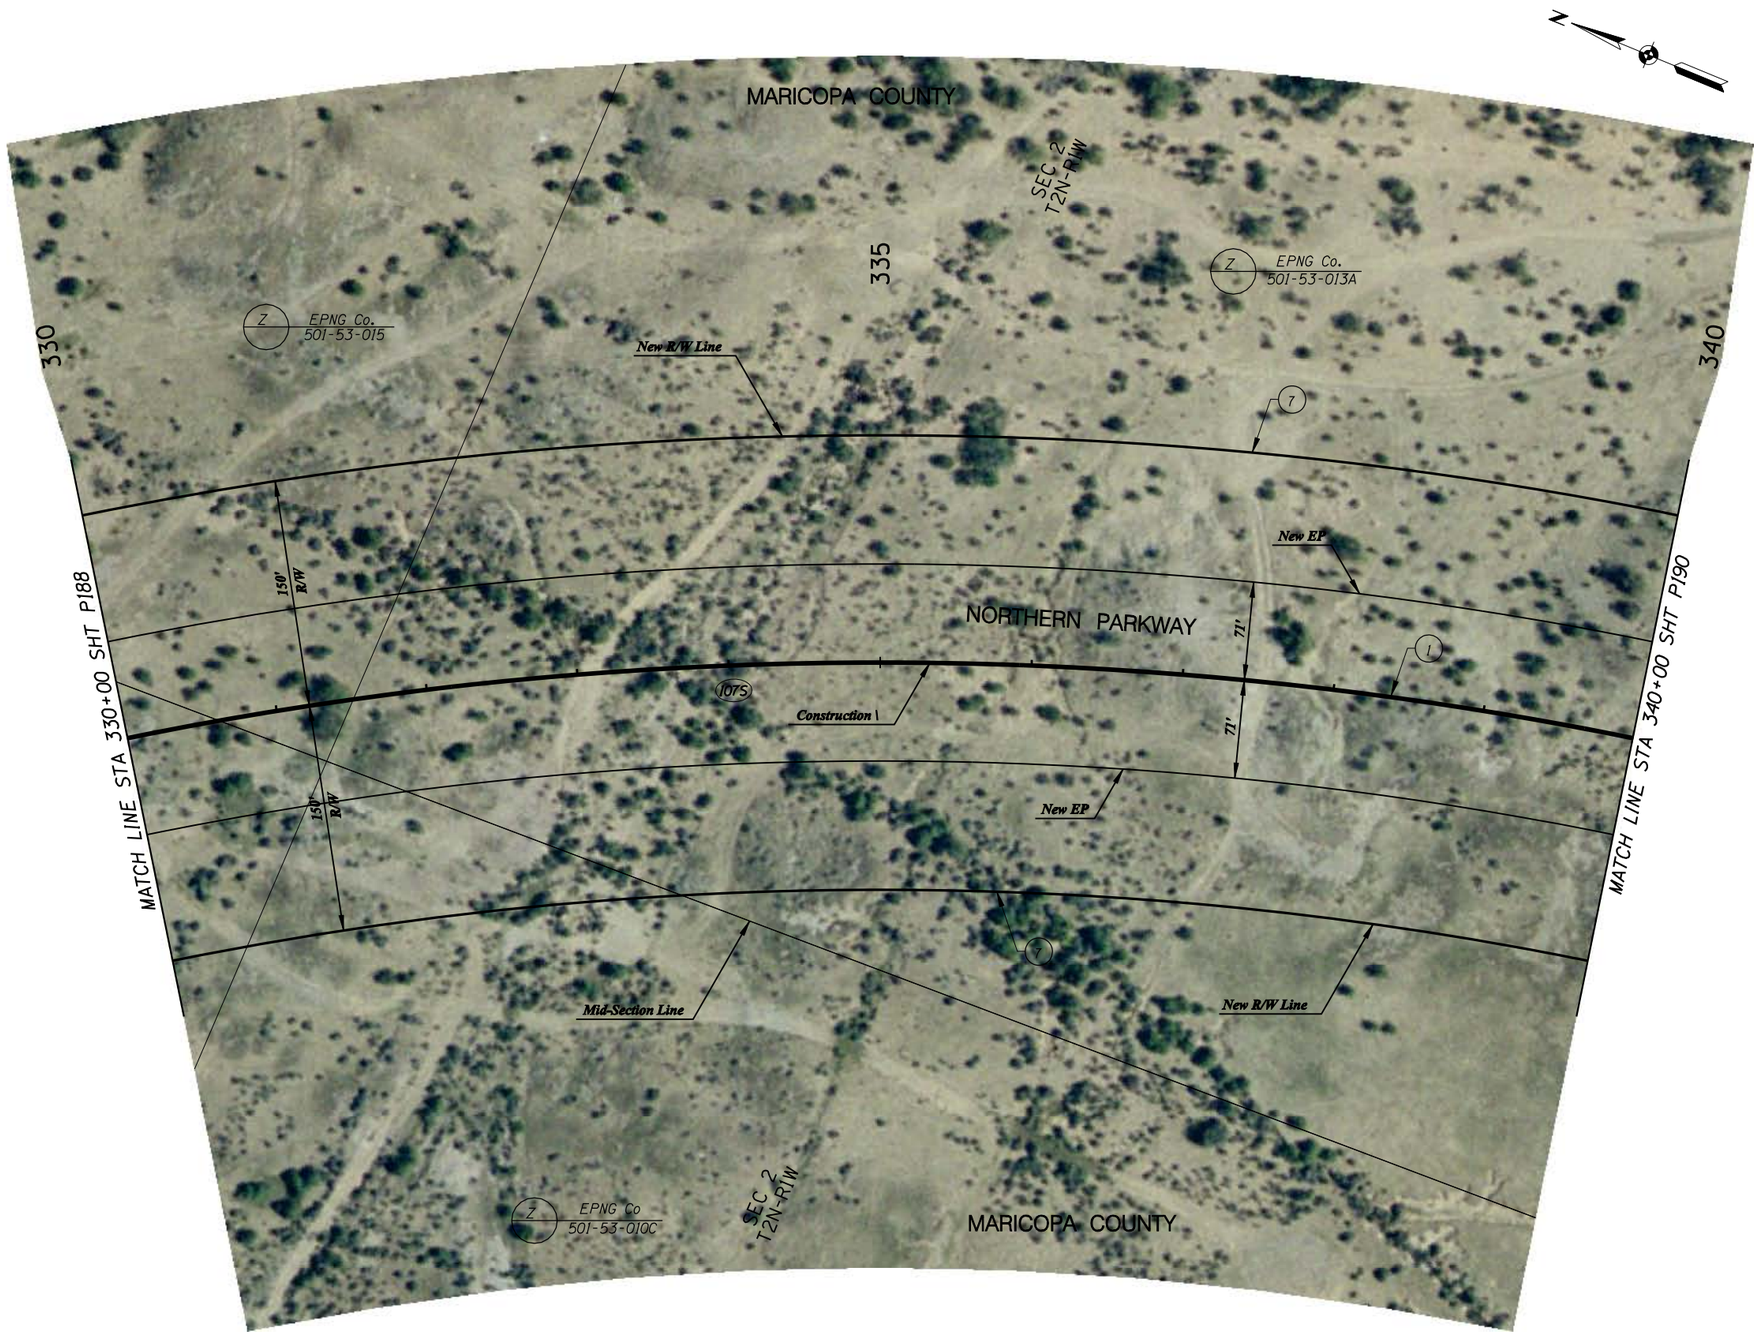

F.W.H.A. REGION	STATE	PROJECT NO.	SHEET NO.	TOTAL SHEETS	RECORD DRAWING
9	AZ.	T195	XX	XX	XXXXX

☐ **REMOVAL /RELOCATE** ☐

1

○ **CONSTRUCTION** ○

1. New Median Barrier
2.
3.
4.
5.
6.
7. New R/W Fence
8.
9.
10.

NO.	REVISION	BY	DATE
3			
2			
1			

MARICOPA COUNTY
DEPARTMENT OF TRANSPORTATION
ENGINEERING DIVISION

NORTHERN PARKWAY
LOOP 303 to GRAND AVENUE
PROJECT NO. T195

PRELIMINARY NOT FOR CONSTRUCTION

DESIGNED	P T BACA/R HOOKEY	1/08
DRAWN	L WAGNER	1/08
CHECKED	R MILES	1/08

URS

SOUTHERN ALIGNMENT PAVING PLAN SHT
STA 330+00 TO STA 340+00

SHEET P189

TRACS NO. 0000 MA MMA SS593 01C

English

1/28/2008 $TIME$
P:*City_of_Glendale*NorthernDCR30*CADD*Plan_Sheets*Ultimate*south_align*TT108south_pl04.dgn

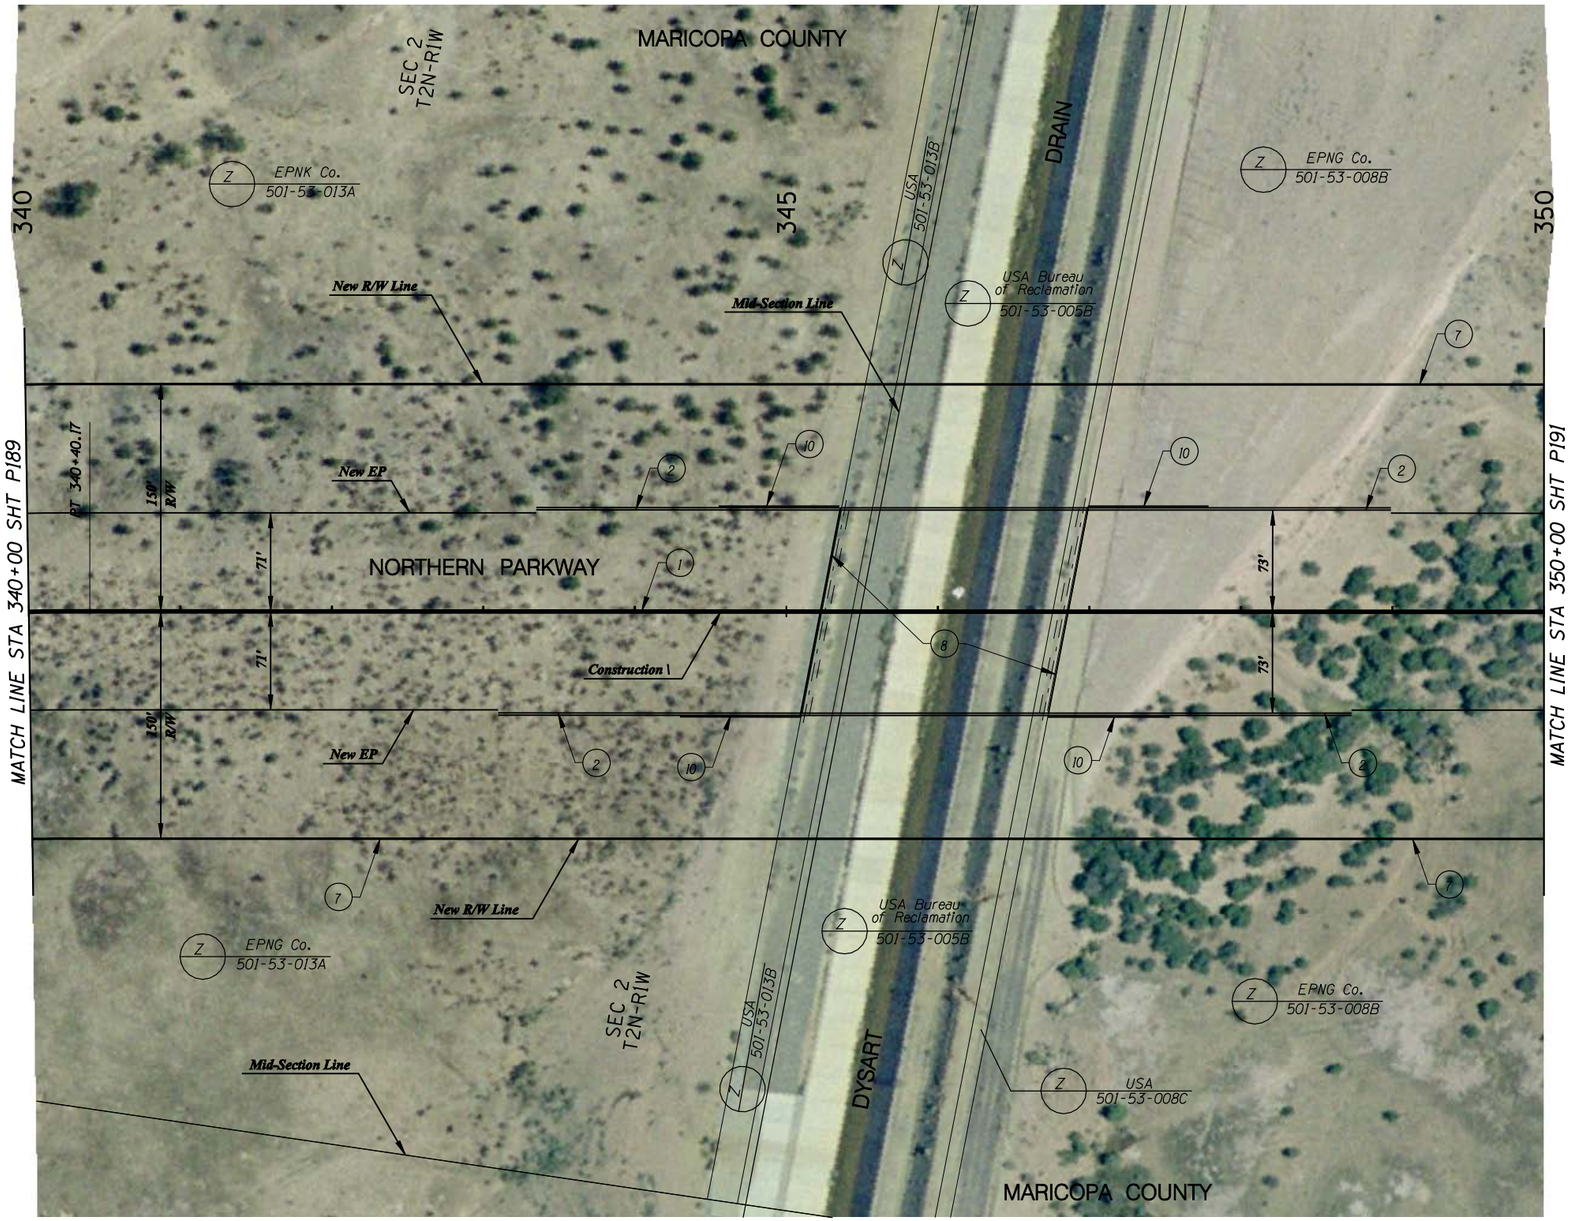

F.W.H.A. REGION	STATE	PROJECT NO.	SHEET NO.	TOTAL SHEETS	RECORD DRAWING
9	AZ.	T195	XX	XX	XXXXX

☐ **REMOVAL /RELOCATE** ☐

1

○ **CONSTRUCTION** ○

1. New Median Barrier
2. New Half Barrier
3.
4.
5.
6.
7. New R/W Fence
8. New Bridge
9.
10. New Retaining Wall

NO.	REVISION	BY	DATE
3			
2			
1			

MARICOPA COUNTY
DEPARTMENT OF TRANSPORTATION
ENGINEERING DIVISION

NORTHERN PARKWAY
LOOP 303 to GRAND AVENUE
PROJECT NO. T195

PRELIMINARY
NOT FOR
CONSTRUCTION

DESIGNED	P T BACA/R HOOKEY	1/08
DRAWN	L WAGNER	1/08
CHECKED	R MILES	1/08

URS

SOUTHERN ALIGNMENT PAVING PLAN SHT
STA 340+00 TO STA 350+00

SHEET P190

TRACS NO. 0000 MA MMA SS593 OIC

English

1/28/2008 $TIME$
P:\City_of_Glendale\NorthernDCR30\CADD\Plan_Sheets\Ultimate\south_align\TT108south_p105.dgn

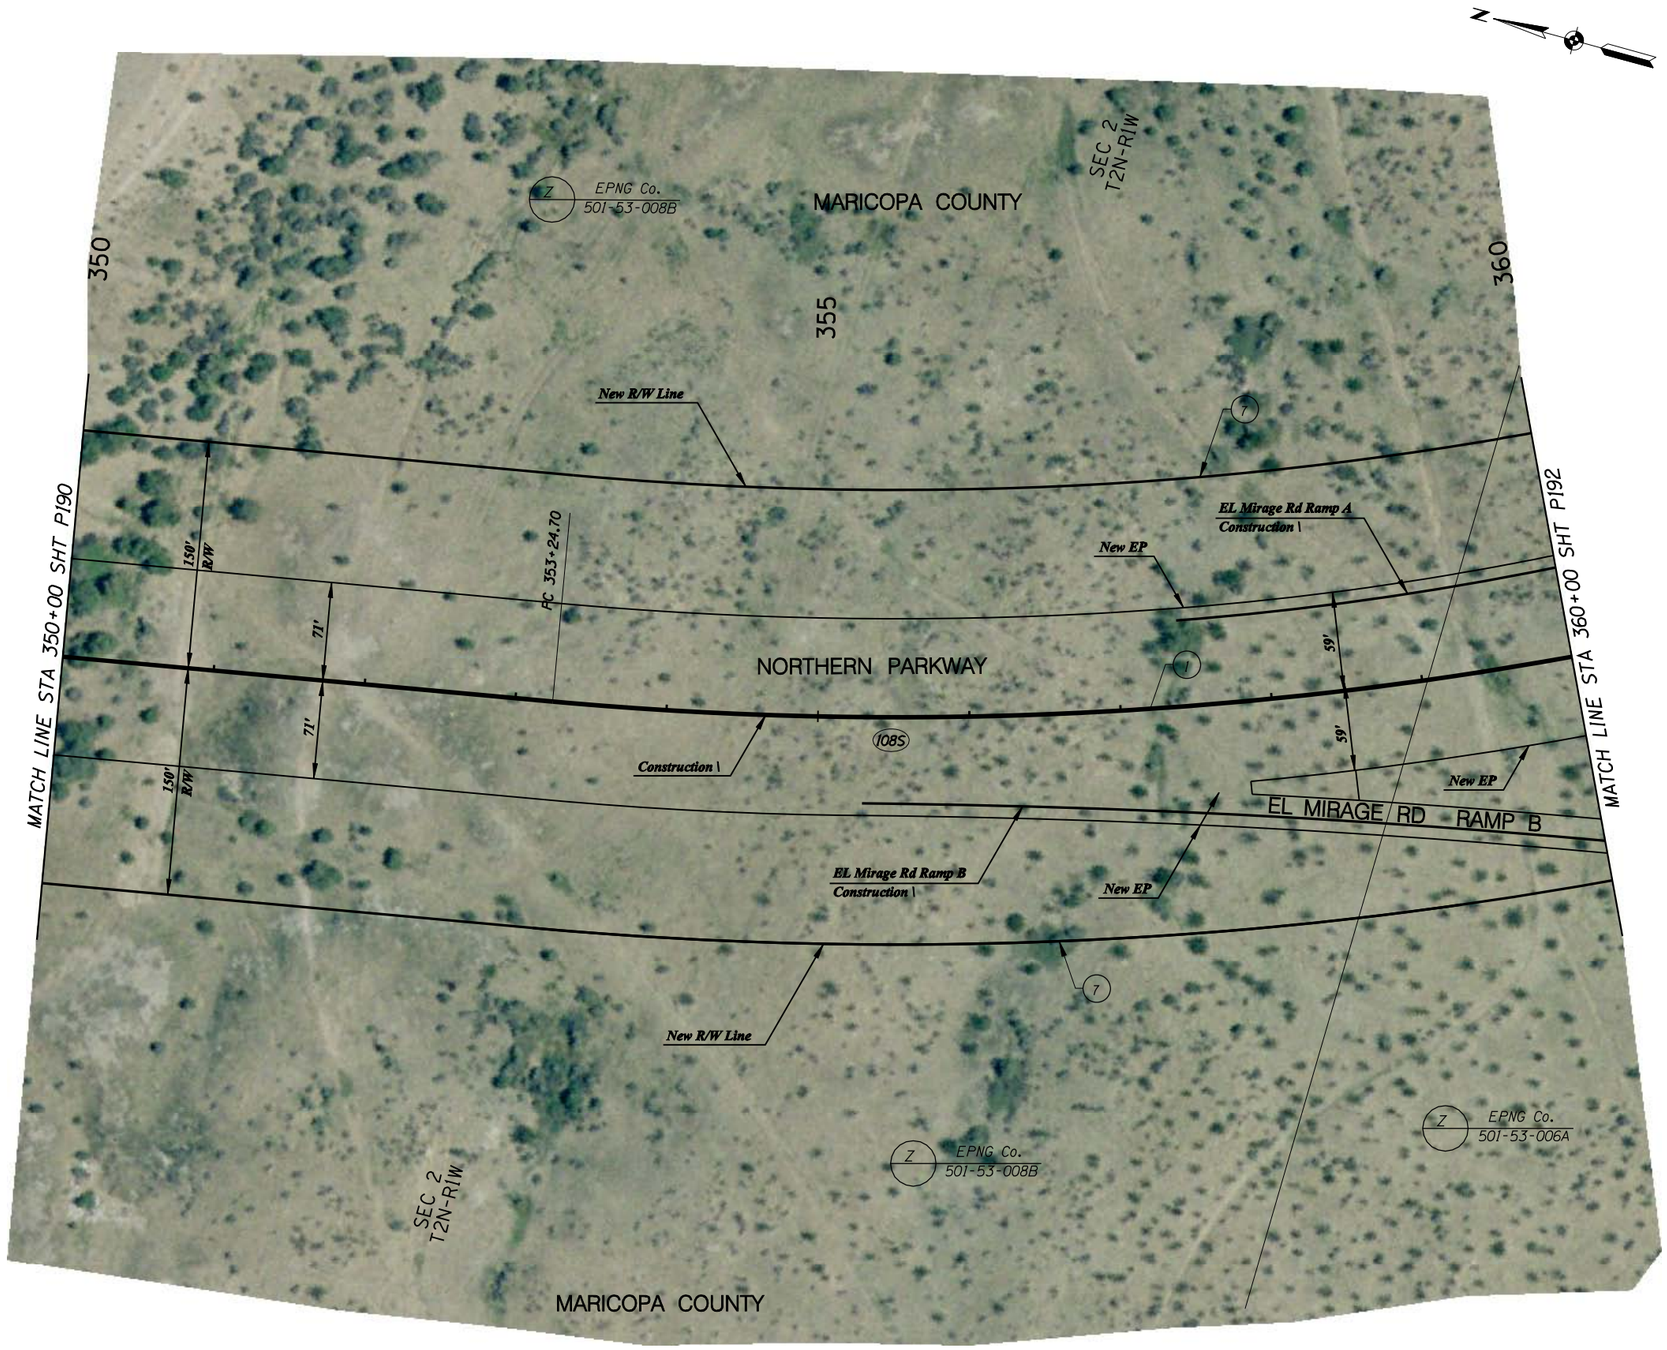

F.W.H.A. REGION	STATE	PROJECT NO.	SHEET NO.	TOTAL SHEETS	RECORD DRAWING
9	AZ.	T195	XX	XX	XXXXX

☐ **REMOVAL /RELOCATE** ☐

1

○ **CONSTRUCTION** ○

1. New Median Barrier
2.
3.
4.
5.
6.
7. New R/W Fence
8.
9.
10.

NO.	REVISION	BY	DATE

MARICOPA COUNTY
DEPARTMENT OF TRANSPORTATION
ENGINEERING DIVISION

NORTHERN PARKWAY
LOOP 303 to GRAND AVENUE
PROJECT NO. T195

PRELIMINARY
NOT FOR
CONSTRUCTION

DESIGNED	P T BACA/R HOOKEY	1/08
DRAWN	L WAGNER	1/08
CHECKED	R MILES	1/08

URS

SOUTHERN ALIGNMENT PAVING PLAN SHT
STA 350+00 TO STA 360+00

SHEET P191

TRACS NO. 0000 MA MMA SS593 OIC

English

1/28/2008 $TIME$
P:\City_of_Glendale\NorthernDCR30\CADD\Plan_Sheets\Ultimate\south_align\TT108south_p106.dgn

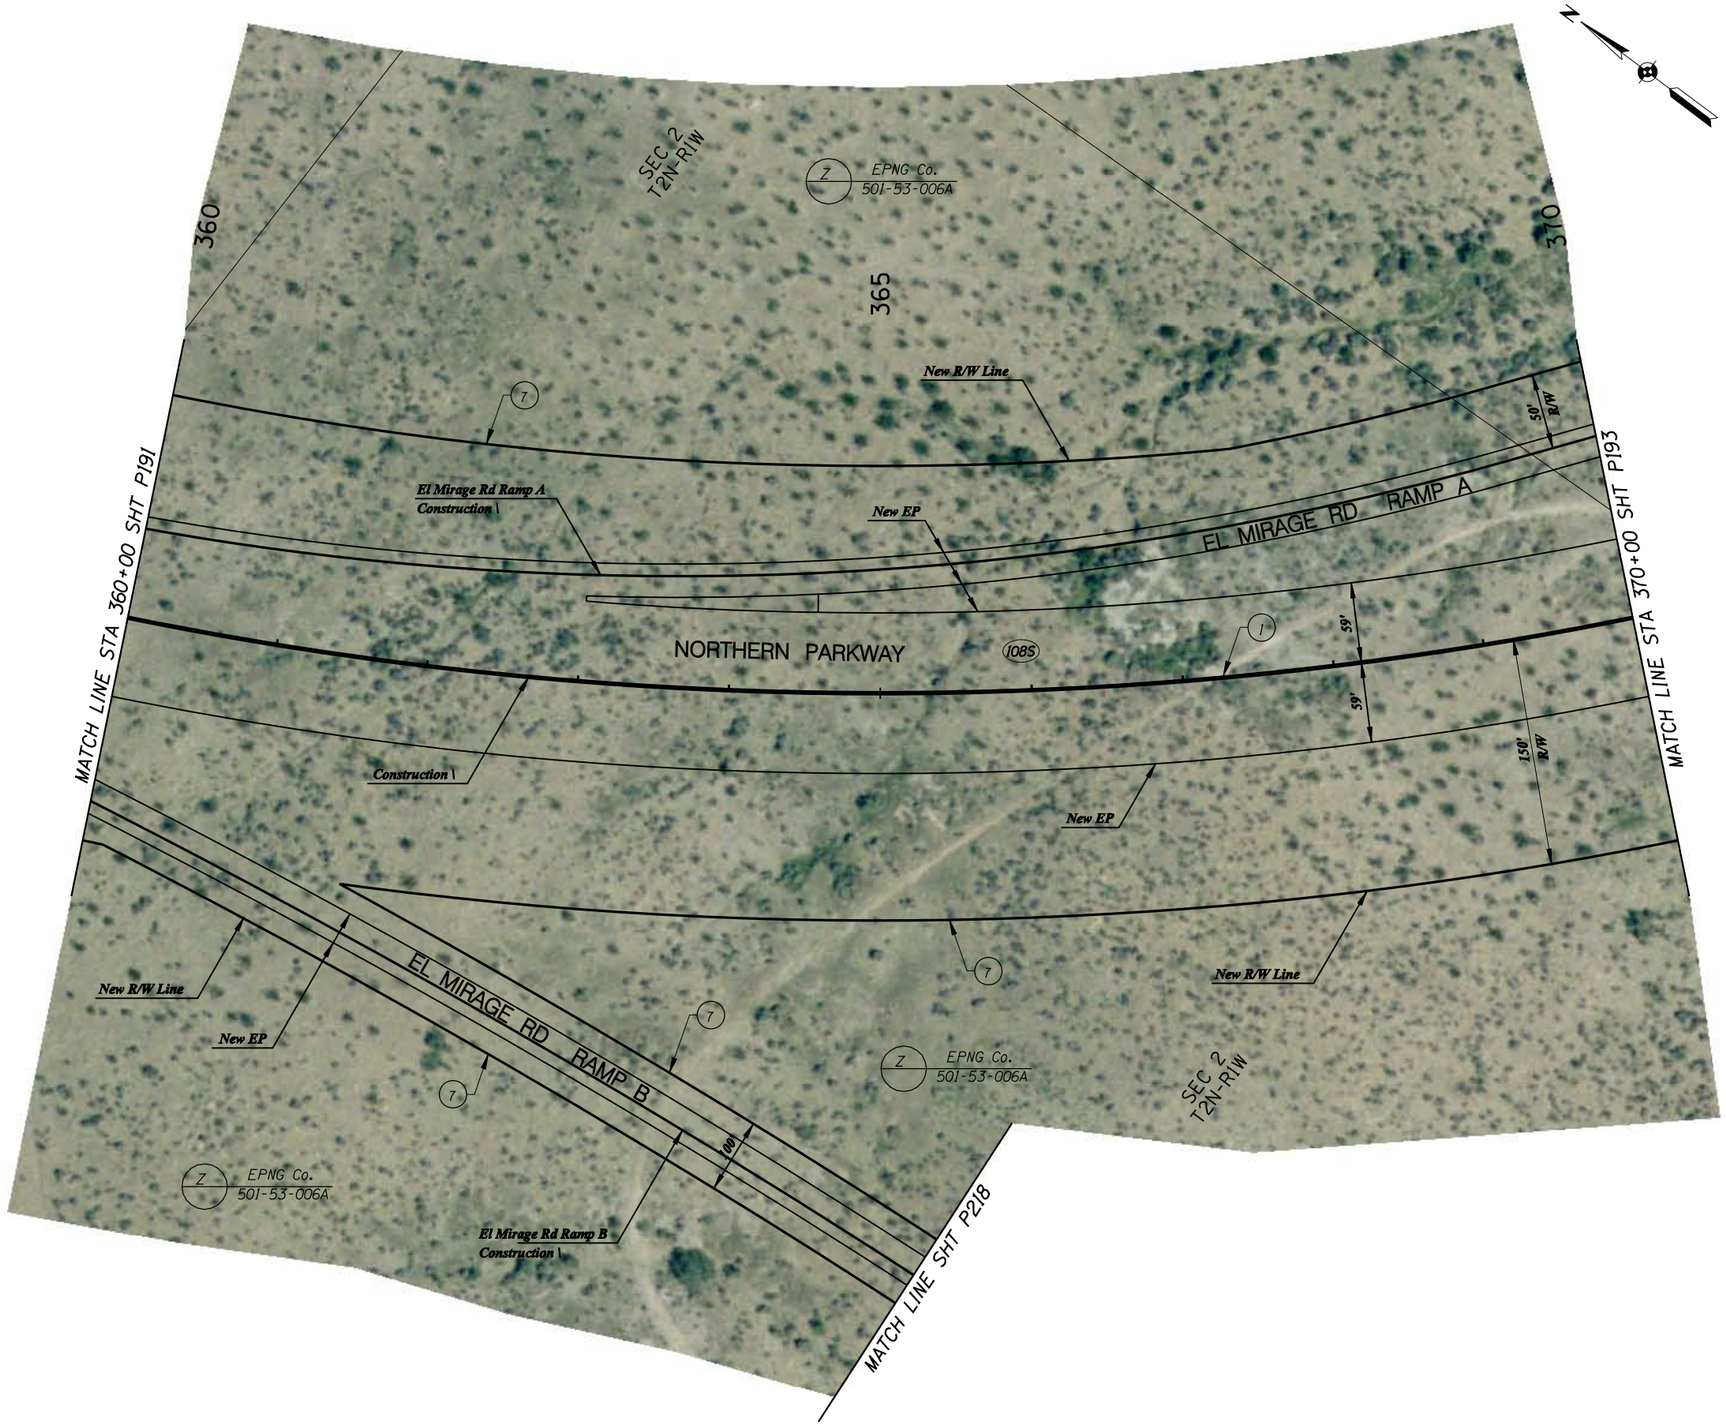

F.W.H.A. REGION	STATE	PROJECT NO.	SHEET NO.	TOTAL SHEETS	RECORD DRAWING
9	AZ.	T195	XX	XX	XXXXX

☐ **REMOVAL /RELOCATE** ☐

1

○ **CONSTRUCTION** ○

1. New Median Barrier
2.
3.
4.
5.
6.
7. New R/W Fence
8.
9.
10.

NO.	REVISION	BY	DATE
3			
2			
1			

MARICOPA COUNTY
DEPARTMENT OF TRANSPORTATION
ENGINEERING DIVISION

NORTHERN PARKWAY
LOOP 303 to GRAND AVENUE
PROJECT NO. T195

PRELIMINARY
NOT FOR
CONSTRUCTION

DESIGNED	P T BACA/R HOOKEY	1/08
DRAWN	L WAGNER	1/08
CHECKED	R MILES	1/08

URS

SOUTHERN ALIGNMENT PAVING PLAN SHT
STA 360+00 TO STA 370+00

SHEET P192

TRACS NO. 0000 MA MMA SS593 01C

English

1/28/2008 $TIME$
P:\City_of_Glendale\NorthernDCR30\CADD\Plan_Sheets\Ultimate\south_align\TT108south_p107.dgn

F.W.H.A. REGION	STATE	PROJECT NO.	SHEET NO.	TOTAL SHEETS	RECORD DRAWING
9	AZ.	T195	XX	XX	XXXXX

☐ **REMOVAL /RELOCATE** ☐

1

2 Remove Building

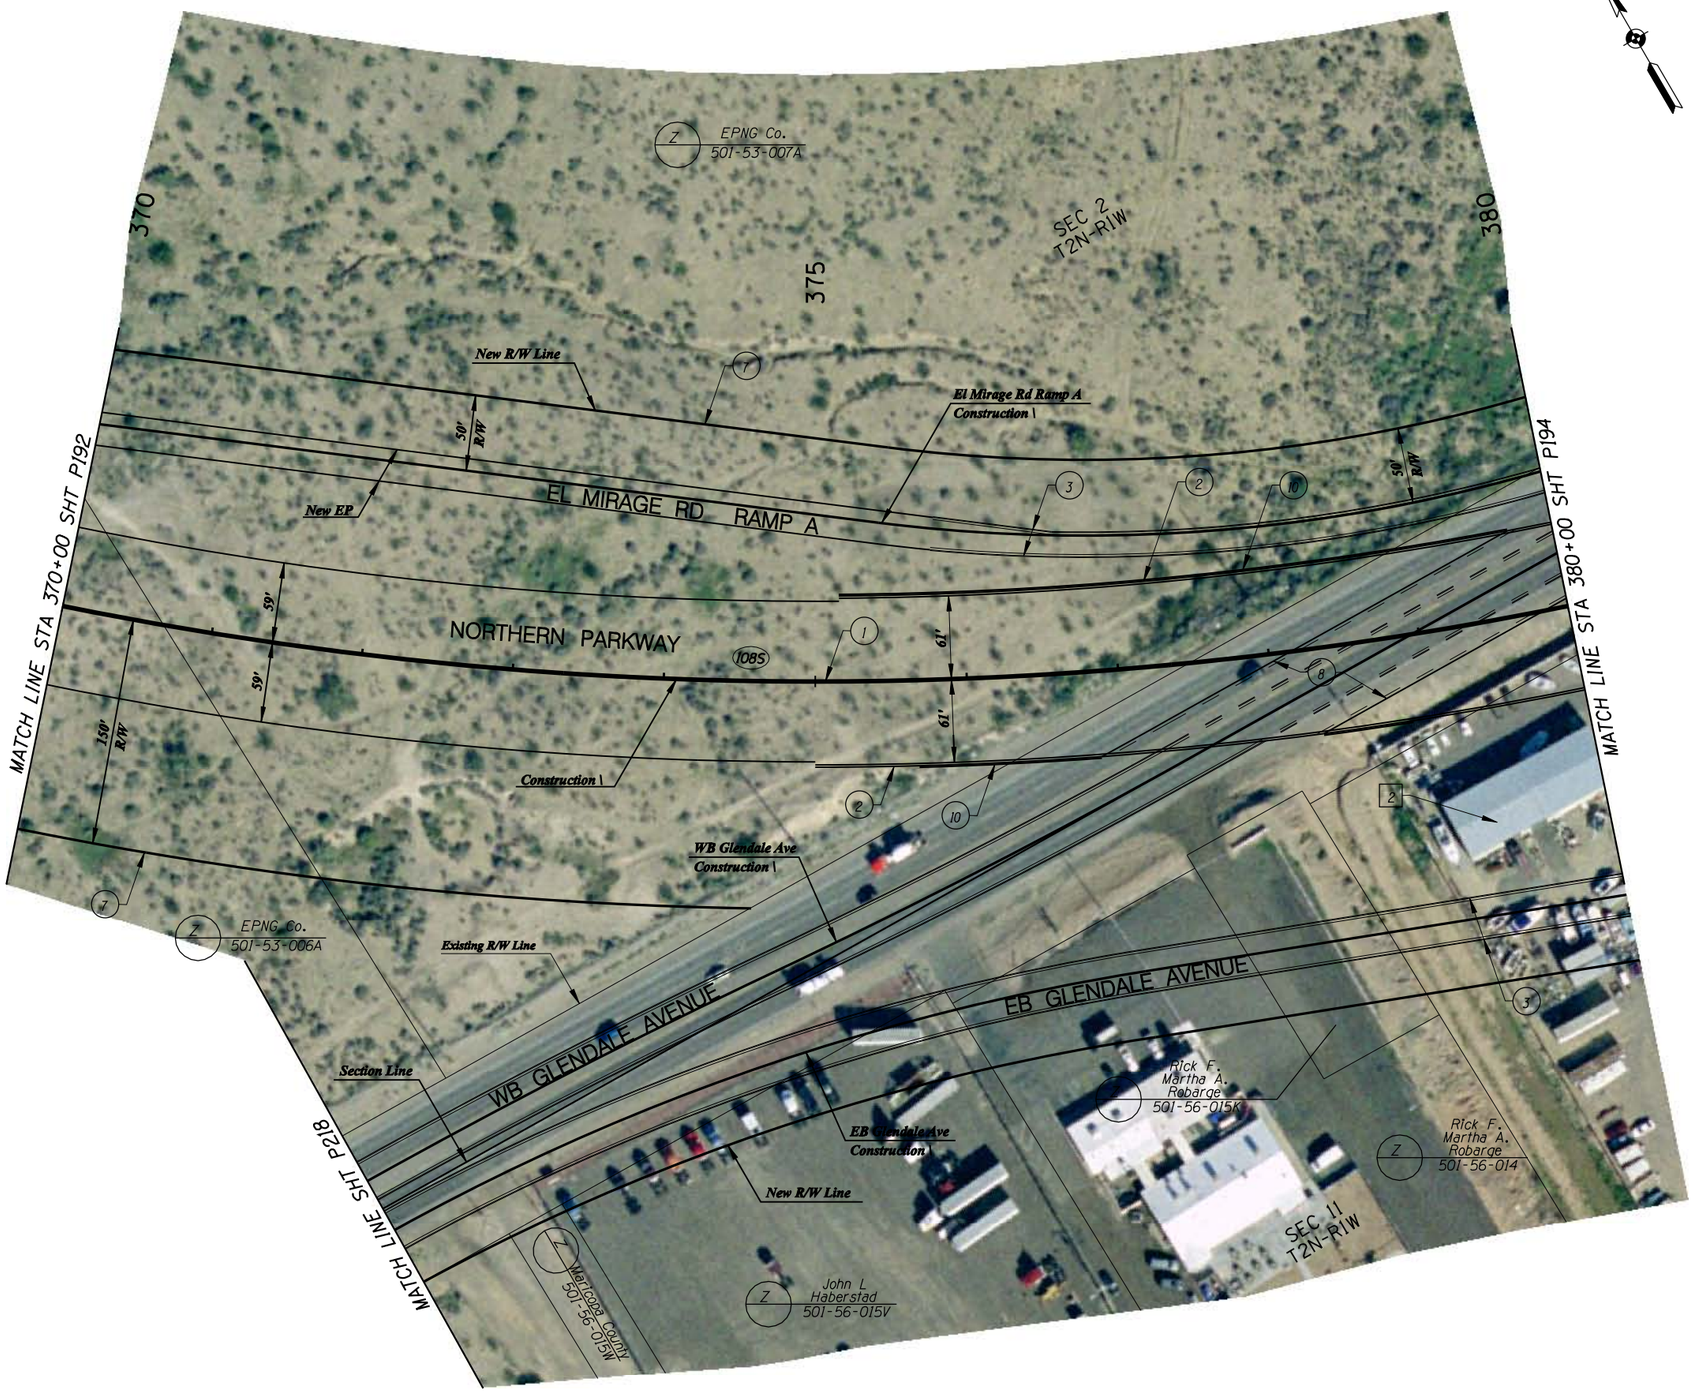

○ **CONSTRUCTION** ○

1. New Median Barrier
2. New Half Barrier
3. New Curb & Gutter
4.
5.
6.
7. New R/W Fence
8. New Bridge
9.
10. New Retaining Wall

NO.	REVISION	BY	DATE
3			
2			
1			

MARICOPA COUNTY
DEPARTMENT OF TRANSPORTATION
ENGINEERING DIVISION

NORTHERN PARKWAY
LOOP 303 to GRAND AVENUE
PROJECT NO. T195

PRELIMINARY
NOT FOR
CONSTRUCTION

DESIGNED	P T BACA/R HOOKEY	1/08
DRAWN	L WAGNER	1/08
CHECKED	R MILES	1/08

URS

SOUTHERN ALIGNMENT PAVING PLAN SHT
STA 370+00 TO STA 380+00

SHEET P193

TRACS NO. 0000 MA MMA SS593 OIC

English

1/28/2008 $TIME$
P:\City_of_Glendale\NorthernDCR30\CADD\Plan_Sheets\Ultimate\south_align\TT108south_p108.dgn

F.W.H.A. REGION	STATE	PROJECT NO.	SHEET NO.	TOTAL SHEETS	RECORD DRAWING
9	AZ.	T195	XX	XX	XXXXX

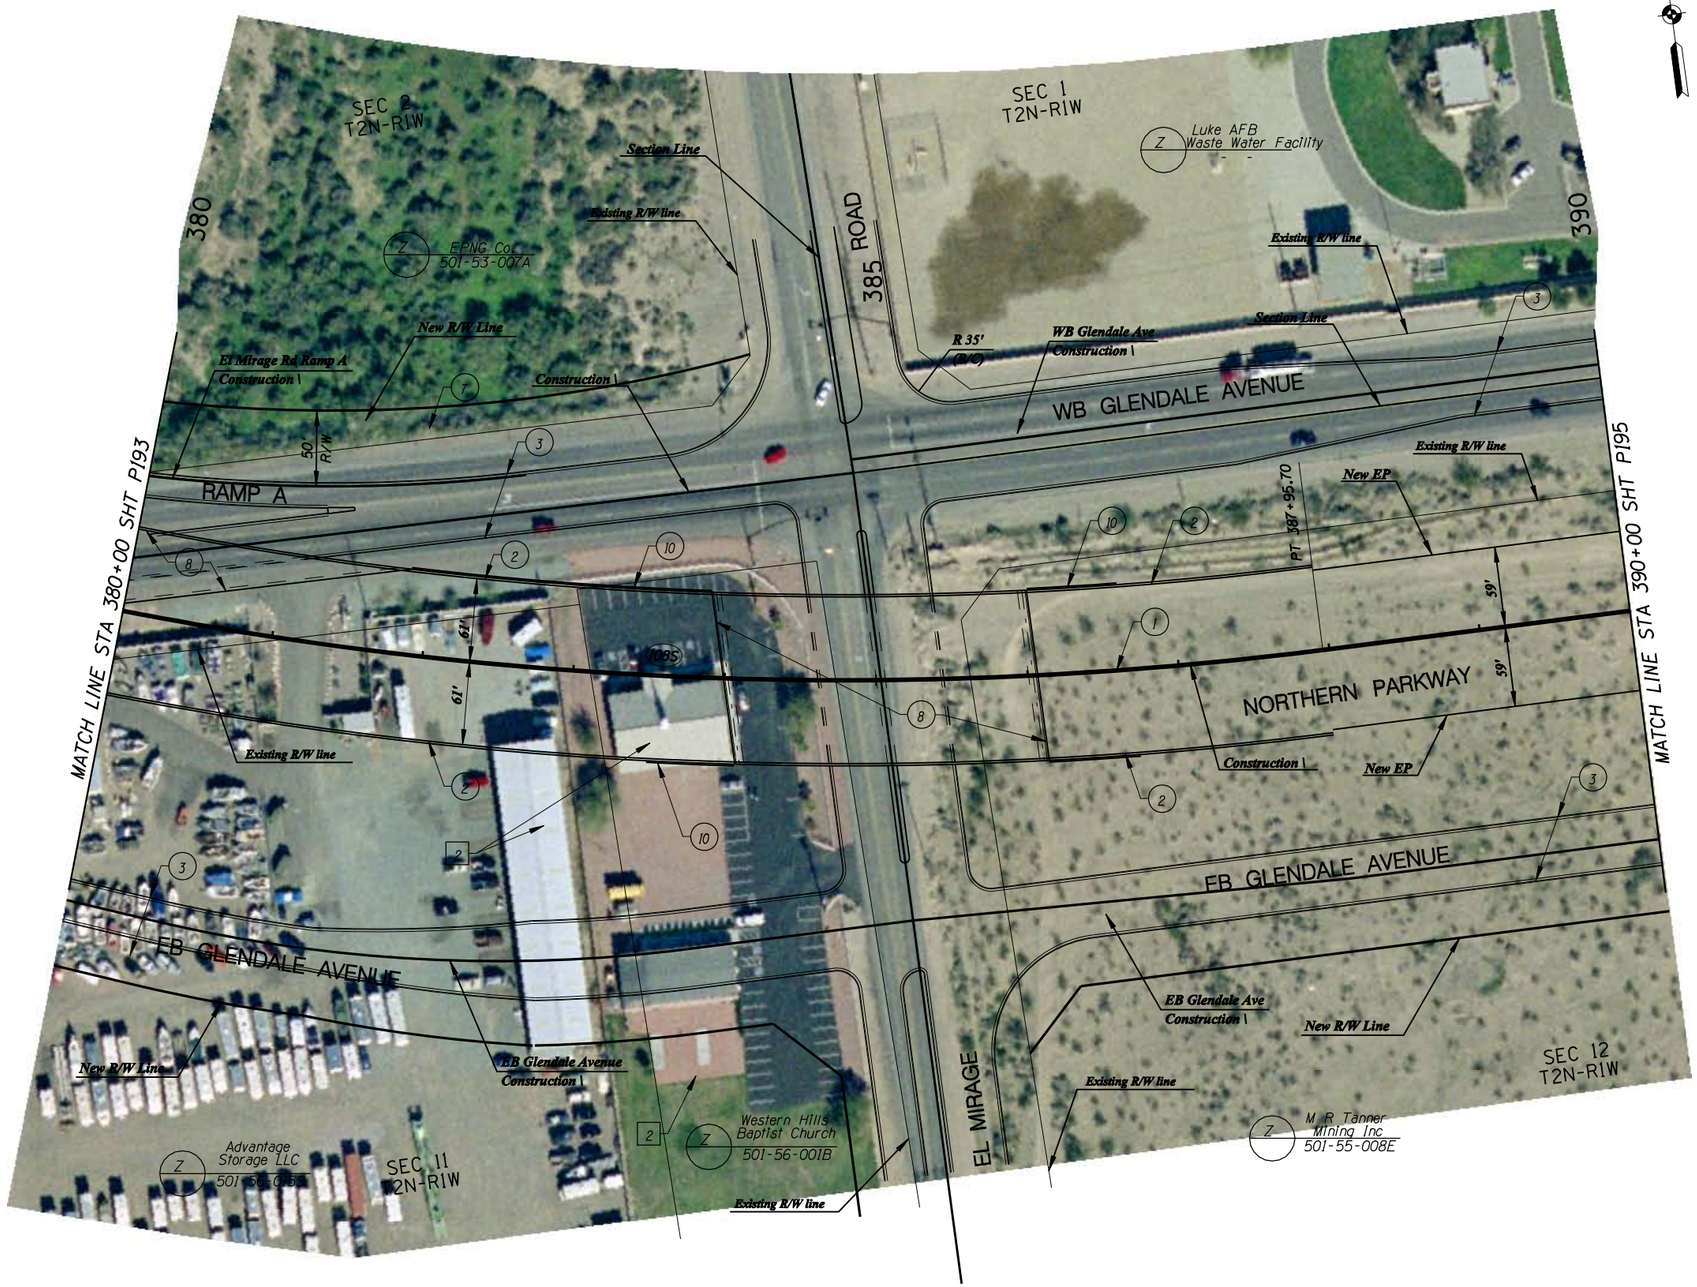

REMOVAL /RELOCATE

1

2 Remove Building

CONSTRUCTION

1. New Median Barrier
2. New Half Barrier
3. New Curb & Gutter
4.
5.
6.
7. New R/W Fence
8. New Bridge
9.
10. New Retaining Wall

NO.	REVISION	BY	DATE
3			
2			
1			

MARICOPA COUNTY
DEPARTMENT OF TRANSPORTATION
ENGINEERING DIVISION

NORTHERN PARKWAY
LOOP 303 to GRAND AVENUE
PROJECT NO. T195

PRELIMINARY
NOT FOR
CONSTRUCTION

DESIGNED	P T BACA/R HOOKEY	1/08
DRAWN	L WAGNER	1/08
CHECKED	R MILES	1/08

URS

SOUTHERN ALIGNMENT PAVING PLAN SHT
STA 380+00 TO STA 390+00

SHEET P194

TRACS NO. 0000 MA MMA SS593 01C

English

1/28/2008 $TIME$
P:\City_of_Glendale\NorthernDCR30\CADD\Plan_Sheets\Ultimate\south_align\TT108south_p109.dgn