F.W.H.A. REGION	STATE	PROJECT NO.	SHEET NO.	TOTAL SHEETS	RECORD DRAWING
9	AZ.	TT108	XX	XX	XXXXX

☐ **REMOVAL /RELOCATE** ☐

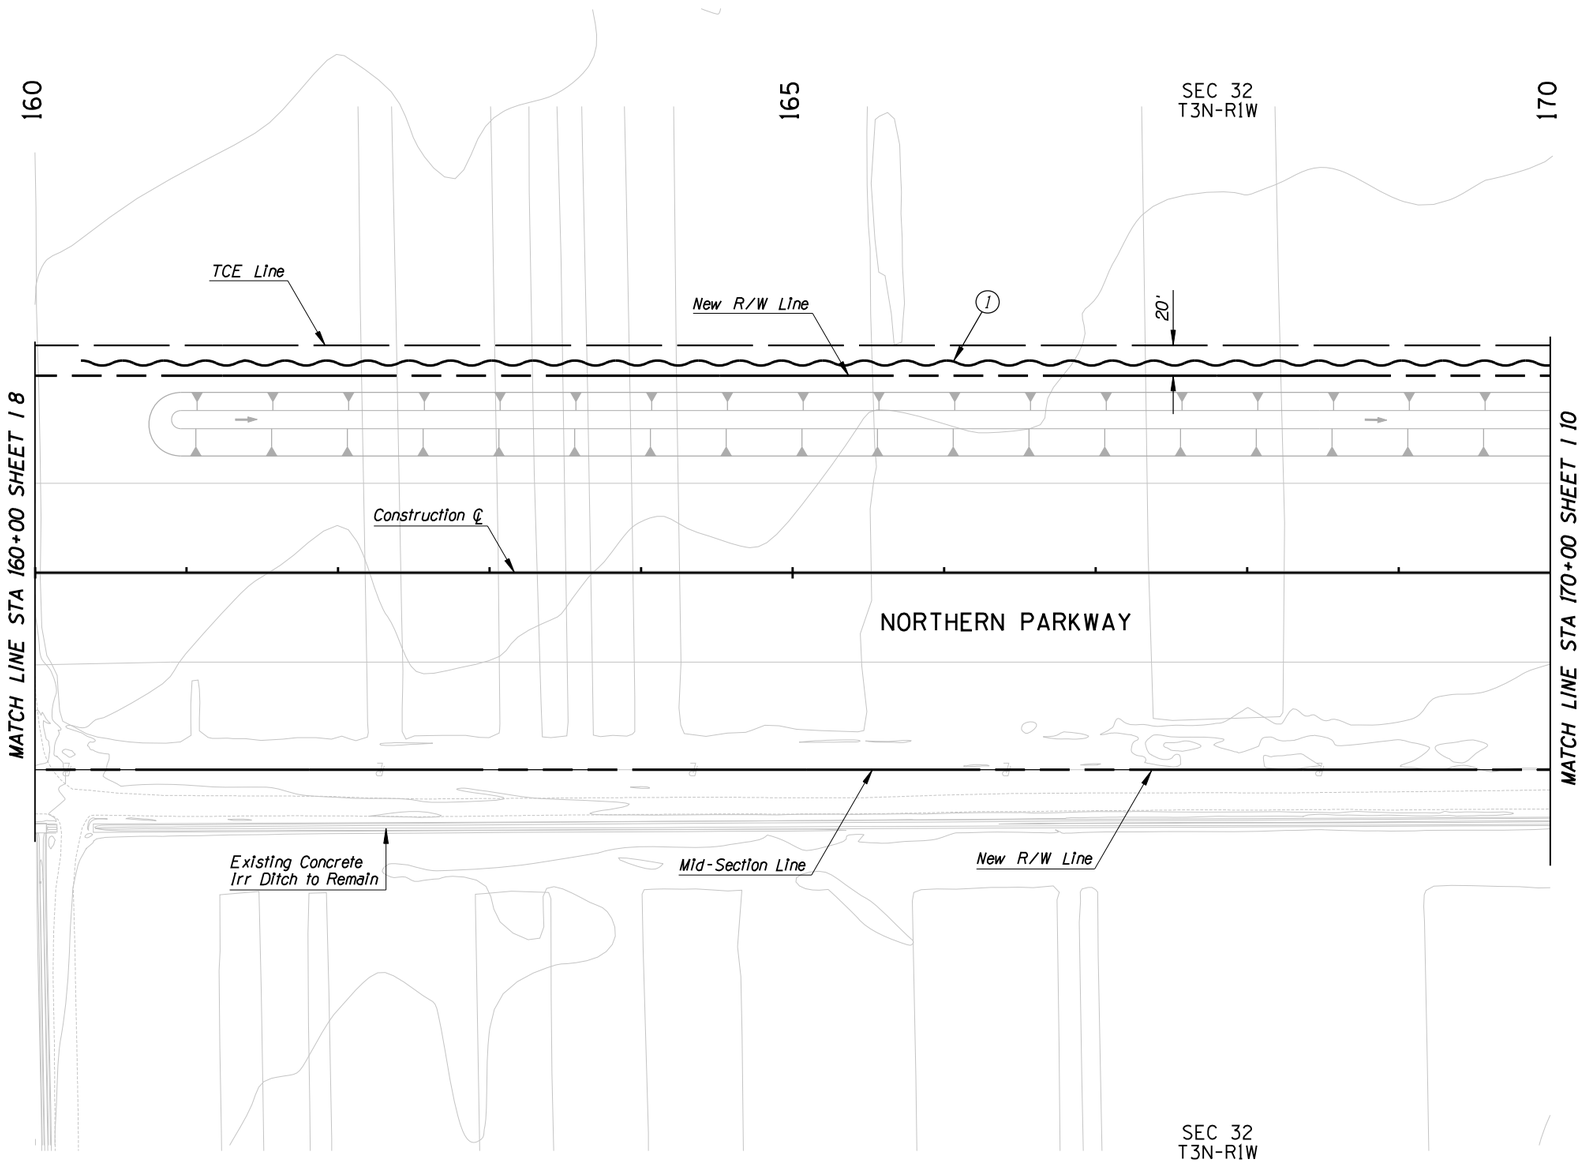

LEGEND

- New Field Road
- New Concrete Irrigation Ditch
- New Dirt Tailwater Ditch
- New Irrigation Pipe

○ **CONSTRUCTION** ○

(1) New Tailwater Ditch

NO.	REVISION	BY	DATE
3			
2			
1	URS UPDATE	LW	1/08

MARICOPA COUNTY
DEPARTMENT OF TRANSPORTATION
ENGINEERING DIVISION

NORTHERN PARKWAY
LOOP 303 to GRAND AVENUE
PROJECT NO. T195

PRELIMINARY
NOT FOR
CONSTRUCTION

DESIGNED	M. HEATON	3/07
DRAWN	J. GRIBBLE	3/07
CHECKED	S. MILLER	3/07

PROJECT ENGINEERING CONSULTANTS, LTD.
2310 W. Mission Lane, Suite 4
Phoenix, Arizona 85021 (602) 906-1901

PLAN SHEET - IRRIGATION RELOCATION
Sta 160+00 to Sta 170+00

SHEET 19

TRACS NO.

3/4/2008 $TIME$
P:\City_of_Glendale\NorthernDCR30\cadd\Plan_Sheets\Ultimate\irrigation\TT108irr10.dgn

F.W.H.A. REGION	STATE	PROJECT NO.	SHEET NO.	TOTAL SHEETS	RECORD DRAWING
9	AZ.	TT108	XX	XX	XXXXX

☐ **REMOVAL /RELOCATE** ☐

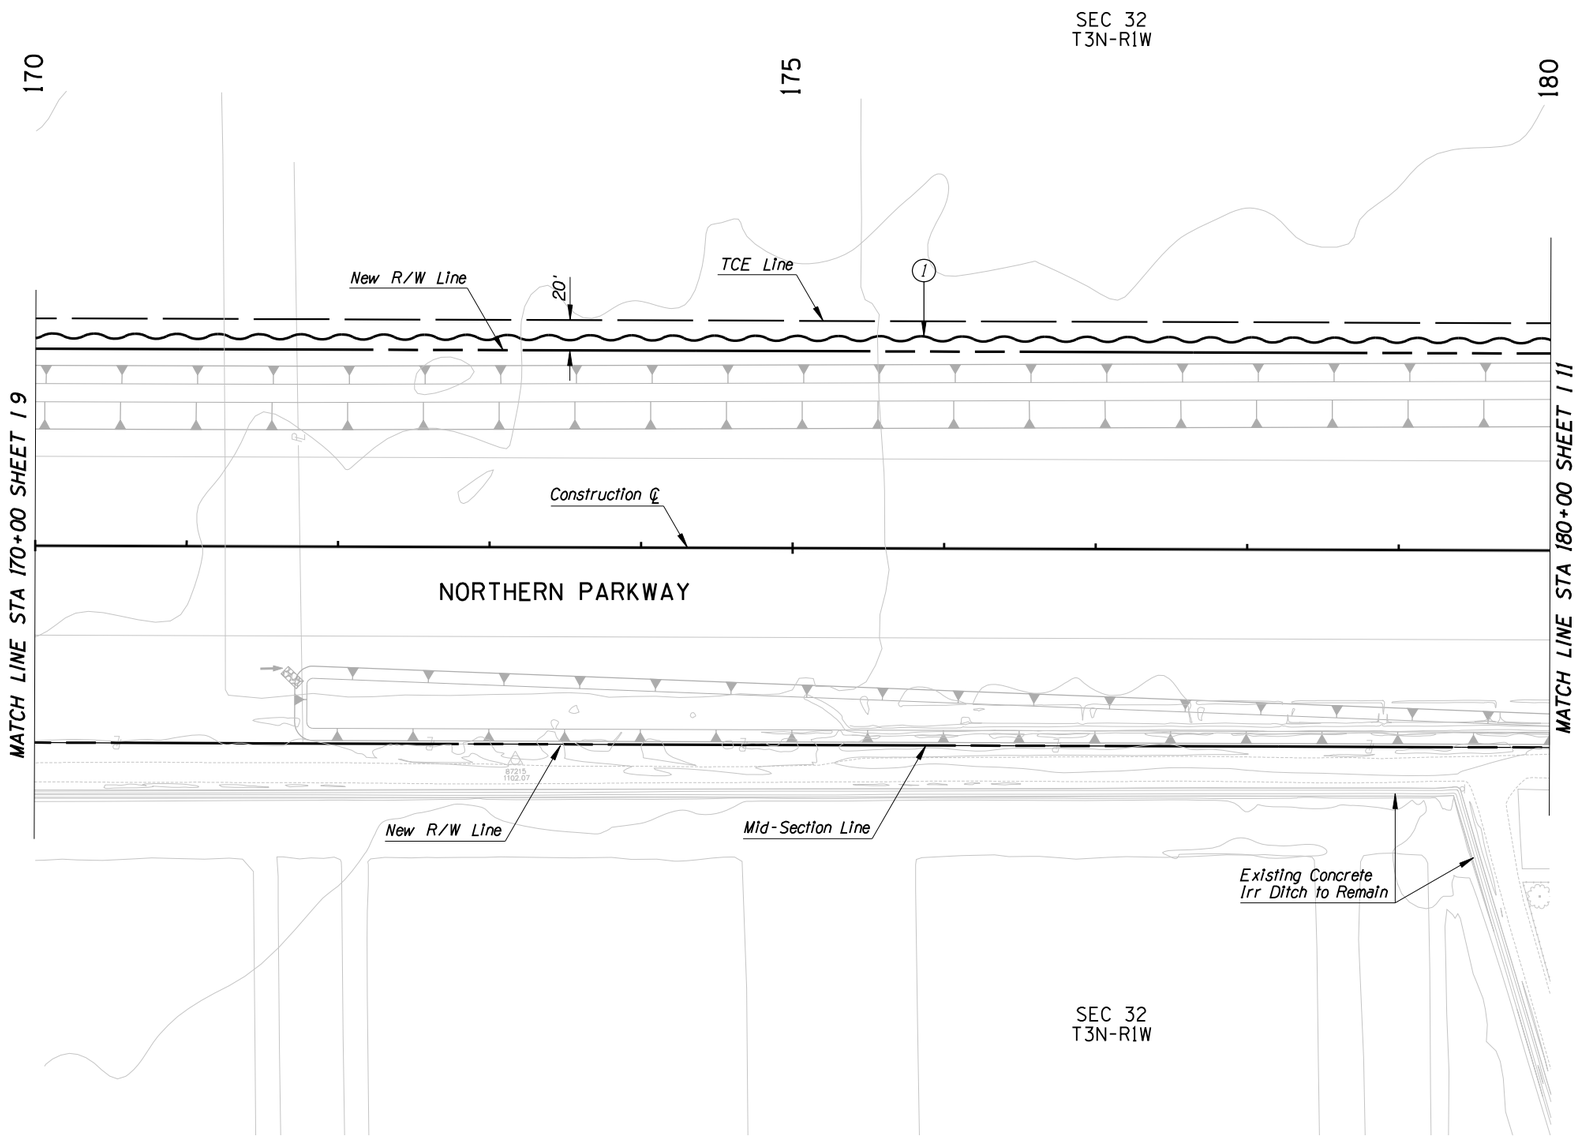

○ **CONSTRUCTION** ○

1 *New Tailwater Ditch*

LEGEND

- *New Field Road*
- *New Concrete Irrigation Ditch*
- *New Dirt Tailwater Ditch*
- *New Irrigation Pipe*

NO.	REVISION	BY	DATE
1	URS UPDATE	LW	1/08
2			
3			

MARICOPA COUNTY
DEPARTMENT OF TRANSPORTATION
ENGINEERING DIVISION

NORTHERN PARKWAY
LOOP 303 to GRAND AVENUE
PROJECT NO. T195

PRELIMINARY NOT FOR CONSTRUCTION

DESIGNED	M. HEATON	3/07
DRAWN	J. GRIBBLE	3/07
CHECKED	S. MILLER	3/07

PROJECT ENGINEERING CONSULTANTS, LTD.
2310 W. Mission Lane, Suite 4
Phoenix, Arizona 85021 (602) 906-1901

PLAN SHEET - IRRIGATION RELOCATION
Sta 170+00 to Sta 180+00

SHEET 1 10

TRACS NO.

English

3/4/2008 $TIME$
P:\City_of_Glendale\NorthernDCR30\cadd\Plan_Sheets\Ultimate\irrigation\TT108irr11.dgn

F.W.H.A. REGION	STATE	PROJECT NO.	SHEET NO.	TOTAL SHEETS	RECORD DRAWING
9	AZ.	TT108	XX	XX	XXXXX

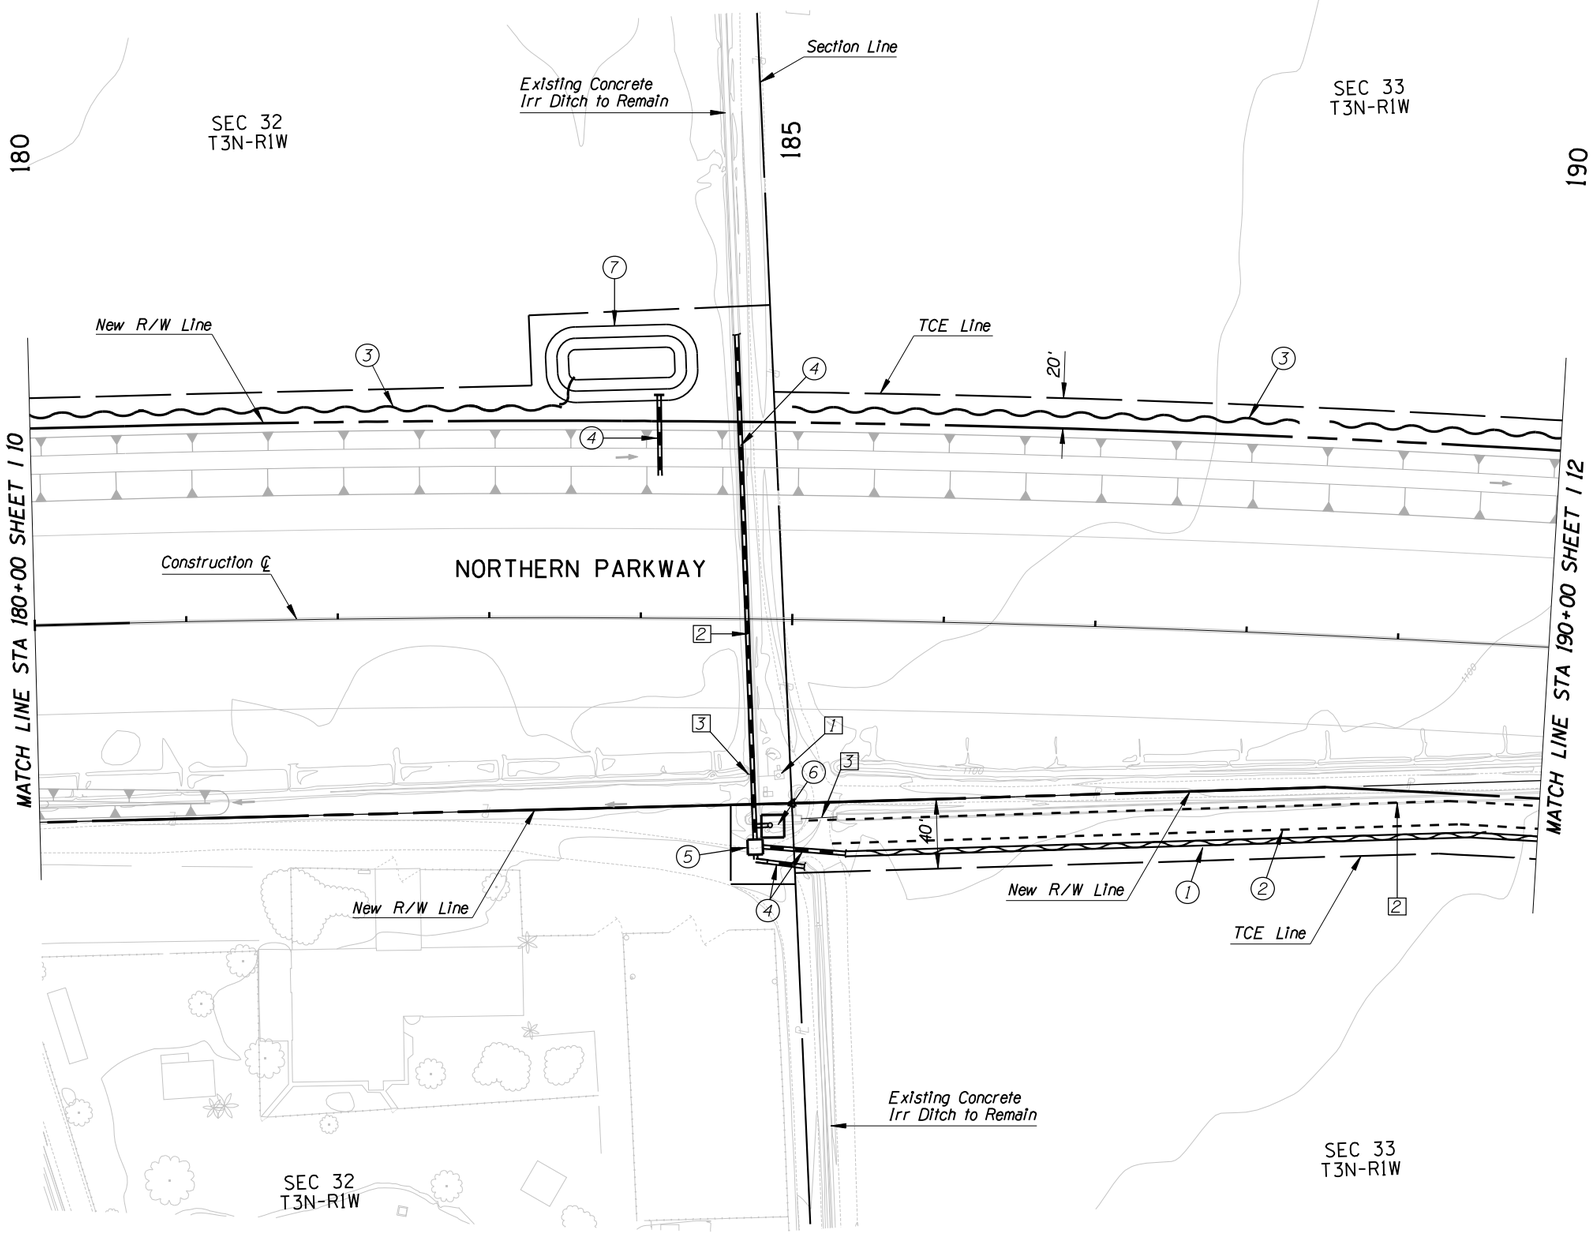

REMOVAL /RELOCATE

1. Remove Existing Well Site
2. Remove Existing Concrete Irrigation Ditch
3. Remove Existing Irrigation Pipe

CONSTRUCTION

1. New Private Concrete Irrigation Ditch
2. New 15' Wide Field Road
3. New Tailwater Ditch
4. New 24" Irrigation Pipe
5. New Irrigation Structure
6. New Private Well Site
7. New 50' x 100' Tailwater Sump

LEGEND

- New Field Road
- New Concrete Irrigation Ditch
- New Dirt Tailwater Ditch
- New Irrigation Pipe

NO.	REVISION	BY	DATE
3			
2			
1	URS UPDATE	LW	1/08

MARICOPA COUNTY
DEPARTMENT OF TRANSPORTATION
ENGINEERING DIVISION

NORTHERN PARKWAY
LOOP 303 to GRAND AVENUE
PROJECT NO. T195

PRELIMINARY NOT FOR CONSTRUCTION

DESIGNED	M. HEATON	3/07
DRAWN	J. GRIBBLE	3/07
CHECKED	S. MILLER	3/07

PROJECT ENGINEERING CONSULTANTS, LTD.
2310 W. Mission Lane, Suite 4
Phoenix, Arizona 85021 (602) 906-1901

PLAN SHEET - IRRIGATION RELOCATION
Sta 180+00 to Sta 190+00

SHEET 1 11

TRACS NO.

3/4/2008 $TIME$
P:*City_of_Glendale*NorthernDCR30*cadd*Plan_Sheets*Ultimate*irrigation*TT108irr12.dgn

F.W.H.A. REGION	STATE	PROJECT NO.	SHEET NO.	TOTAL SHEETS	RECORD DRAWING
9	AZ.	TT108	XX	XX	XXXXX

☐ **REMOVAL /RELOCATE** ☐

1 Remove Existing Concrete Irrigation Ditch

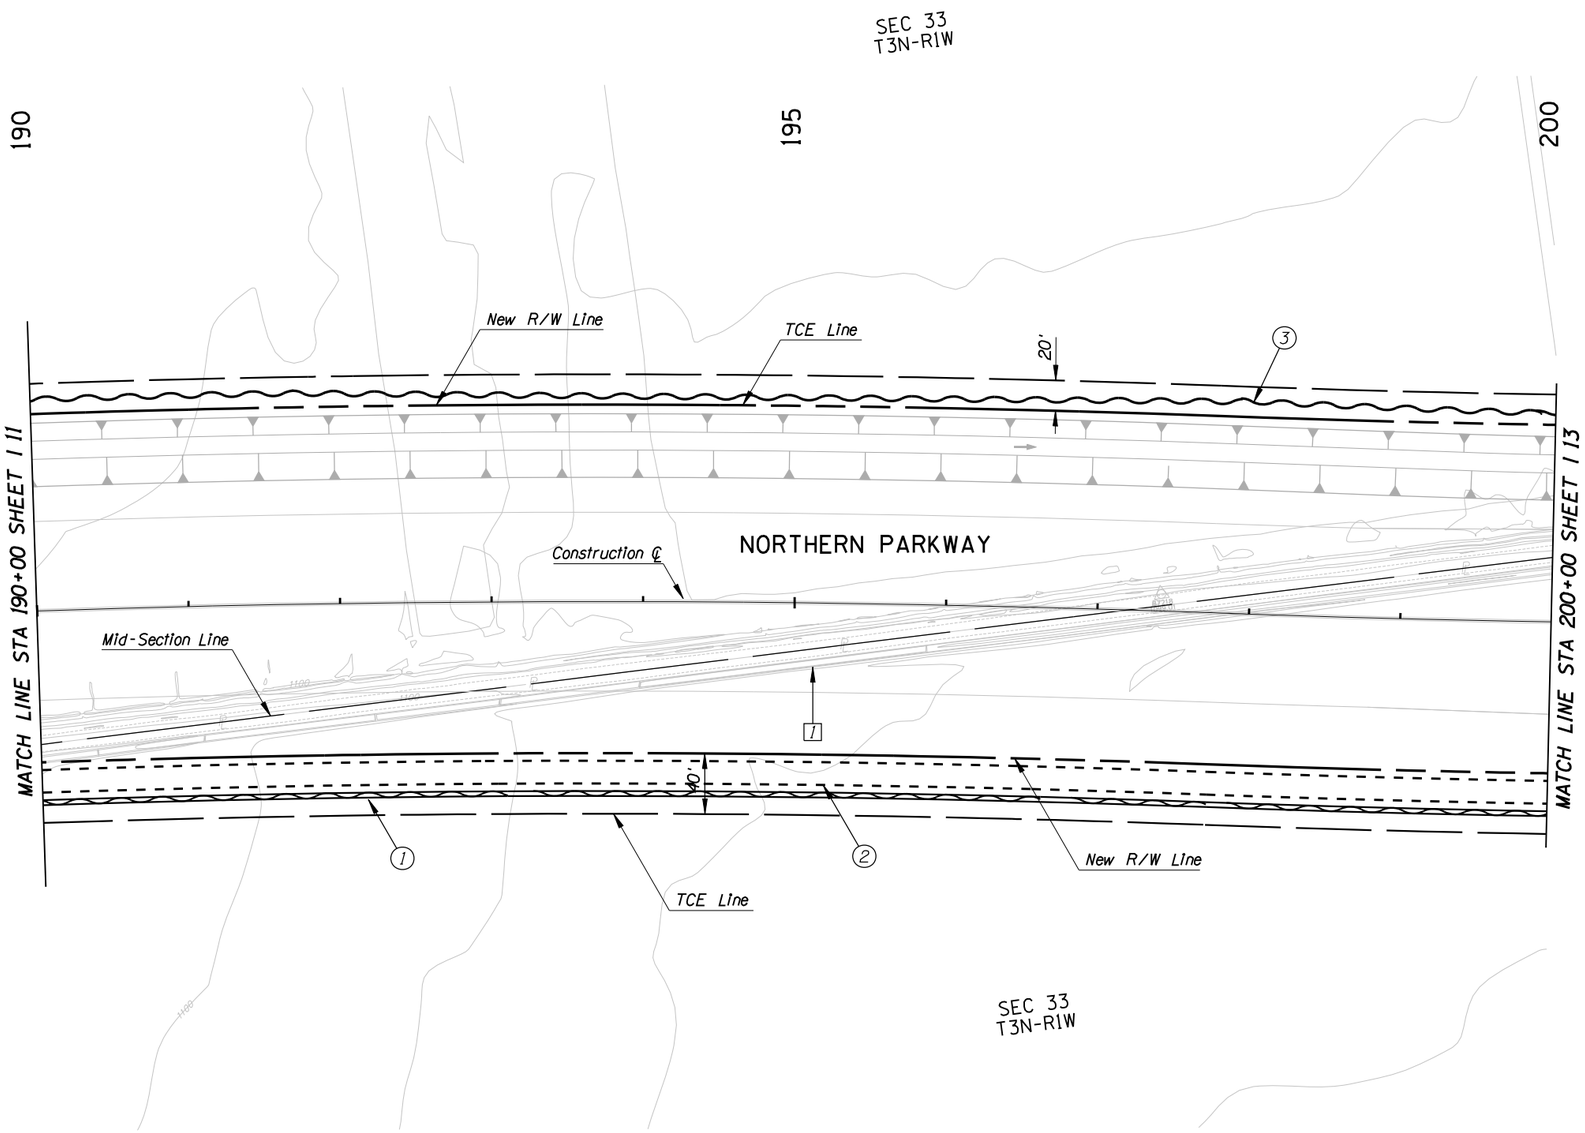

○ **CONSTRUCTION** ○

1. New Private Concrete Irrigation Ditch
2. New 15' Wide Field Road
3. New Tailwater Ditch

LEGEND

- New Field Road
- New Concrete Irrigation Ditch
- New Dirt Tailwater Ditch
- New Irrigation Pipe

NO.	REVISION	BY	DATE
1	URS UPDATE	LW	1/08
2			
3			

MARICOPA COUNTY
DEPARTMENT OF TRANSPORTATION
ENGINEERING DIVISION

NORTHERN PARKWAY
LOOP 303 to GRAND AVENUE
PROJECT NO. T195

PRELIMINARY
NOT FOR
CONSTRUCTION

DESIGNED	M. HEATON	3/07
DRAWN	J. GRIBBLE	3/07
CHECKED	S. MILLER	3/07

PROJECT ENGINEERING CONSULTANTS, LTD.
2310 W. Mission Lane, Suite 4
Phoenix, Arizona 85021 (602) 906-1901

PLAN SHEET - IRRIGATION RELOCATION
Sta 190+00 to Sta 200+00

SHEET 1 12

TRACS NO.

English

3/4/2008 $TIME$
P:\City_of_Glendale\NorthernDCR30\cadd\Plan_Sheets\Ultimate\irrigation\TT108irr13.dgn

F.W.H.A. REGION	STATE	PROJECT NO.	SHEET NO.	TOTAL SHEETS	RECORD DRAWING
9	AZ.	TT108	XX	XX	XXXXX

☐ **REMOVAL /RELOCATE** ☐

[1] *Remove Existing Concrete Irrigation Ditch*

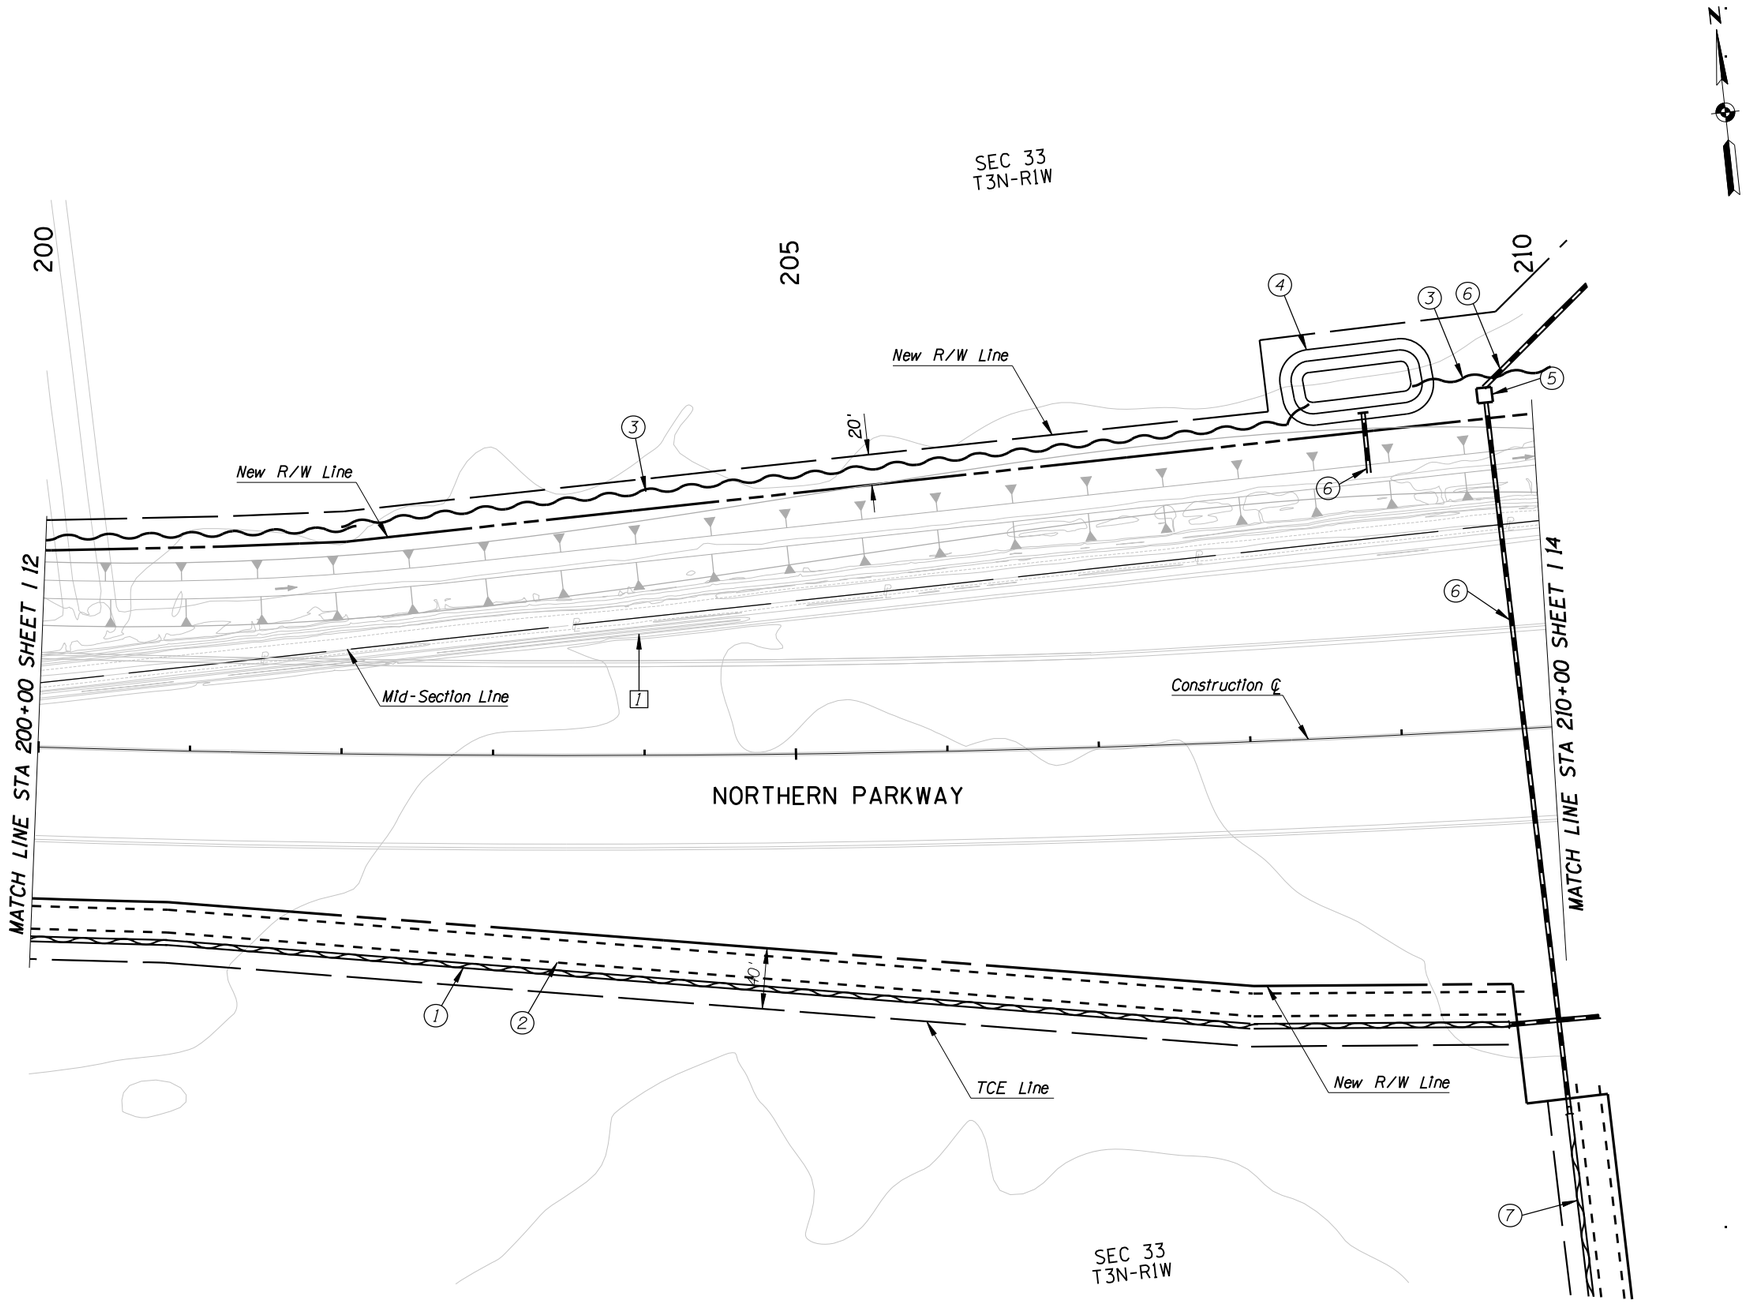

○ **CONSTRUCTION** ○

1. *New Private Concrete Irrigation Ditch*
2. *New 15' Wide Field Road*
3. *New Tailwater Ditch*
4. *New 50' x 100' Tailwater Sump*
5. *New Irrigation Structure*
6. *New 24" Irrigation Pipe*

LEGEND

- *New Field Road*
- *New Concrete Irrigation Ditch*
- *New Dirt Tailwater Ditch*
- *New Irrigation Pipe*

NO.	REVISION	BY	DATE
3			
2			
1	URS UPDATE	LW	1/08

MARICOPA COUNTY
DEPARTMENT OF TRANSPORTATION
ENGINEERING DIVISION

NORTHERN PARKWAY
LOOP 303 to GRAND AVENUE
PROJECT NO. T195

PRELIMINARY NOT FOR CONSTRUCTION

DESIGNED	M. HEATON	3/07
DRAWN	J. GRIBBLE	3/07
CHECKED	S. MILLER	3/07

PROJECT ENGINEERING CONSULTANTS, LTD.
2310 W. Mission Lane, Suite 4
Phoenix, Arizona 85021 (602) 906-1901

PLAN SHEET - IRRIGATION RELOCATION
Sta 200+00 to Sta 210+00

SHEET 1 13

TRACS NO.

3/4/2008 $TIME$
P:\city_of_Glendale\NorthernDCR30\cadd\Plan_Sheets\Ultimate\irrigation\TT108irr14.dgn