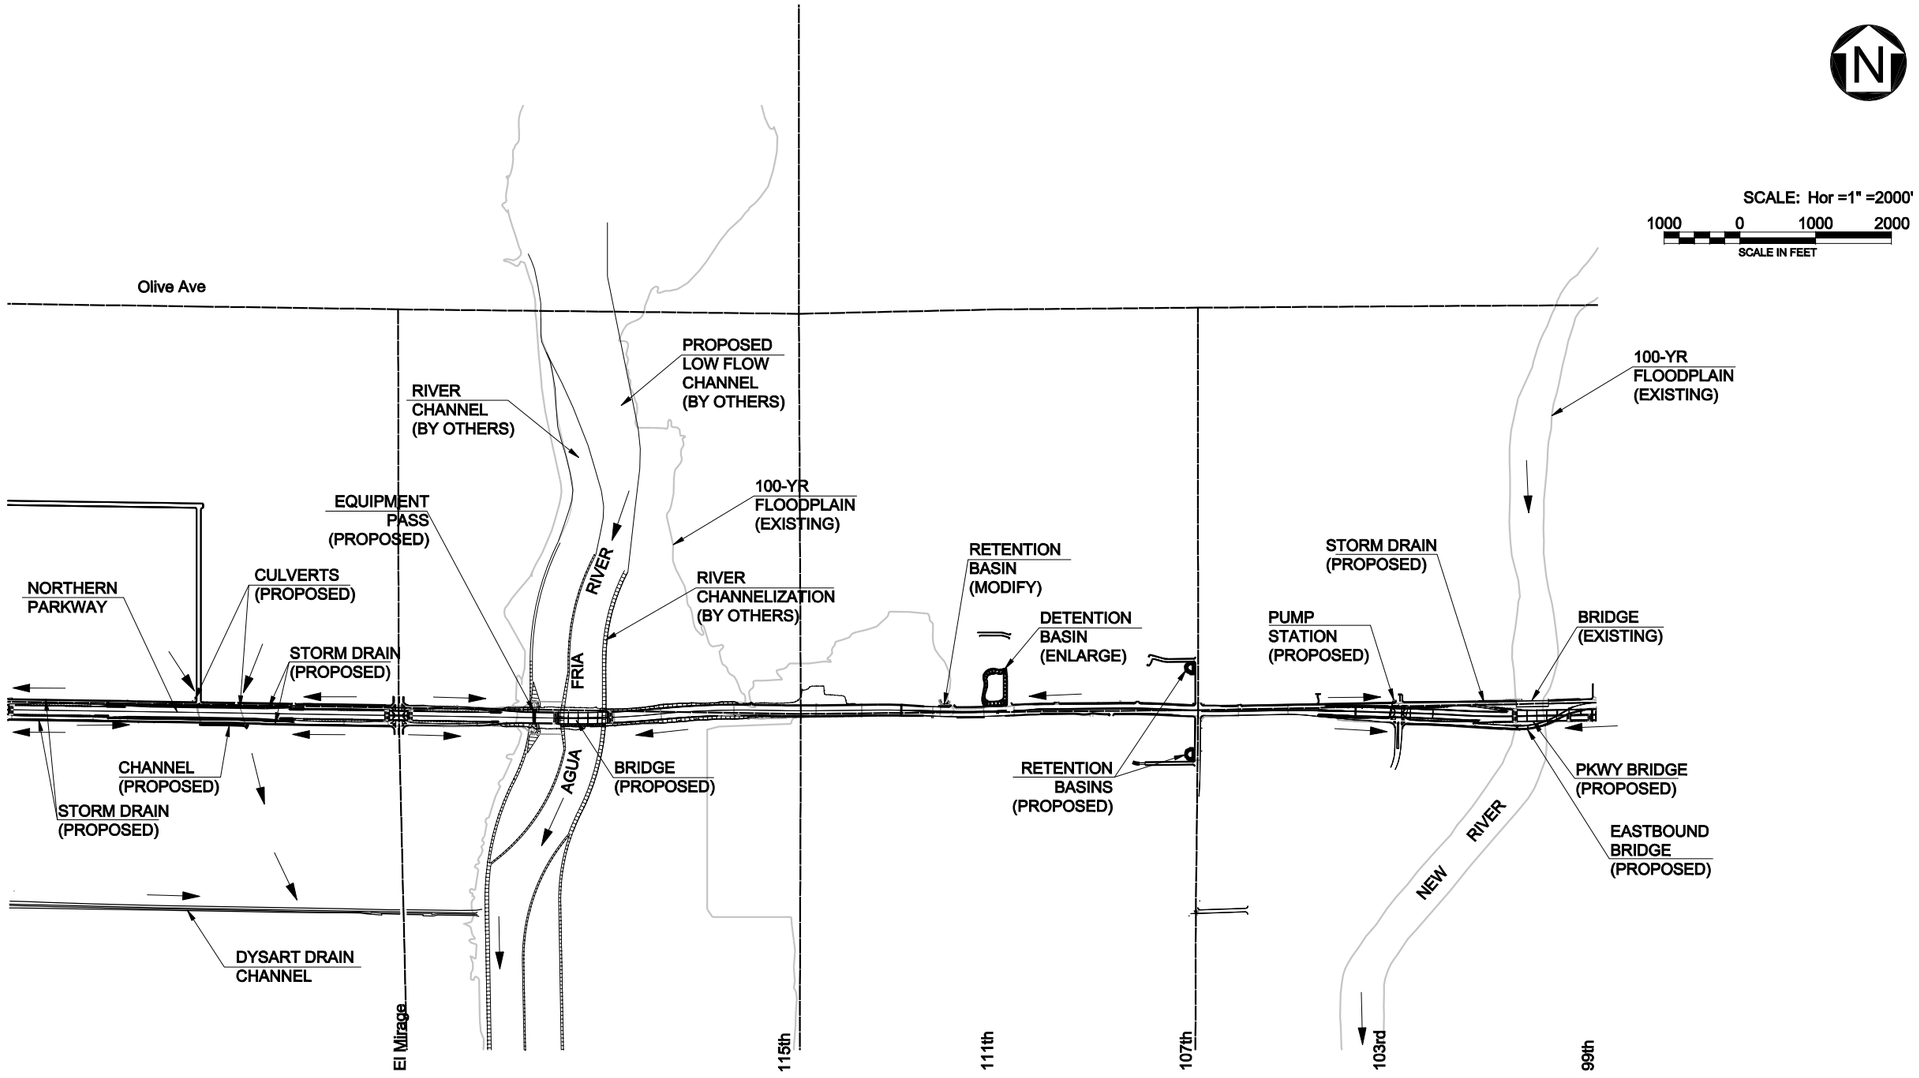

FIGURE 5-2
PROPOSED NORTHERN PARKWAY DRAINAGE IMPROVEMENTS - CENTRAL

P:\City_of_Glendale\NorthernDCR30\DCR\Final\Figures\Fig5-2 Drain_Overvw_SH2.dgn
P:\City_of_Glendale\NorthernDCR30\DCR\Draft\Figures\200801\Fig5-2_ProposedNPDrainageImprovementsC_11x17L.pdf 01-21-08 RJW