F.W.H.A. REGION	STATE	PROJECT NO.	SHEET NO.	TOTAL SHEETS	RECORD DRAWING
9	AZ.	TT108	XX	XX	XXXXX

☐ **REMOVAL /RELOCATE** ☐

[1] *Remove Existing Concrete Irrigation Ditch*

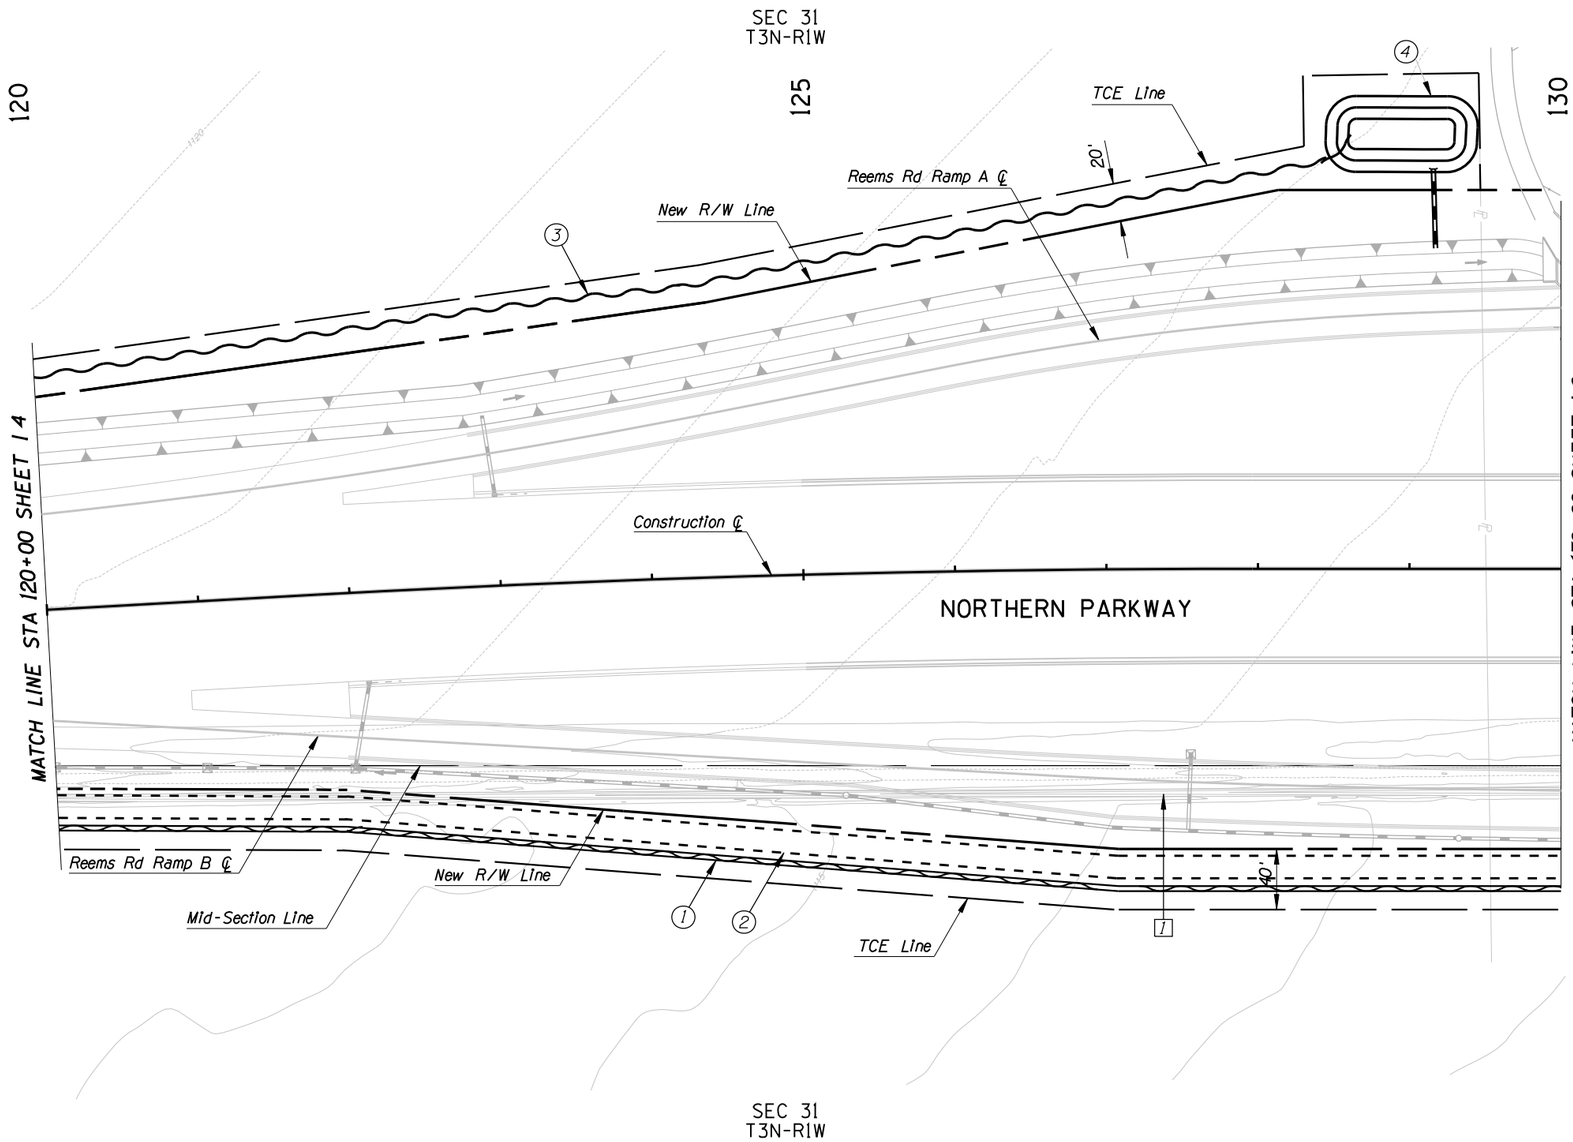

CONSTRUCTION

1. *New Private Concrete Irrigation Ditch*
2. *New 15' Wide Field Road*
3. *New Tailwater Ditch*
4. *New 50'x 100' Tailwater Sump*

LEGEND

- *New Field Road*
- *New Concrete Irrigation Ditch*
- *New Dirt Tailwater Ditch*
- *New Irrigation Pipe*

NO.	REVISION	BY	DATE
3			
2			
1	URS UPDATE	LW	1/08

MARICOPA COUNTY
DEPARTMENT OF TRANSPORTATION
ENGINEERING DIVISION

NORTHERN PARKWAY
LOOP 303 to GRAND AVENUE
PROJECT NO. T195

PRELIMINARY NOT FOR CONSTRUCTION

DESIGNED	M. HEATON	3/07
DRAWN	J. GRIBBLE	3/07
CHECKED	S. MILLER	3/07

PROJECT ENGINEERING CONSULTANTS, LTD.
2310 W. Mission Lane, Suite 4
Phoenix, Arizona 85021 (602) 906-1901

PLAN SHEET - IRRIGATION RELOCATION
Sta 120+00 to Sta 130+00

SHEET 15

TRACS NO.

3/4/2008 $TIME$
P:\City_of_Glendale\NorthernDCR30\cadd\Plan_Sheets\Ultimate\irrigation\TT108irr06.dgn

F.W.H.A. REGION	STATE	PROJECT NO.	SHEET NO.	TOTAL SHEETS	RECORD DRAWING
9	AZ.	TT108	XX	XX	XXXXX

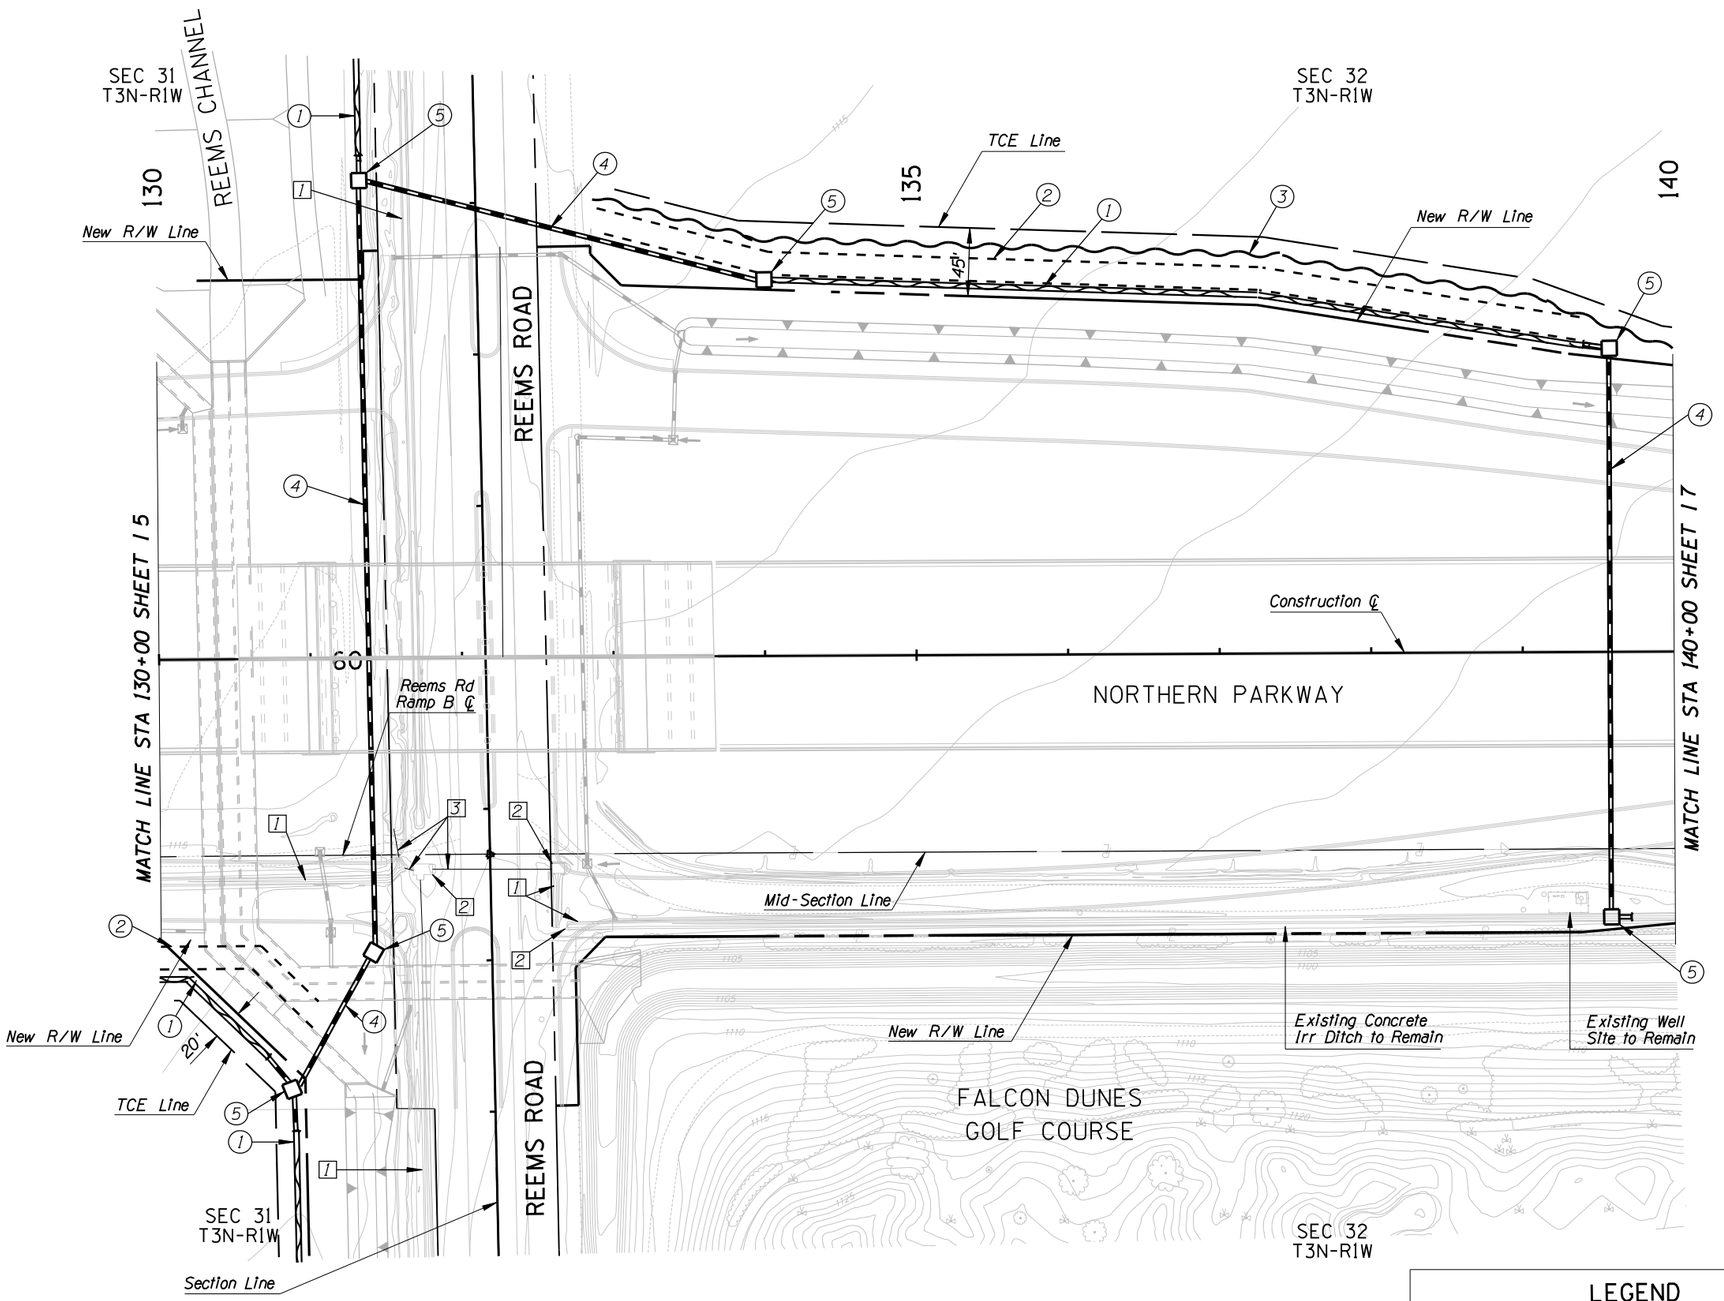

Access to Farm Field Roads Shall be Provided at Each Quadrant of Intersection.

LEGEND

- New Field Road
- New Concrete Irrigation Ditch
- New Dirt Tailwater Ditch
- New Irrigation Pipe

☐ **REMOVAL /RELOCATE** ☐

1. Remove Existing Concrete Irrigation Ditch
2. Remove Existing Irrigation Structure
3. Remove Existing Irrigation Pipe

◯ **CONSTRUCTION** ◯

1. New Private Concrete Irrigation Ditch
2. New 15' Wide Field Road
3. New Tailwater Ditch
4. New 24" Irrigation Pipe
5. New Irrigation Structure

NO.	REVISION	BY	DATE
1	URS UPDATE	LW	1/08

MARICOPA COUNTY
DEPARTMENT OF TRANSPORTATION
ENGINEERING DIVISION

NORTHERN PARKWAY
LOOP 303 to GRAND AVENUE
PROJECT NO. T195

PRELIMINARY NOT FOR CONSTRUCTION

DESIGNED	M. HEATON	3/07
DRAWN	J. GRIBBLE	3/07
CHECKED	S. MILLER	3/07

PROJECT ENGINEERING CONSULTANTS, LTD.
2310 W. Mission Lane, Suite 4
Phoenix, Arizona 85021 (602) 906-1901

PLAN SHEET - IRRIGATION RELOCATION
Sta 130+00 to Sta 140+00

SHEET 16

TRACS NO.

English

3/4/2008 $TIME$
P:\City_of_Glendale\NorthernDCR30\cadd\Plan_Sheets\Ultimate\irrigation\TT108irr07.dgn

F.W.H.A. REGION	STATE	PROJECT NO.	SHEET NO.	TOTAL SHEETS	RECORD DRAWING
9	AZ.	TT108	XX	XX	XXXXX

☐ **REMOVAL /RELOCATE** ☐

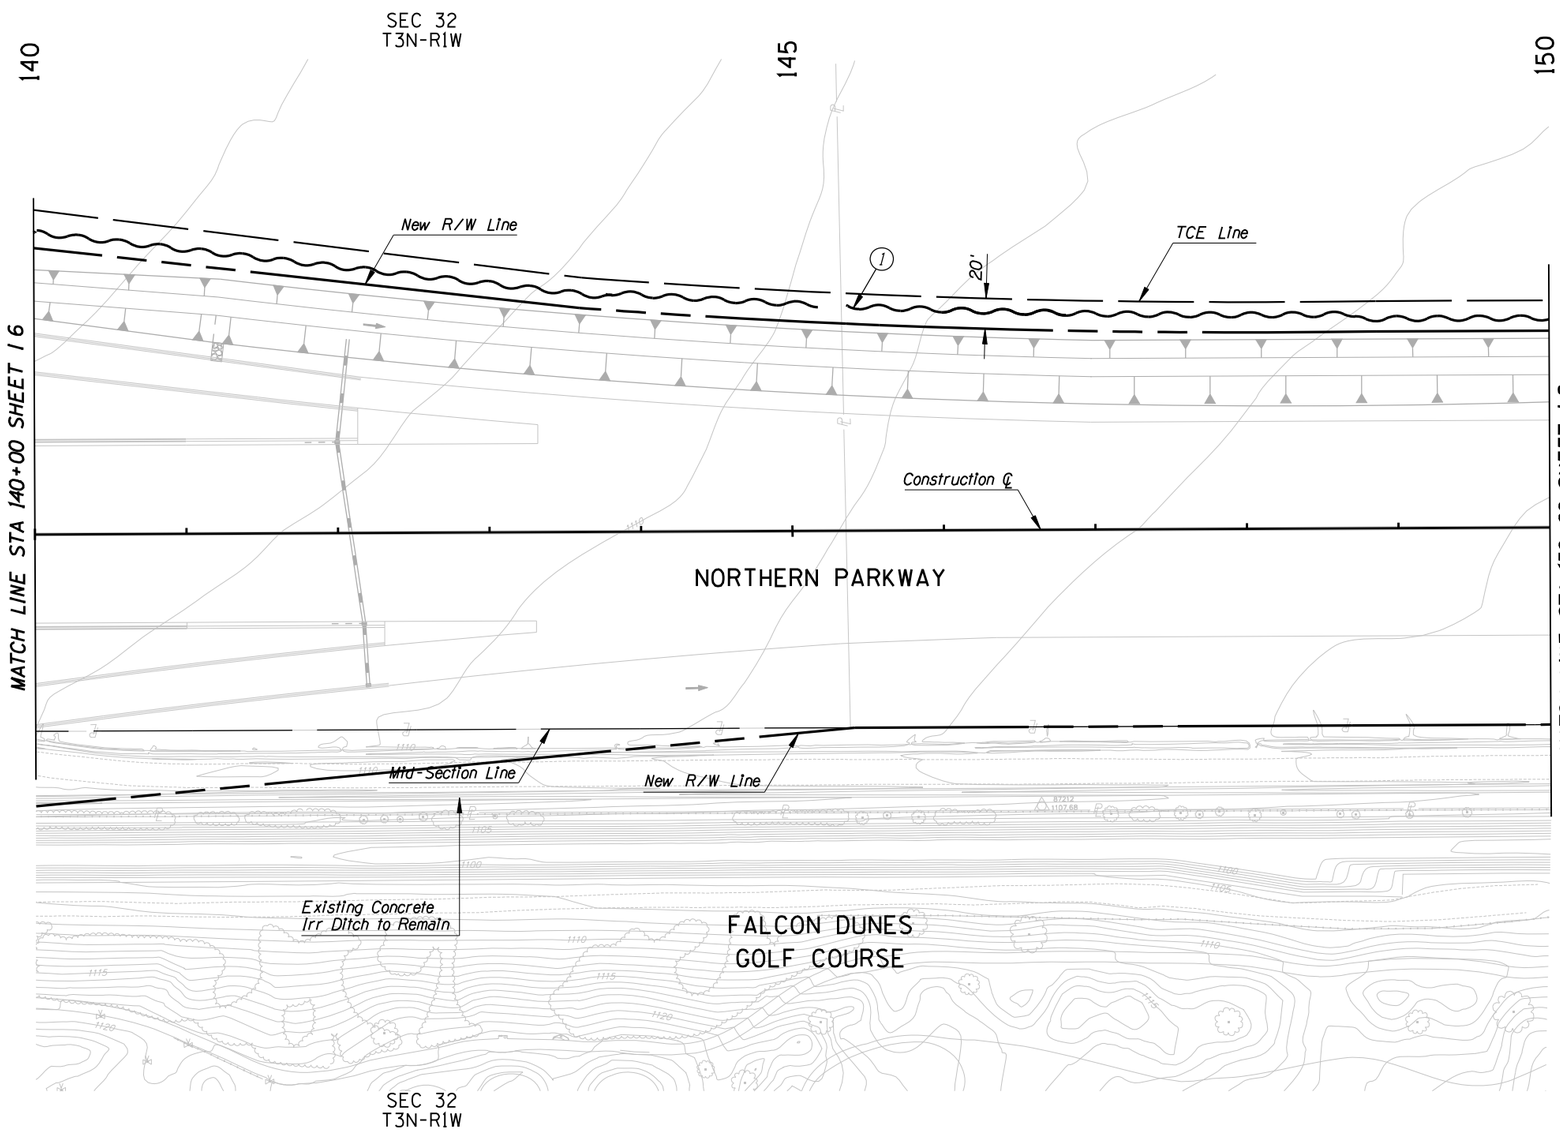

LEGEND

- New Field Road
- New Concrete Irrigation Ditch
- New Dirt Tailwater Ditch
- New Irrigation Pipe

○ **CONSTRUCTION** ○

1 New Tailwater Ditch

NO.	REVISION	BY	DATE
1			
2			
3	URS UPDATE	LW	1/08

MARICOPA COUNTY
DEPARTMENT OF TRANSPORTATION
ENGINEERING DIVISION

NORTHERN PARKWAY
LOOP 303 to GRAND AVENUE
PROJECT NO. T195

PRELIMINARY
NOT FOR
CONSTRUCTION

DESIGNED	M. HEATON	3/07
DRAWN	J. GRIBBLE	3/07
CHECKED	S. MILLER	3/07

PROJECT ENGINEERING CONSULTANTS, LTD.
2310 W. Mission Lane, Suite 4
Phoenix, Arizona 85021 (602) 906-1901

PLAN SHEET - IRRIGATION RELOCATION
Sta 140+00 to Sta 150+00

SHEET 17

TRACS NO.

English

3/4/2008 $TIME$
P:\City_of_Glendale\NorthernDCR30\cadd\Plan_Sheets\Ultimate\irrigation\TT108irr08.dgn

F.W.H.A. REGION	STATE	PROJECT NO.	SHEET NO.	TOTAL SHEETS	RECORD DRAWING
9	AZ.	TT108	XX	XX	XXXXX

REMOVAL /RELOCATE

1 Remove Existing Irrigation Pipe

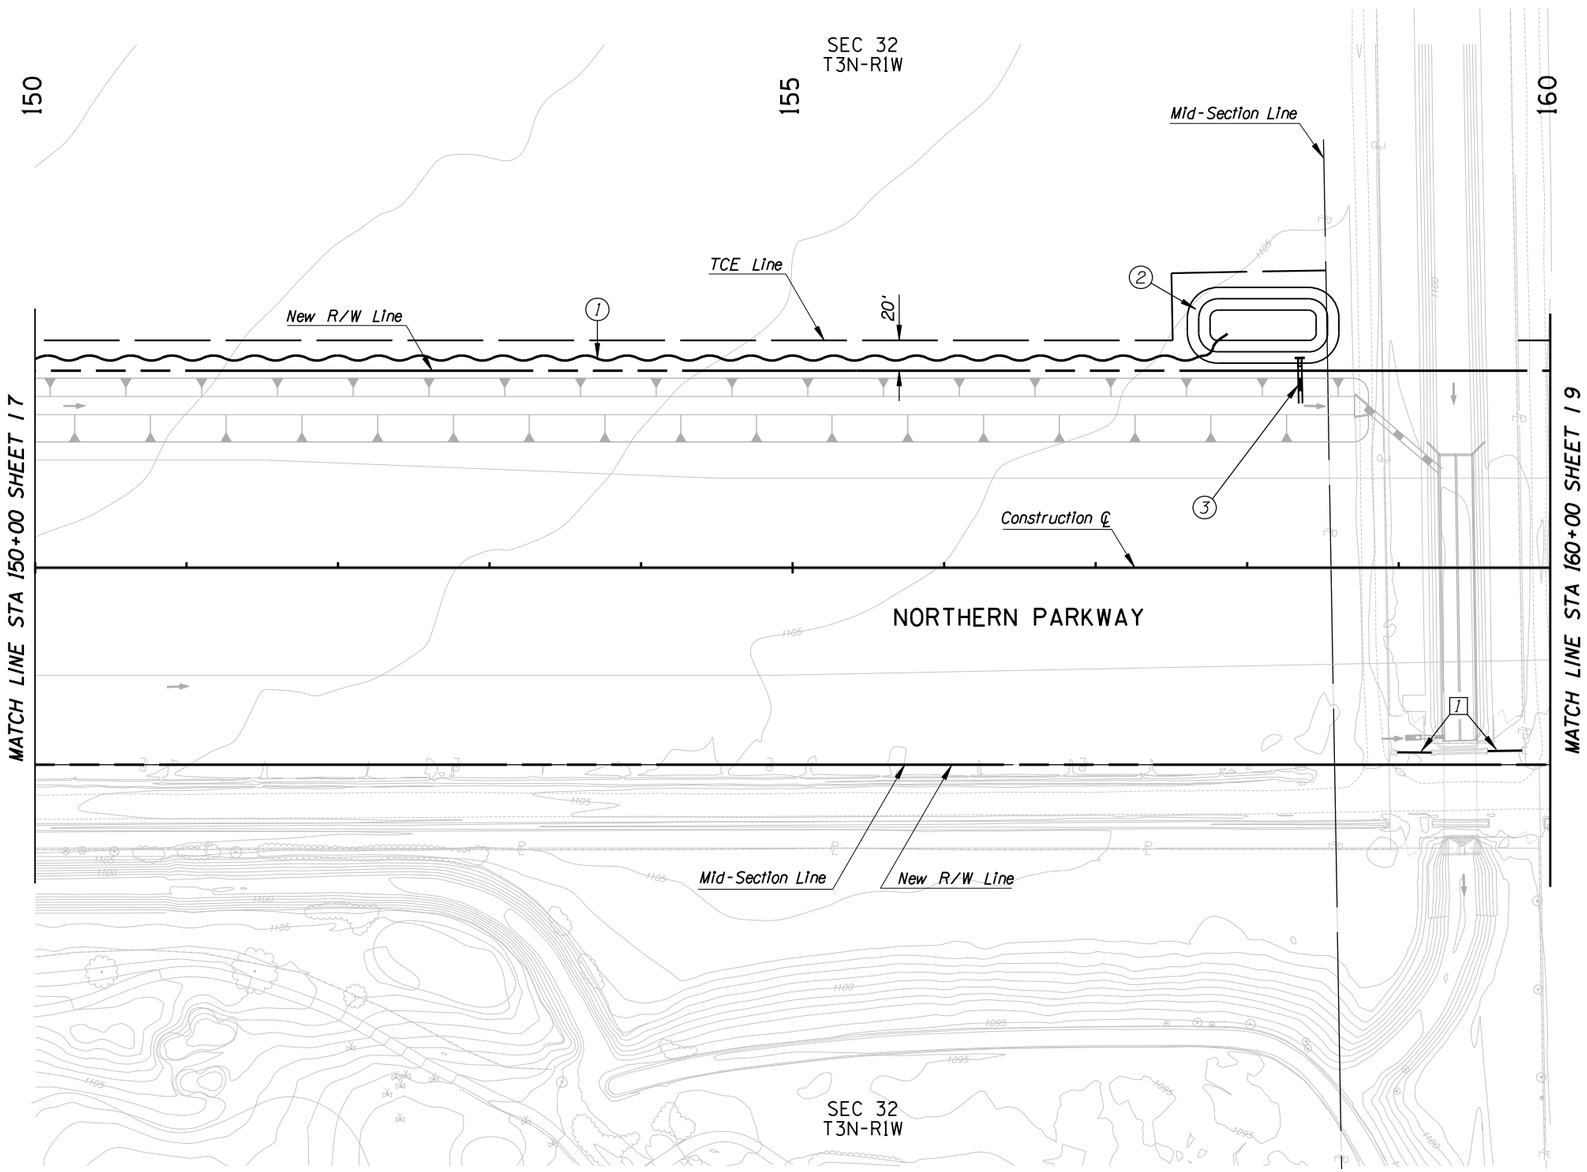

CONSTRUCTION

1. New Tailwater Ditch
2. New 50' x 100' Tailwater Sump
3. New 24" Irrigation Pipe

LEGEND

- New Field Road
- New Concrete Irrigation Ditch
- New Dirt Tailwater Ditch
- New Irrigation Pipe

NO.	REVISION	BY	DATE
1	URS UPDATE	LW	1/08
2			
3			

MARICOPA COUNTY
DEPARTMENT OF TRANSPORTATION
ENGINEERING DIVISION

NORTHERN PARKWAY
LOOP 303 to GRAND AVENUE
PROJECT NO. T195

PRELIMINARY NOT FOR CONSTRUCTION

DESIGNED	M. HEATON	3/07
DRAWN	J. GRIBBLE	3/07
CHECKED	S. MILLER	3/07

PROJECT ENGINEERING CONSULTANTS, LTD.
2310 W. Mission Lane, Suite 4
Phoenix, Arizona 85021 (602) 906-1901

PLAN SHEET - IRRIGATION RELOCATION
Sta 150+00 to Sta 160+00

SHEET 18

TRACS NO.

3/4/2008 $TIME$
P:\City_of_Glendale\NorthernDCR30\cadd\Plan_Sheets\Ultimate\irrigation\TT108irr09.dgn