PIERSON --- RUSSELL MOORE

SPEED LIMIT 30

NOTE:
ALL CHANNELIZATION DEVICES
TO BE PLACED AT 40' SPACING

SEGMENT #3 PUMPING

REVISION
A
6-8-09

KEY
X = EXISTING
● = NEW

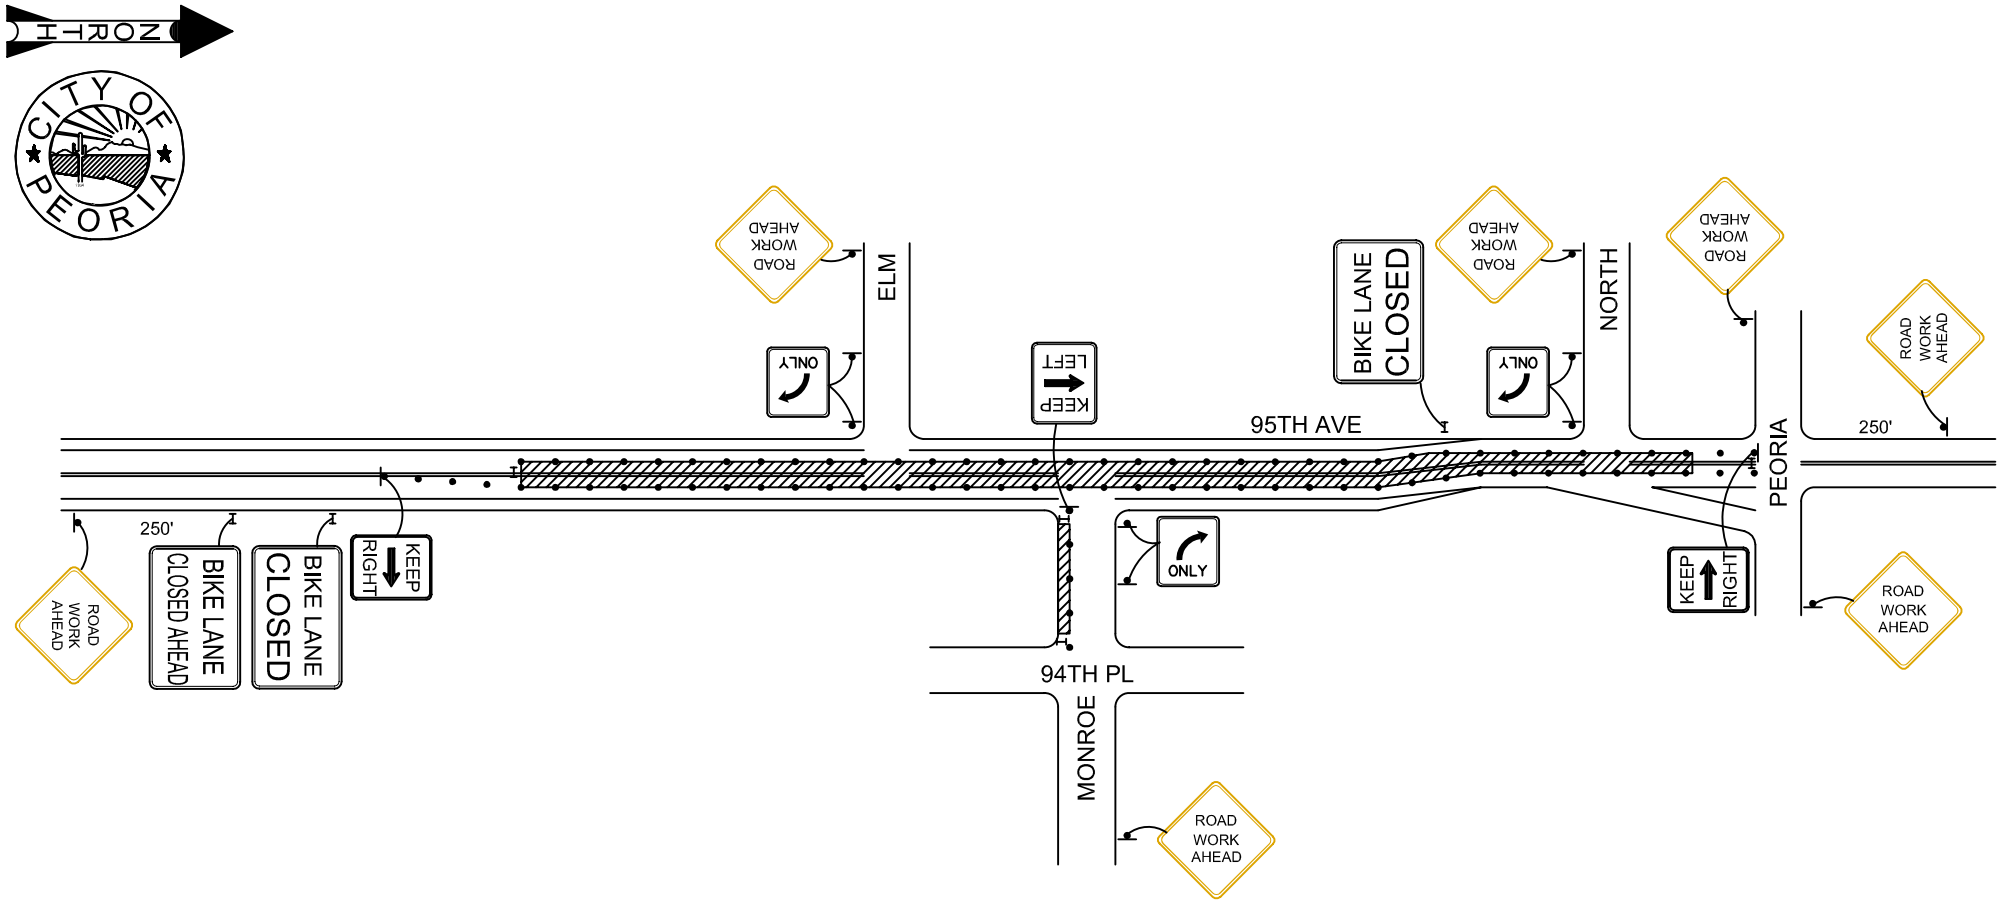

CERTIFIED MEMBER
AMERICAN TRAFFIC SAFETY SERVICES ASSOCIATION

REVIEWED BY : _____ DATE : _____

HIGHWAY TECHNOLOGIES 1-888-4-HWYTEC
BARRICADES - RENTALS - PAVEMENT MARKING - SIGNING - GUARDRAIL
SERVING ARIZONA SINCE 1962

OPS. MANAGER
MARTIN ACOSTA
(480) 477-5860
DWG NAME: PIE-95AV-OLI-5
DATE: 6-8-09
DRAWN BY:
MATTHEW DON GROTTS

EQUIPMENT
● Sign Symbol
● Cones
X Vertical Panels
TYPE I'S
TYPE II'S
TYPE III'S
X "A" Lights
"B" Lights
X "C" Lights
High Level
Arrow Panel

PRE-WARNING SIGNS
X 36" X 36"
48" X 48"
Stand. Ints.
Diamond Grade

START DATE: 7-20-09
TIME: 24 HOURS
DURATION: 8-7-09
ALL EQUIPMENT WILL BE BAGGED & FLAGGED
DRAWING NOT TO SCALE

T.C.P NAME : PIE-95AV-OLI-5
CONTRACTOR PIESRON
AGENCY PEORIA
LOCATION 95TH AVE & OLIVE