Peoria Public Works Maintenance Fiscal Year 2007 Projects

S20-T04N-R01E

Seal Type

- Micro Seal
- Slurry
- TRMSS

N W E S

Scale 1:10,000
Aug 15, 2006

NOTE:
Map based on imprecise source data, subject to change and for general reference only

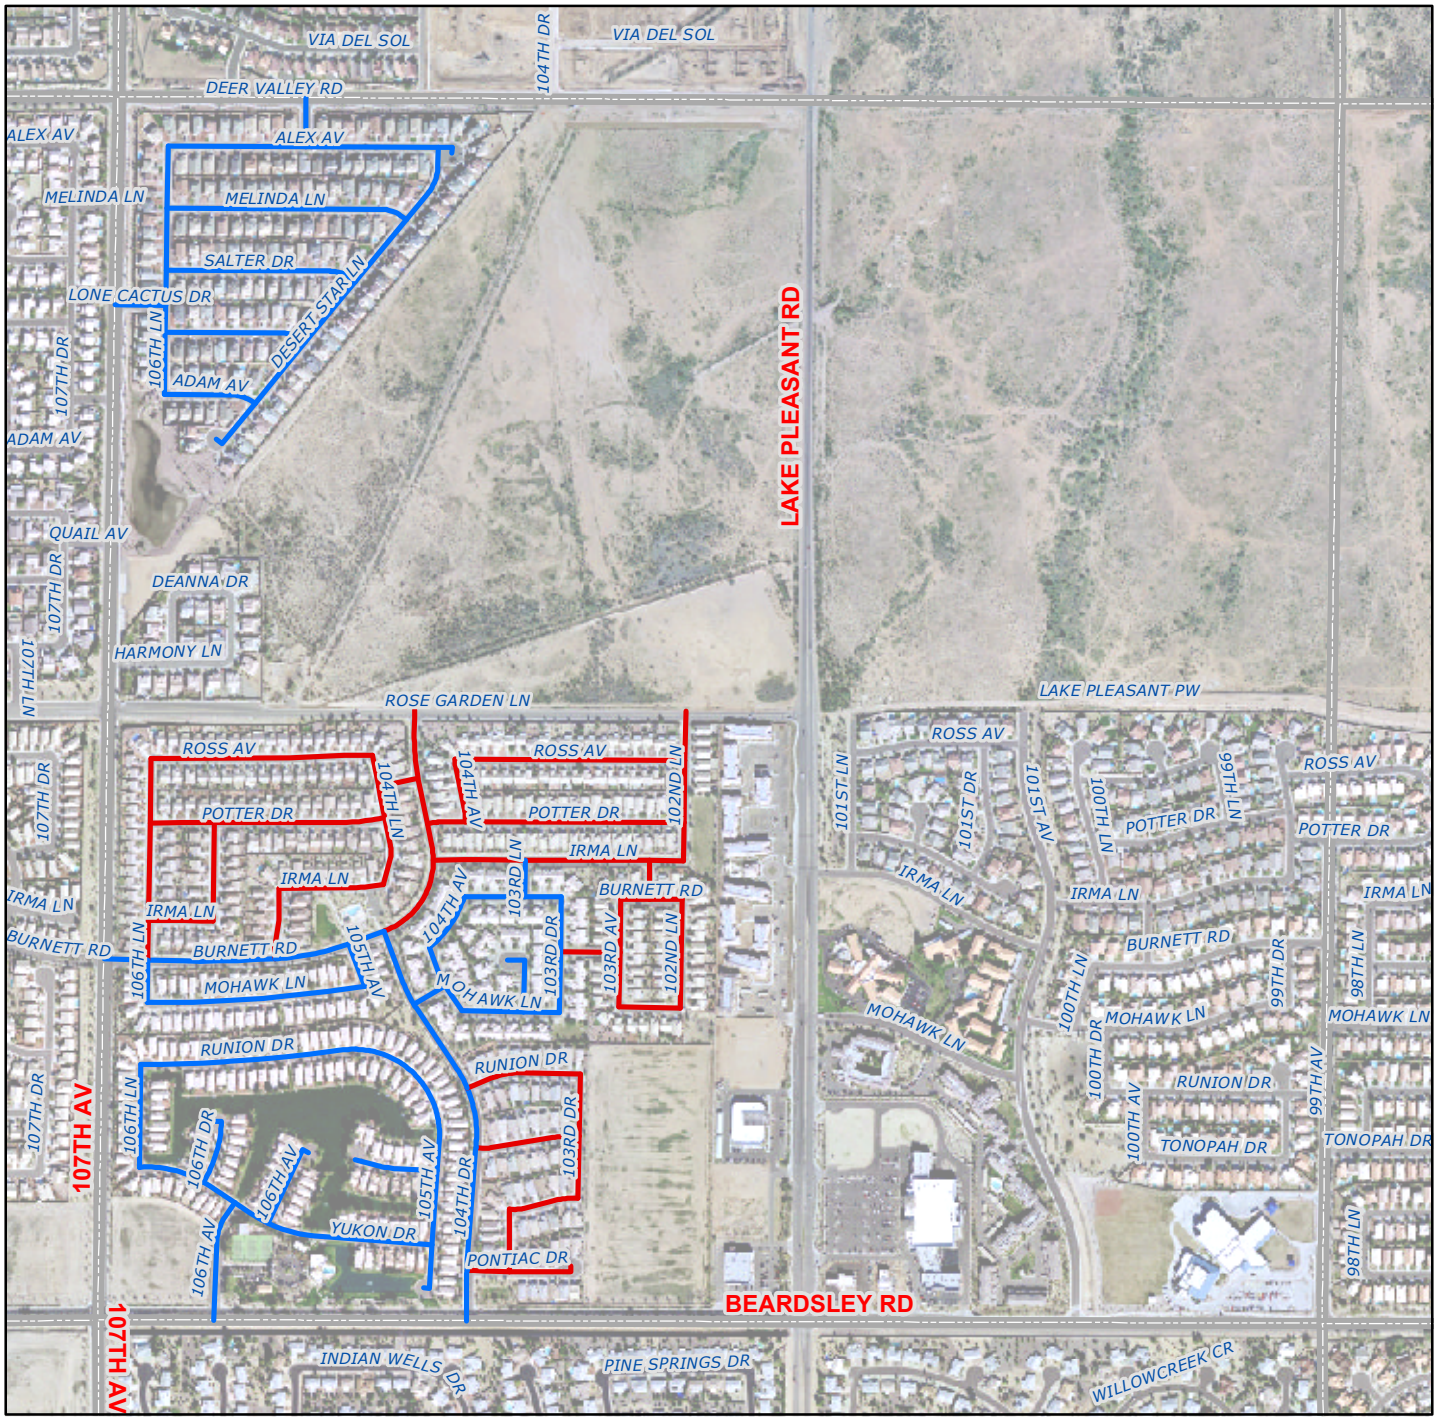

O:\Pojects\PublicWorks\ST_5_YR_PLN\Chipseal_Final\map_docs\map_book2007.mxd IT GIS JMR 08/15/2006